


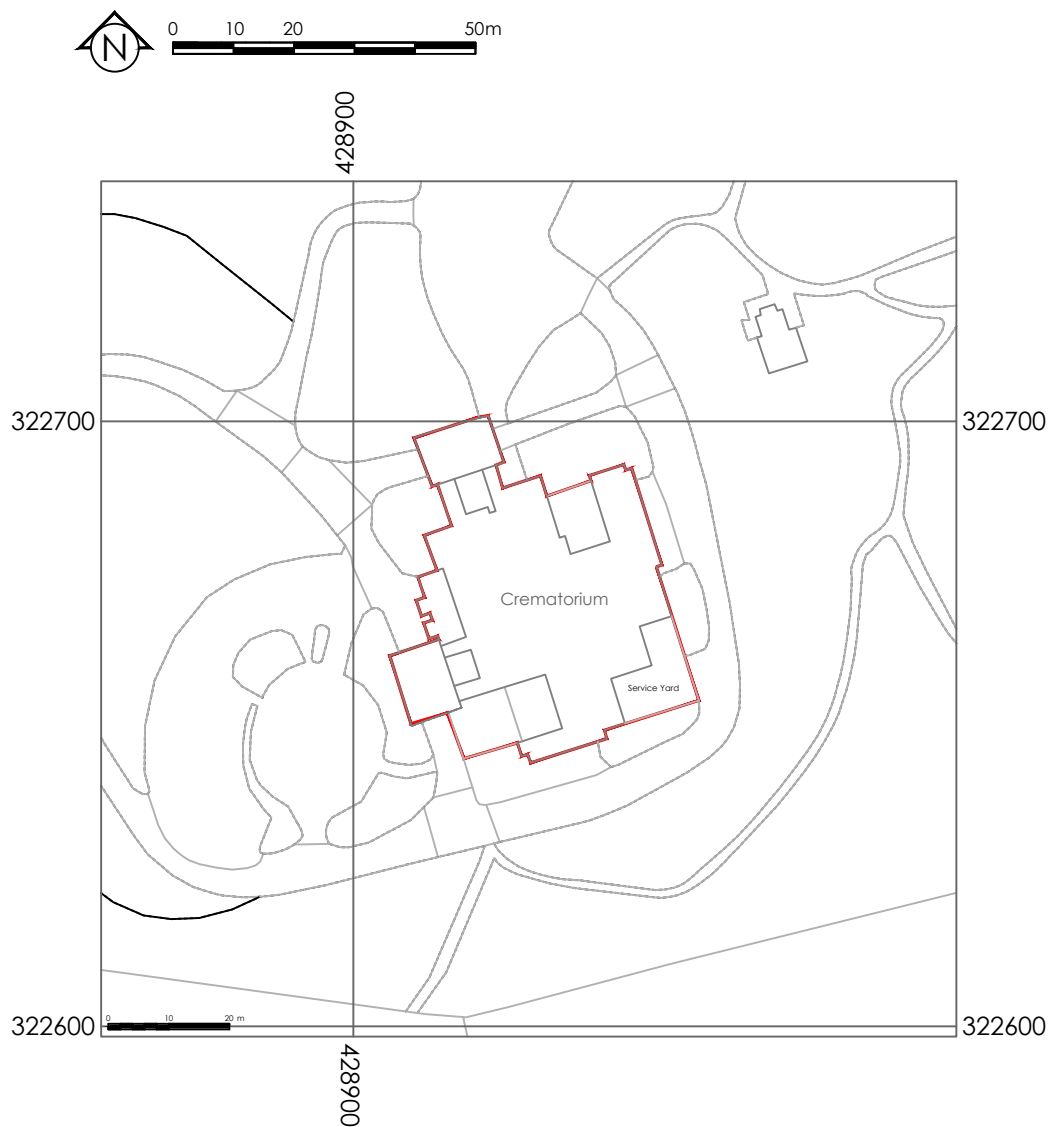

LOCATION PLAN 1:1250 @ A4

© Crown Copyright and database rights 2019 OS 100047474.

DWG NO: 1290-LP	REVISION: -	TITLE: Location Plan		FISCH DESIGN LTD 3 HERITAGE BUSINESS CENTRE DERBY ROAD, BELPER DERBYSHIRE, DE56 1SW
CLIENT: Central England Coop				
PROJECT: Bretby Crematorium Greary Lane Bretby, Burton-on-Trent DE15 0QE				
		ORIGIN: JPL	CHECKED:	+44 (0)1773 828222 / WWW.FISCHDESIGN.CO.UK / MAIL@FISCHDESIGN.CO.UK
		SCALE: 1:1250@A4	DATE: 21.07.19	