


d r i v e

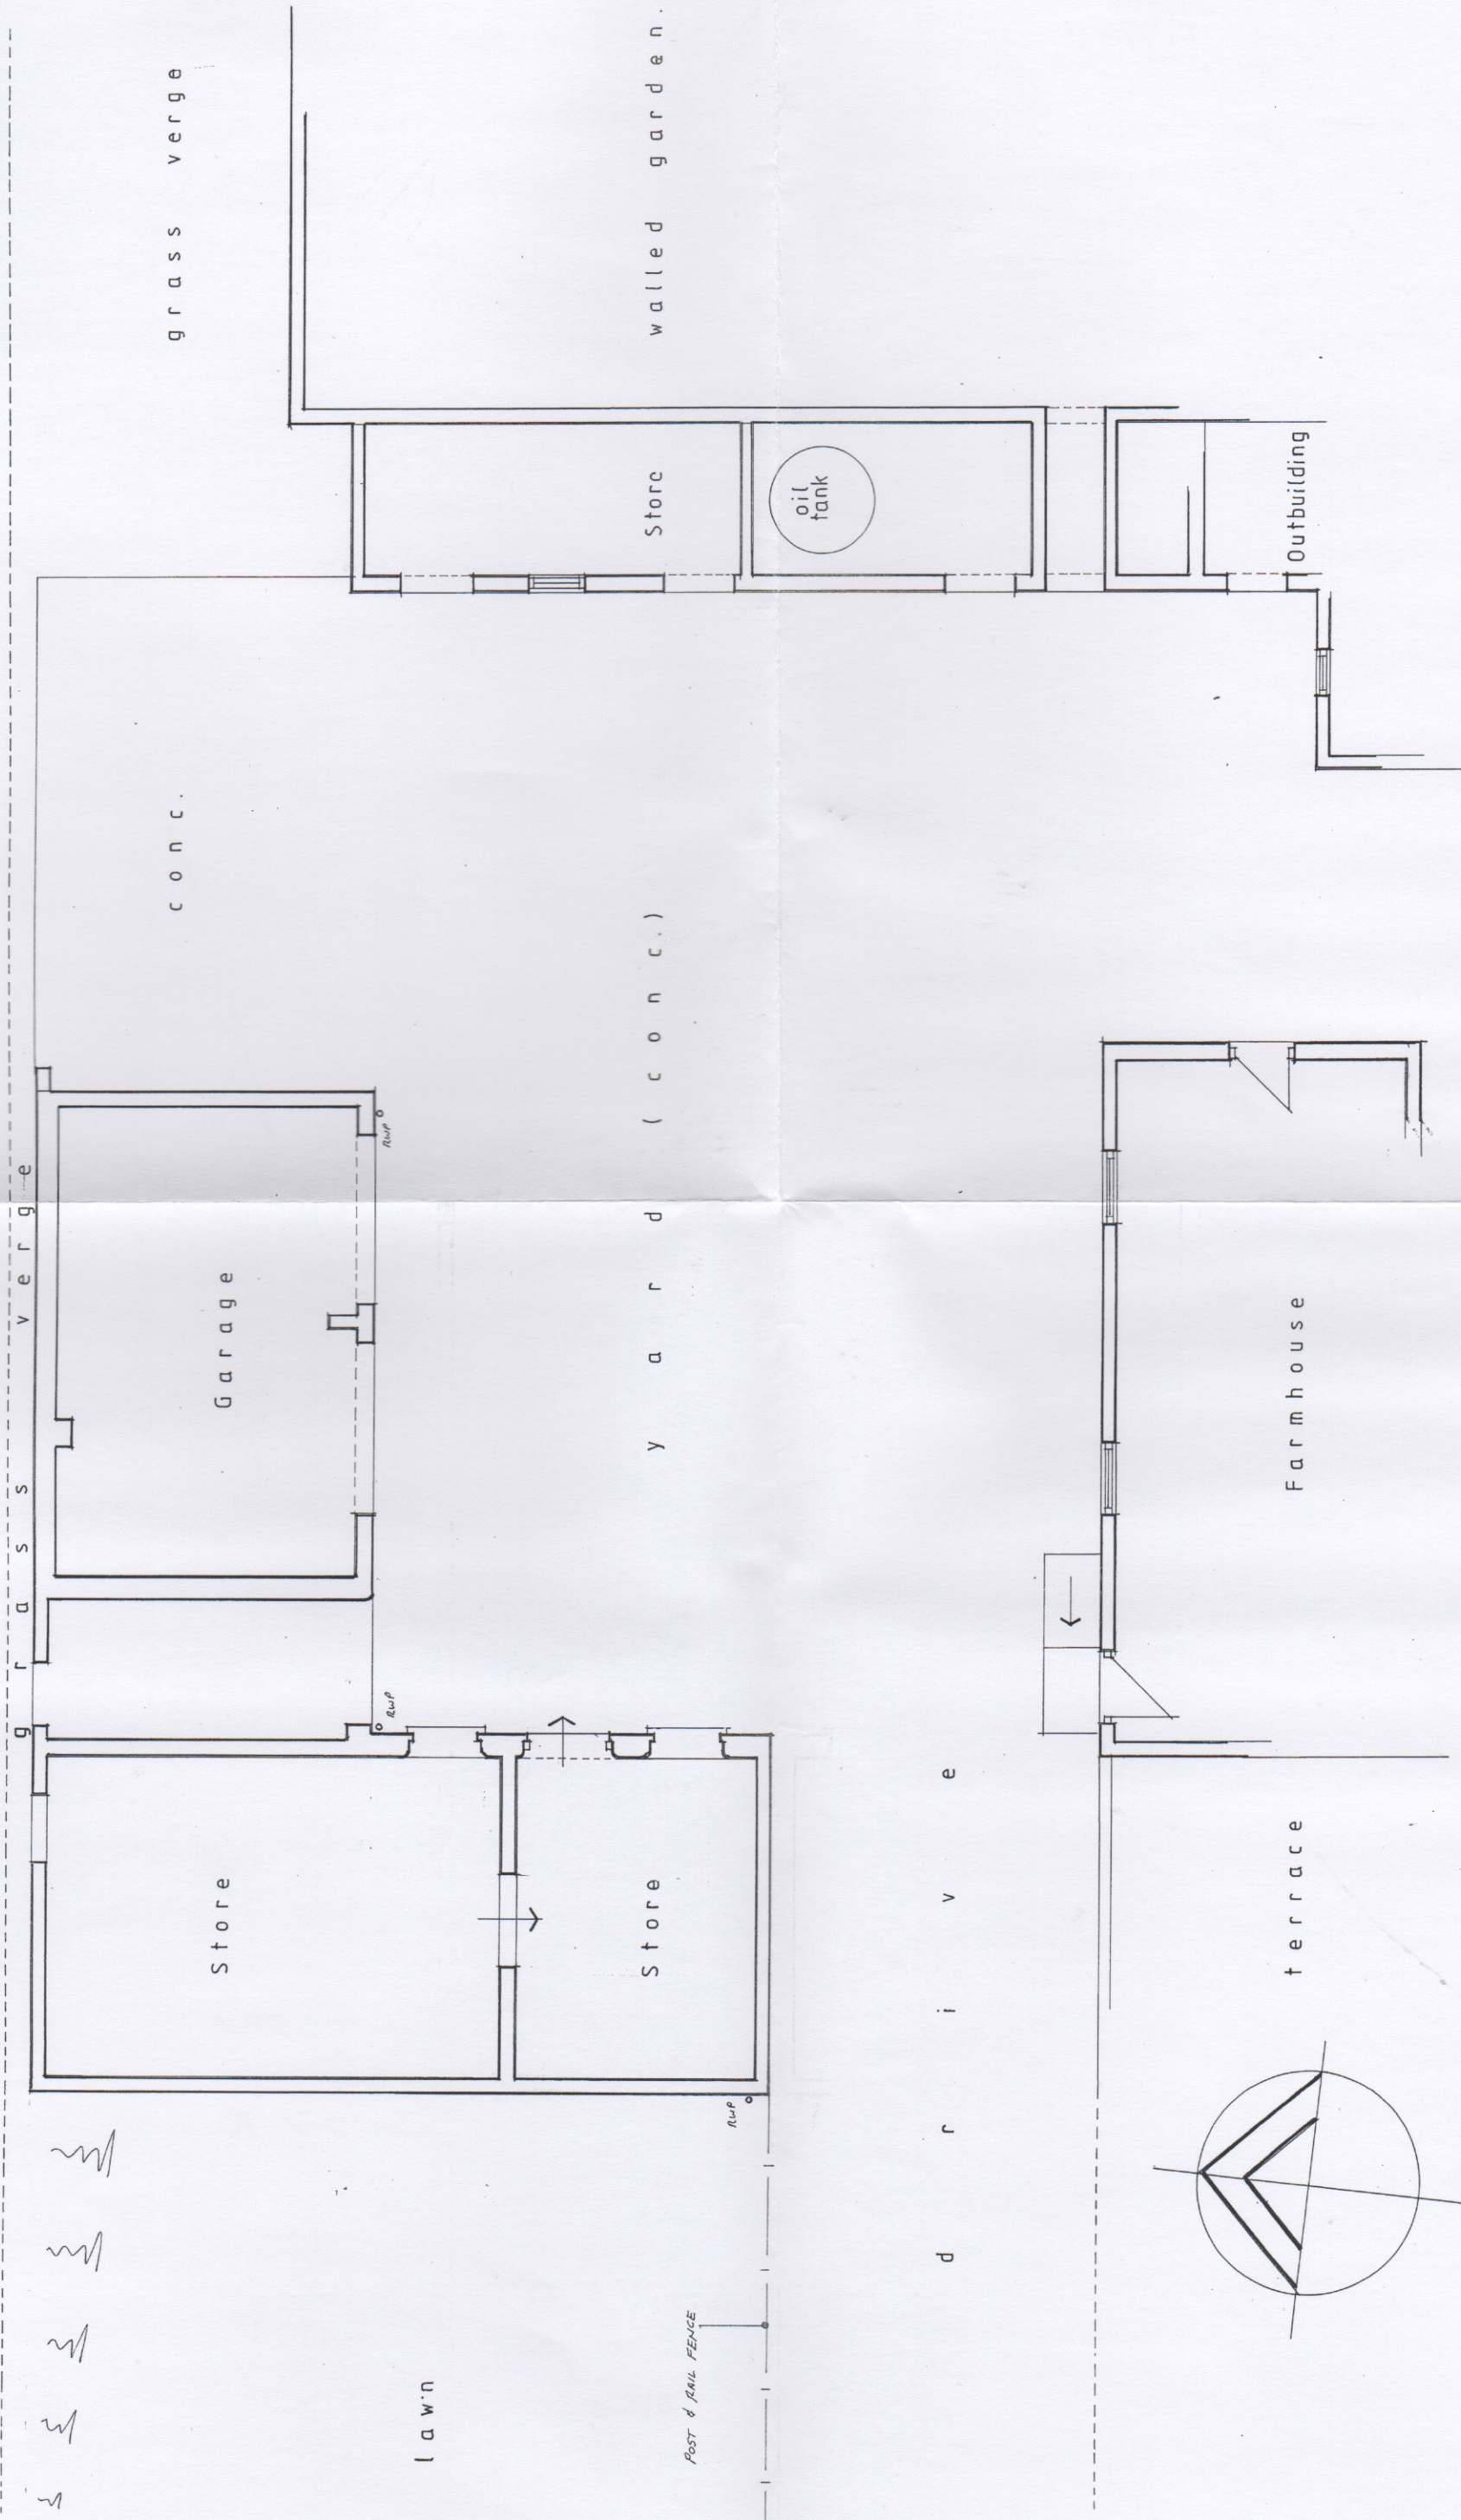

Mark Dukes Building Design
Sandborough Farmhouse, Yoxall Road, Hamstall Ridware, Nr. Rugeley, Staffs. WS15 3SA
Mobile : 07850 027016

Park Farm. Grangewood.			EXISTING : Yard Plan.		
			1:100	/ A3	52.18
					01