


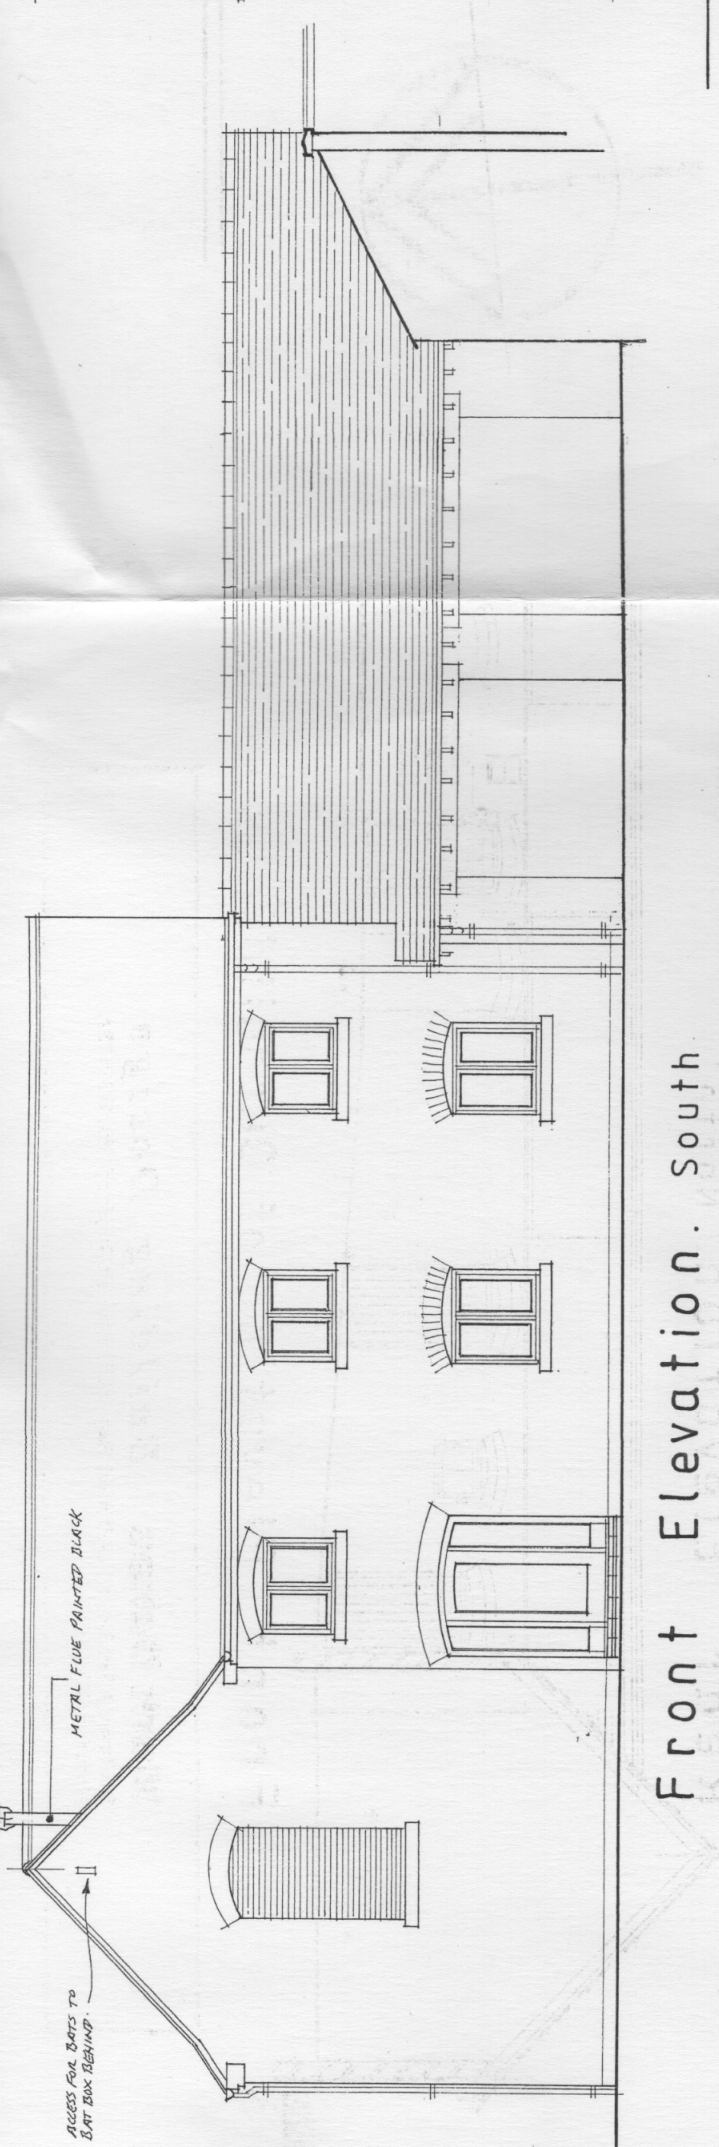


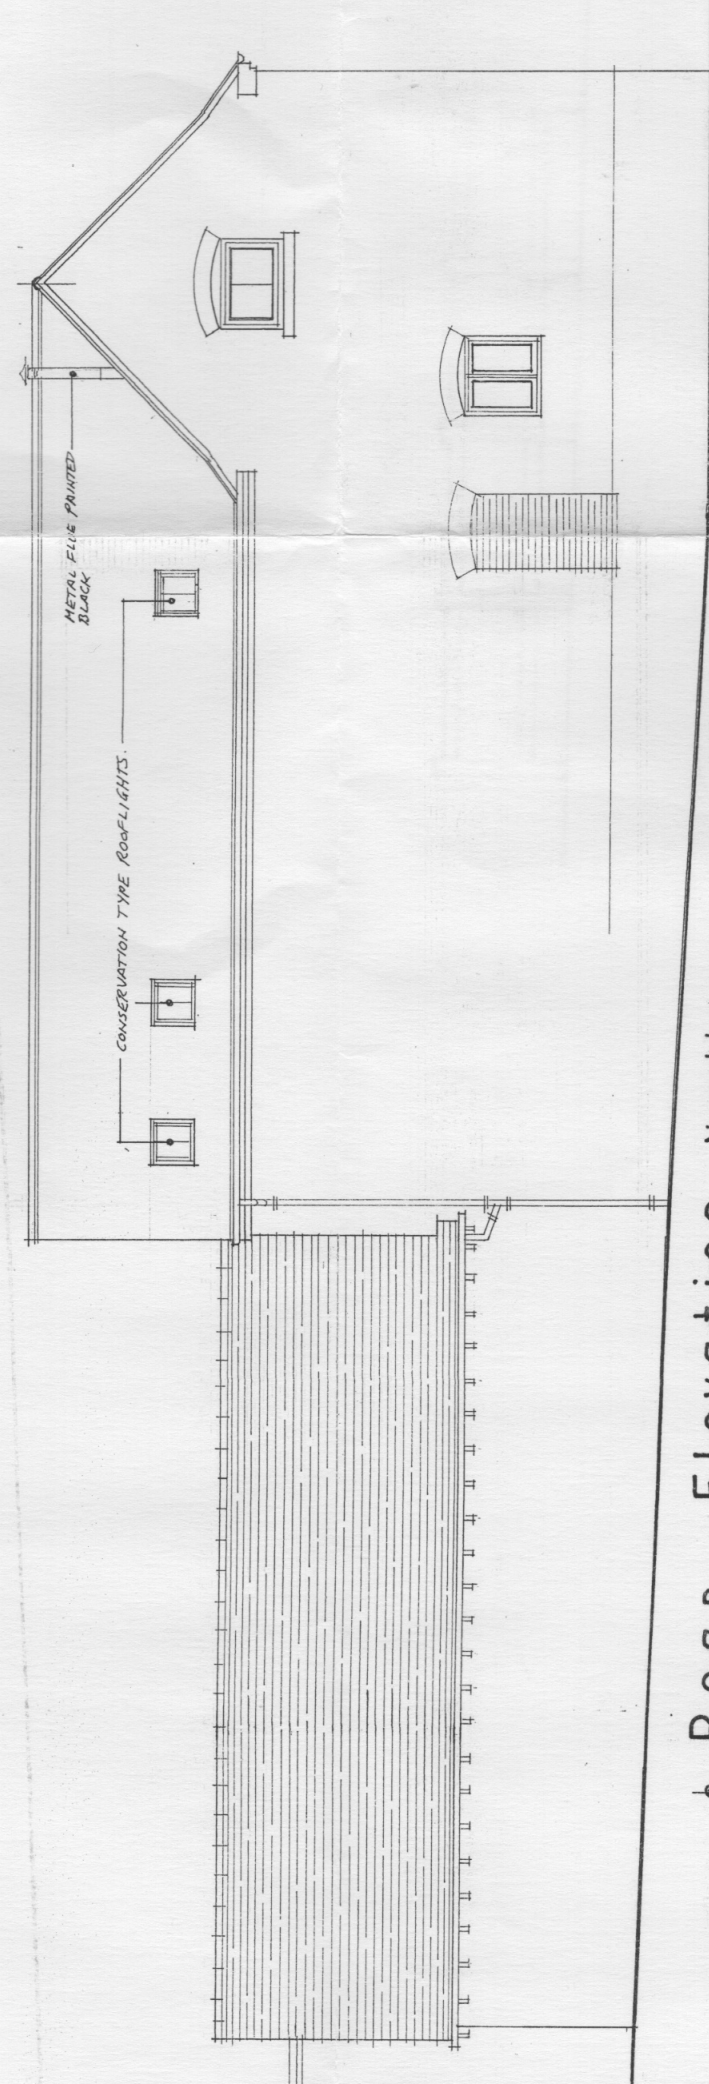


Front Elevation. South

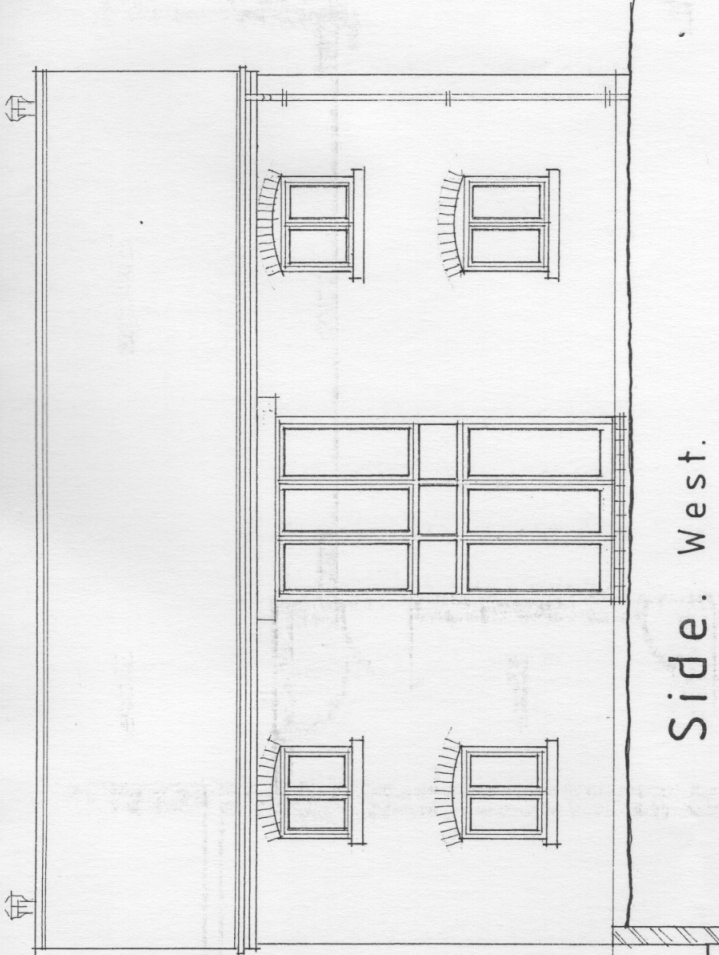

Rear Elevation. North.

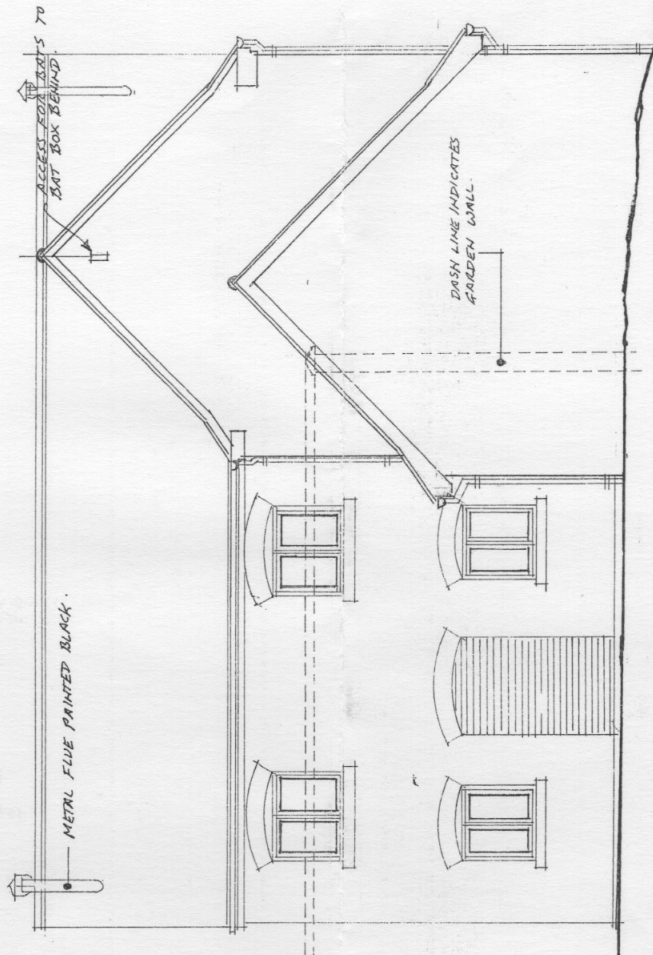

Side. East.

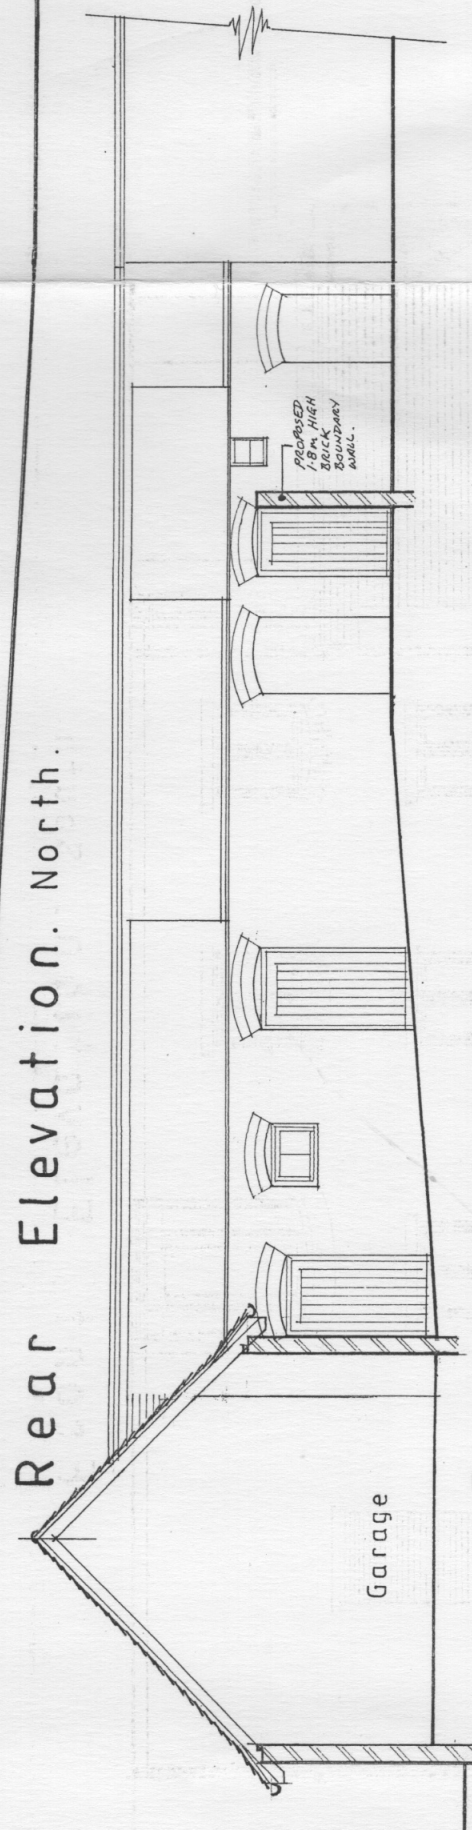

Front Elevation of Outbuildings. West.

Mark Dukes Building Design
Sandborough Farmhouse, Yoxall Road, Hamstall Ridware, Nr. Rugeley, Staffs. WS15 3SA
Mobile : 07850 027016

Park Farm. Grangewood	PROPOSED : Elevations		
	1:100 / A3	52.18	06.