




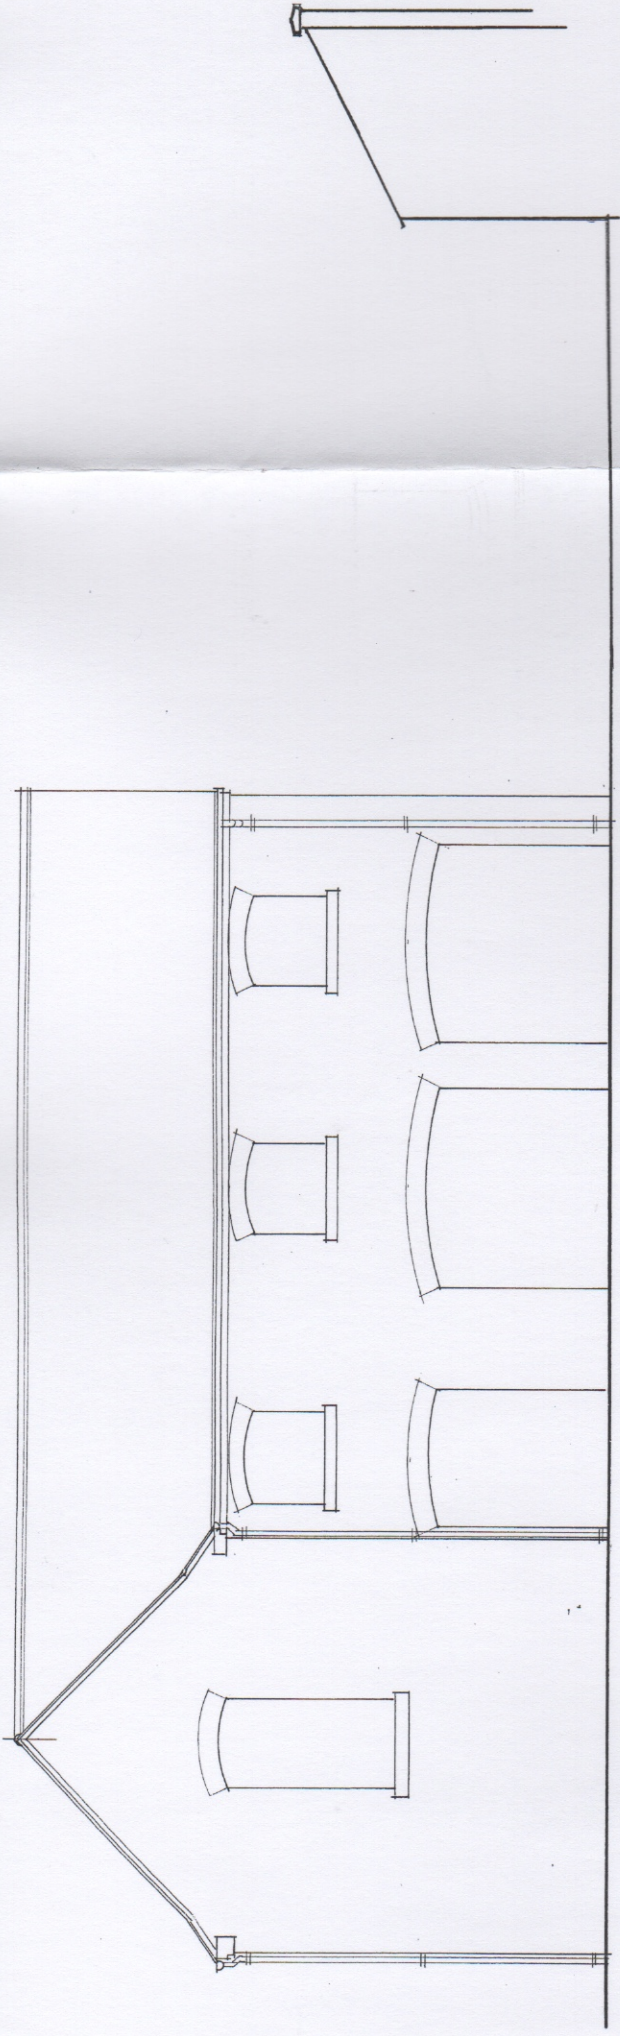


Front Elevation. South.

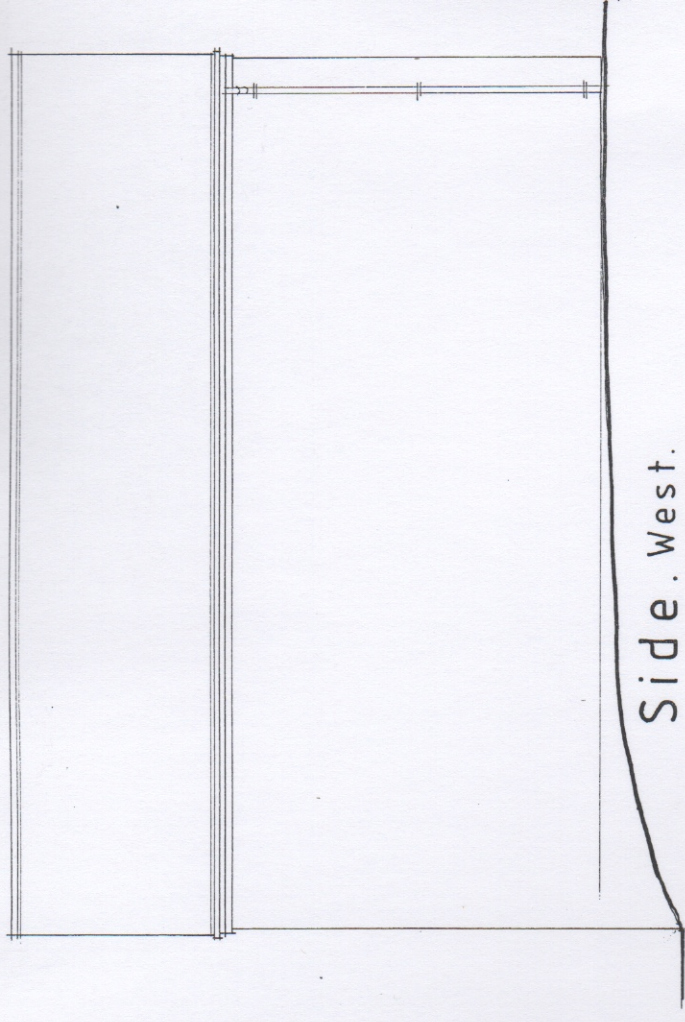


Side. West.

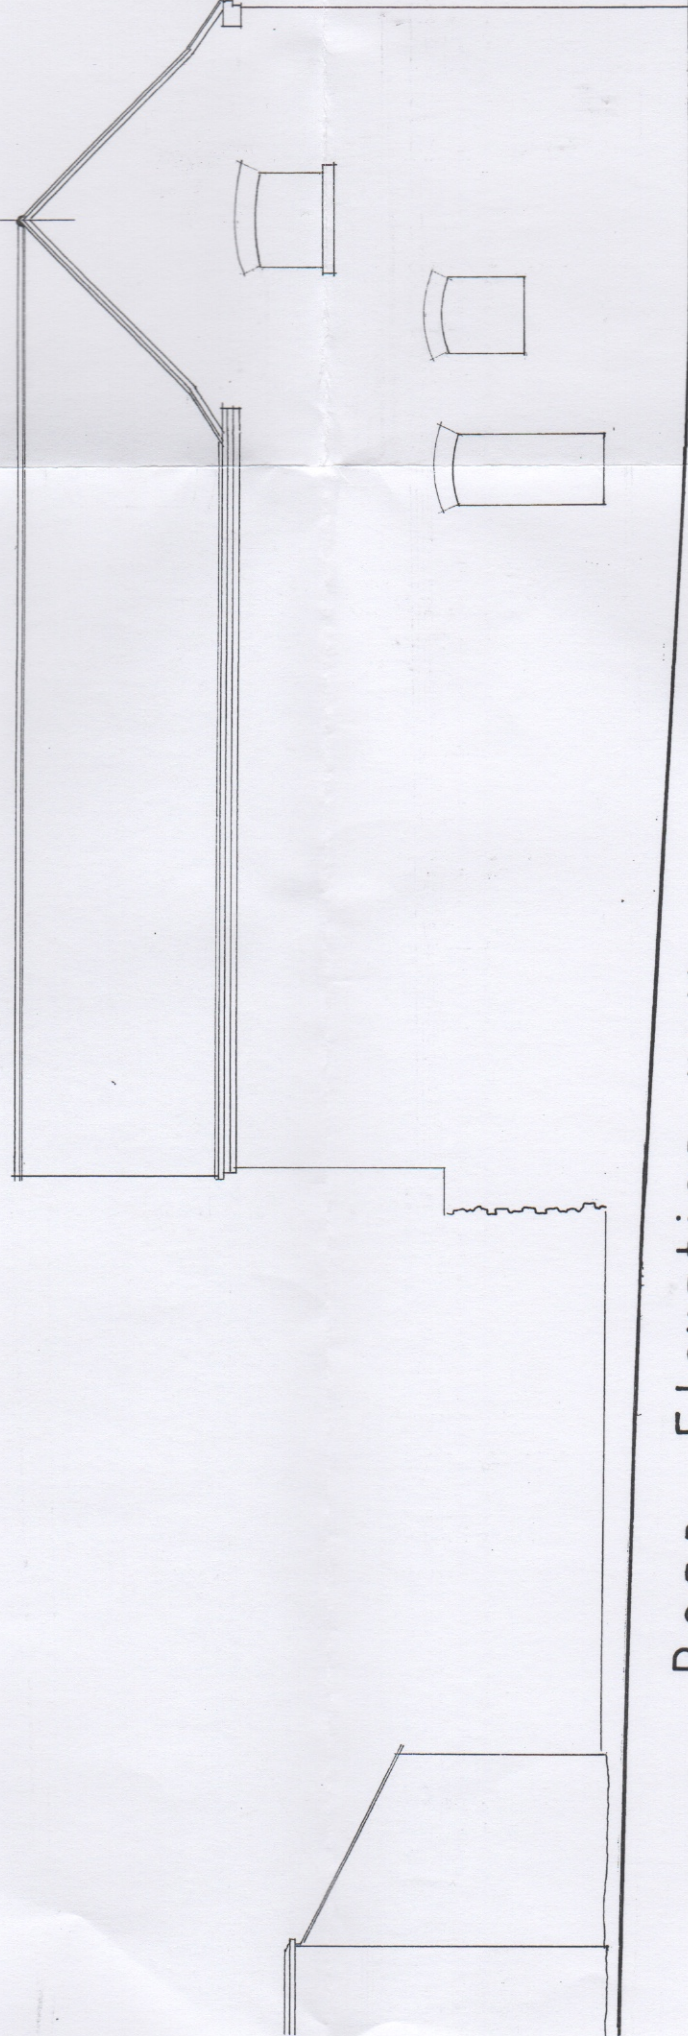

Rear Elevation. North.

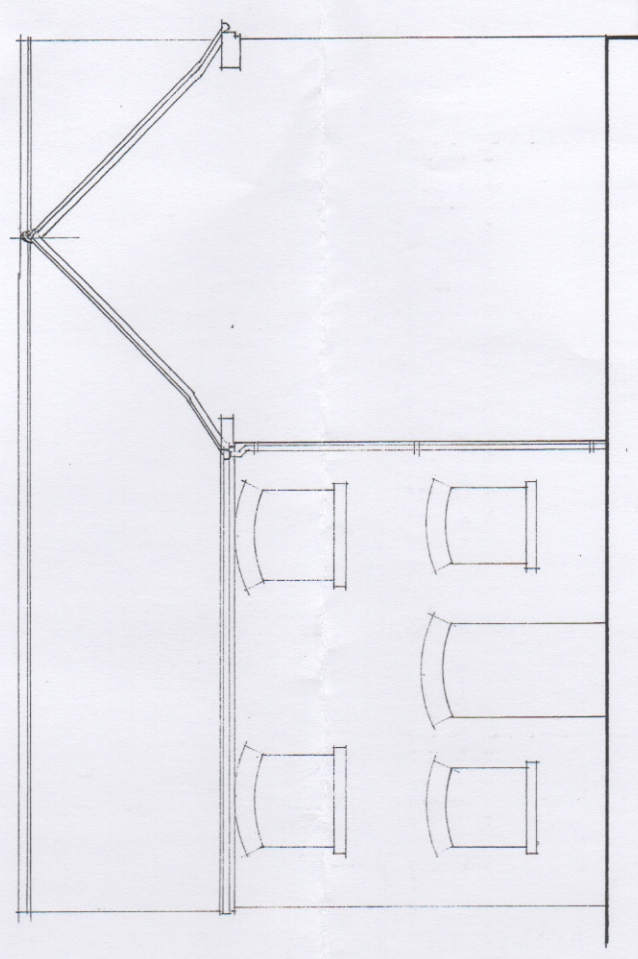

Side. East.

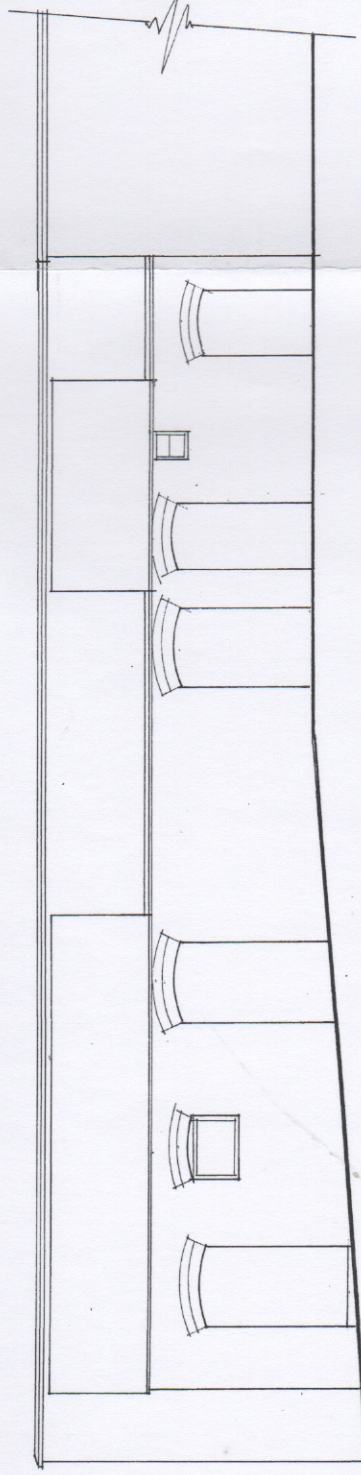

Front Elevation of Outbuildings. West.

Mark Dukes Building Design
Sandborough Farmhouse, Yoxall Road, Hamstall Ridware, Nr. Rugeley, Staffs. WS15 3SA
Mobile : 07850 027016

Park Farm.
Grangewood.

EXISTING : Elevations.

1:100 / A3 52.18 03.