

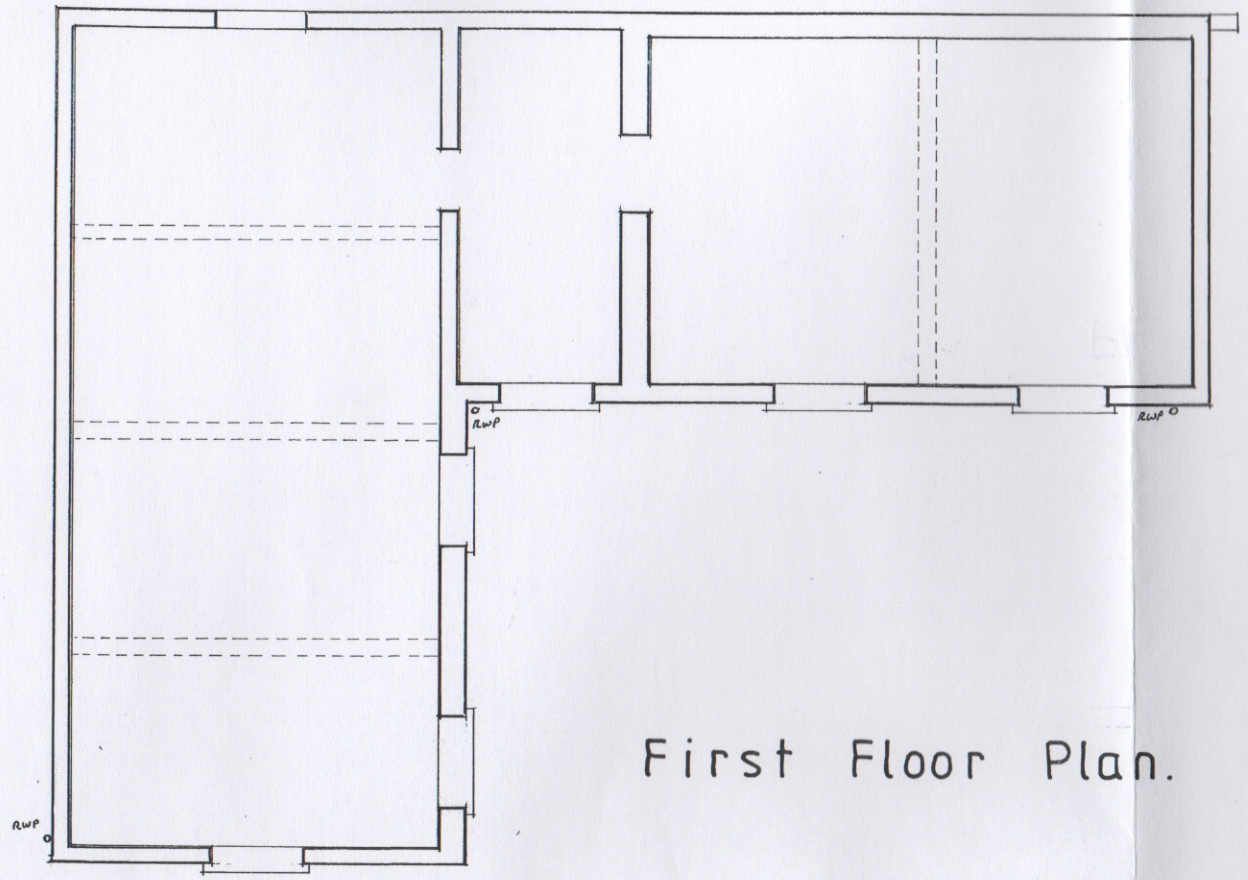


First Floor Plan.

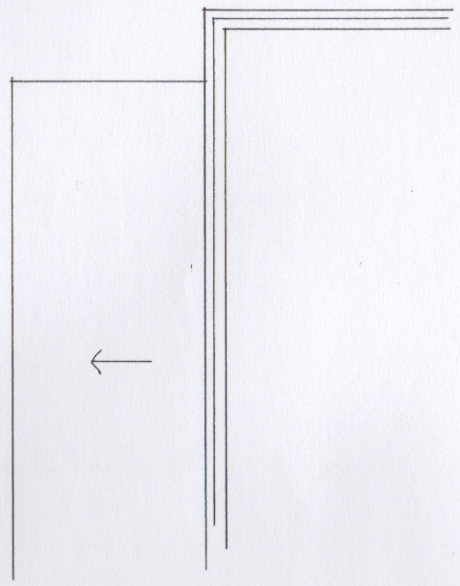

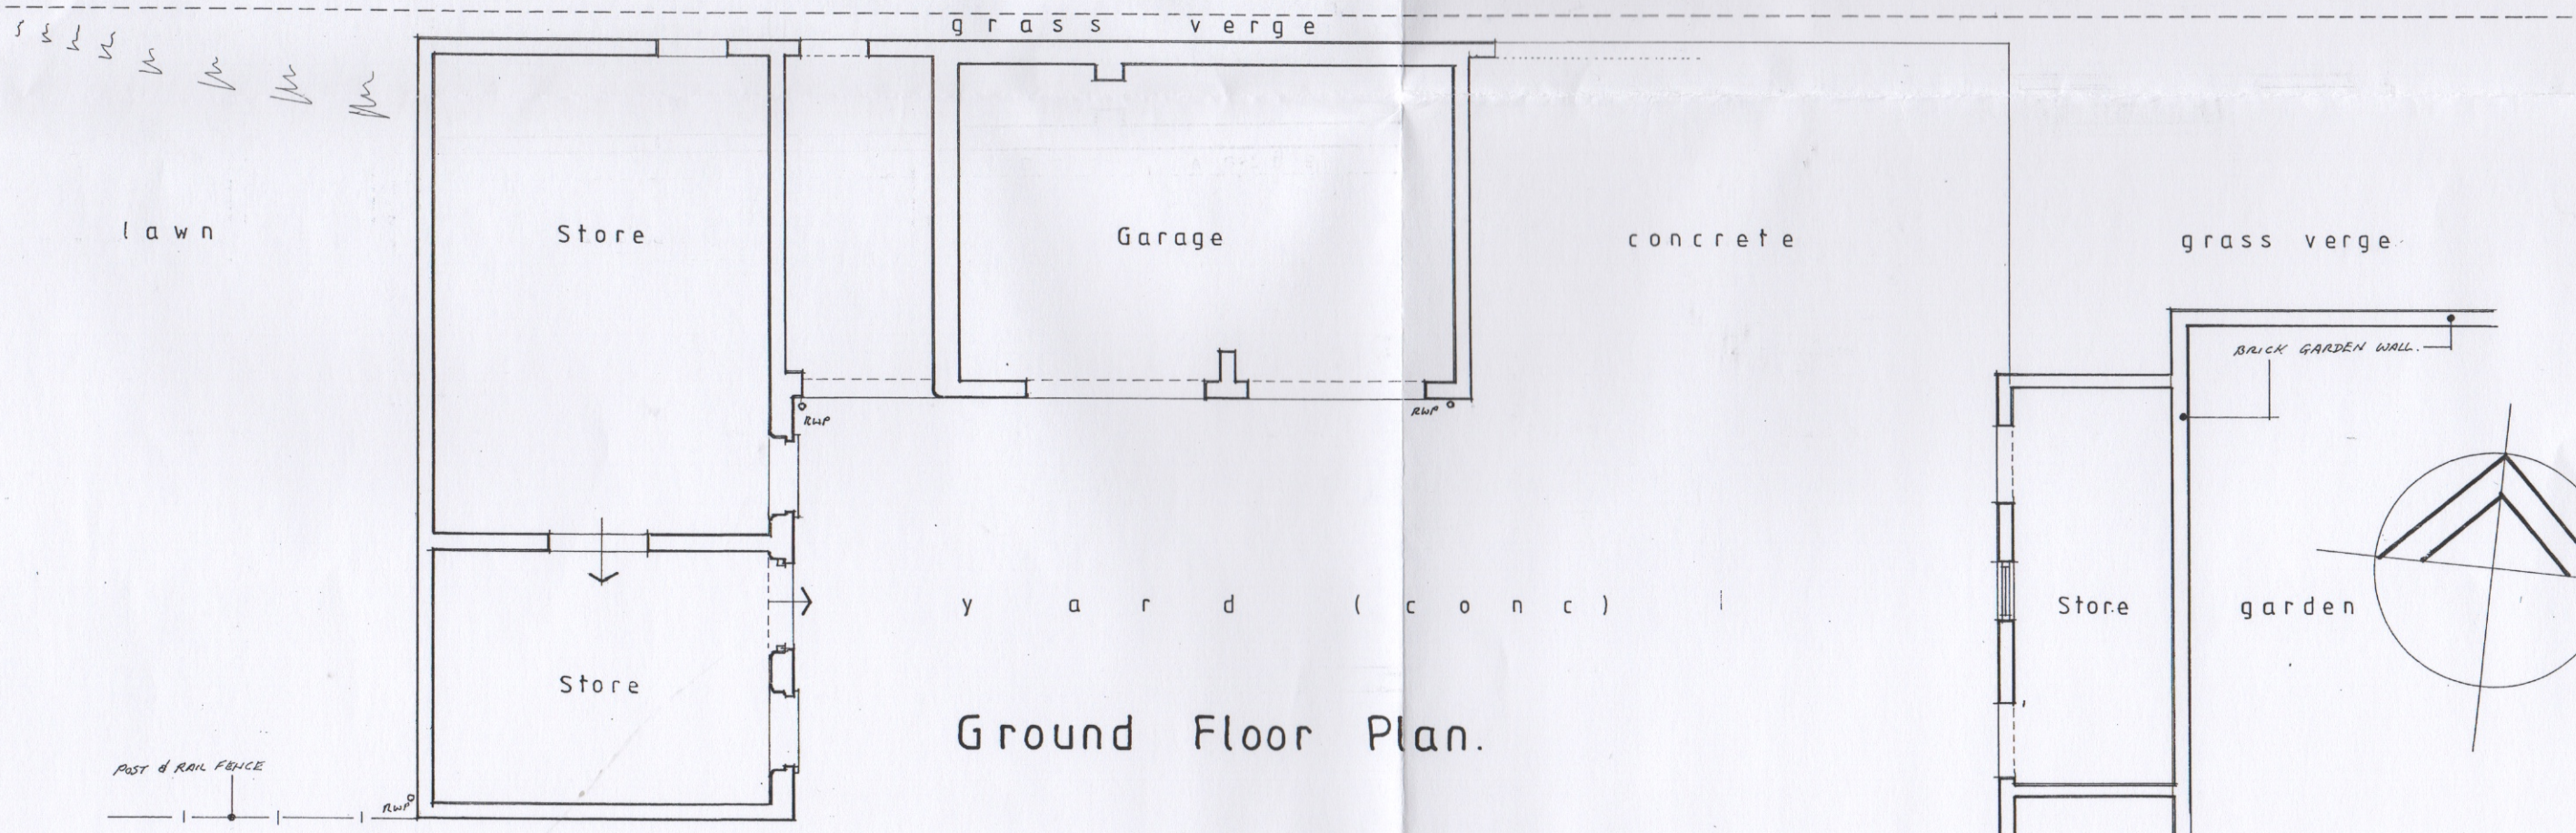

Ground Floor Plan.

Mark Dukes *Building Design*
Sandborough Farmhouse. Yoxall Road. Hamstall Ridware. Nr. Rugeley. Staffs. WS15 3SA
Mobile : 07850 027016

Park Farm.
Grangewood.

EXISTING : Floor Plans.

1:100 / A3	52.18	02.