




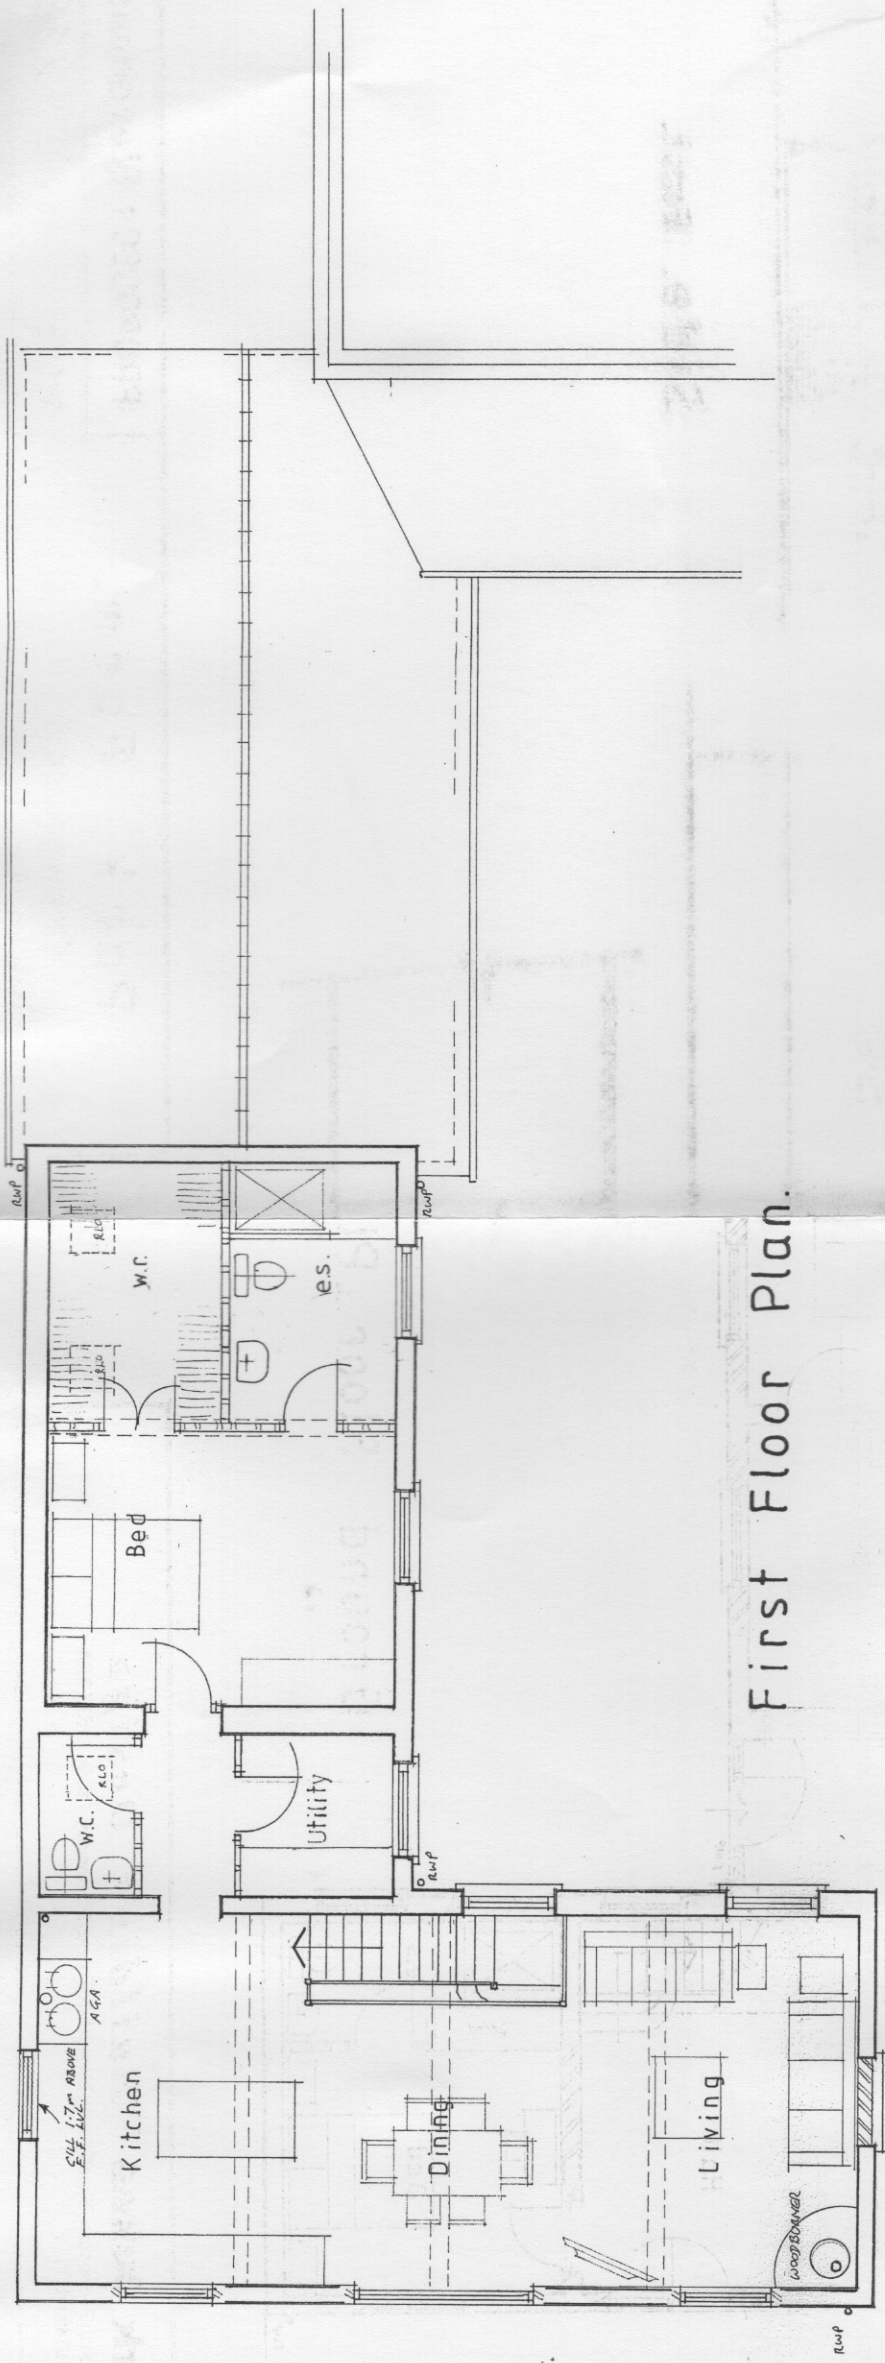

First Floor Plan.

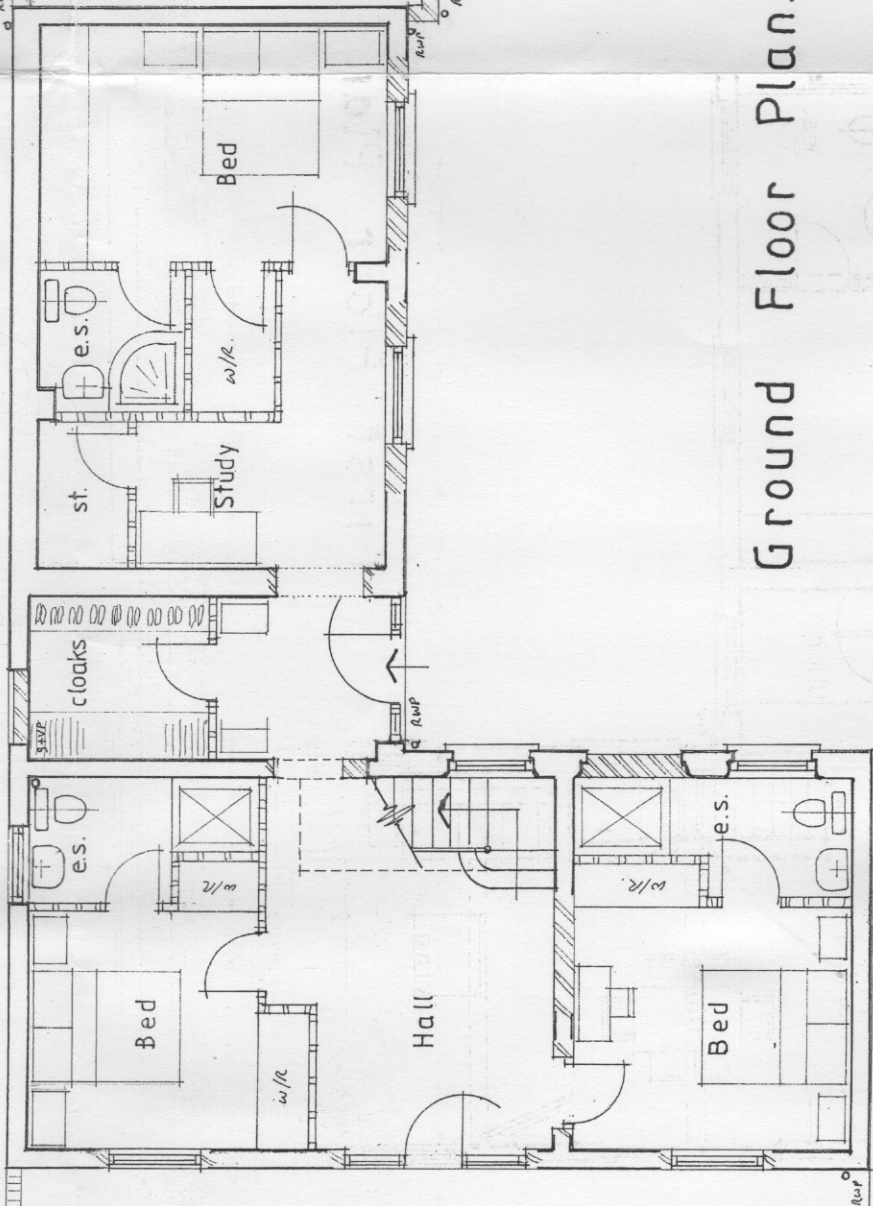

Ground Floor Plan.

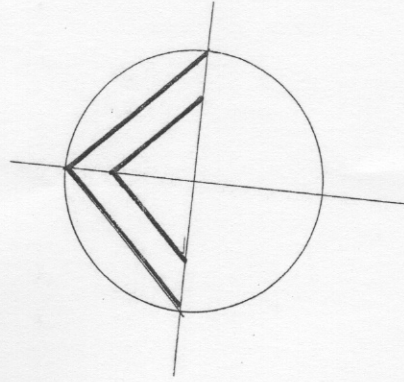

Mark Dukes Building Design
 Sandborough Farmhouse, Yoxall Road, Hamstall Ridware, Nr. Rugeley, Staffs. WS15 3SA
 Mobile : 07850 027016

Park Farm. Grangewood			PROPOSED : Floor Plans.	
1:100	/	A3	52.18	05.