





FEATURE FRONT GLAZING 1:100




CASEMENT WINDOW 1:100

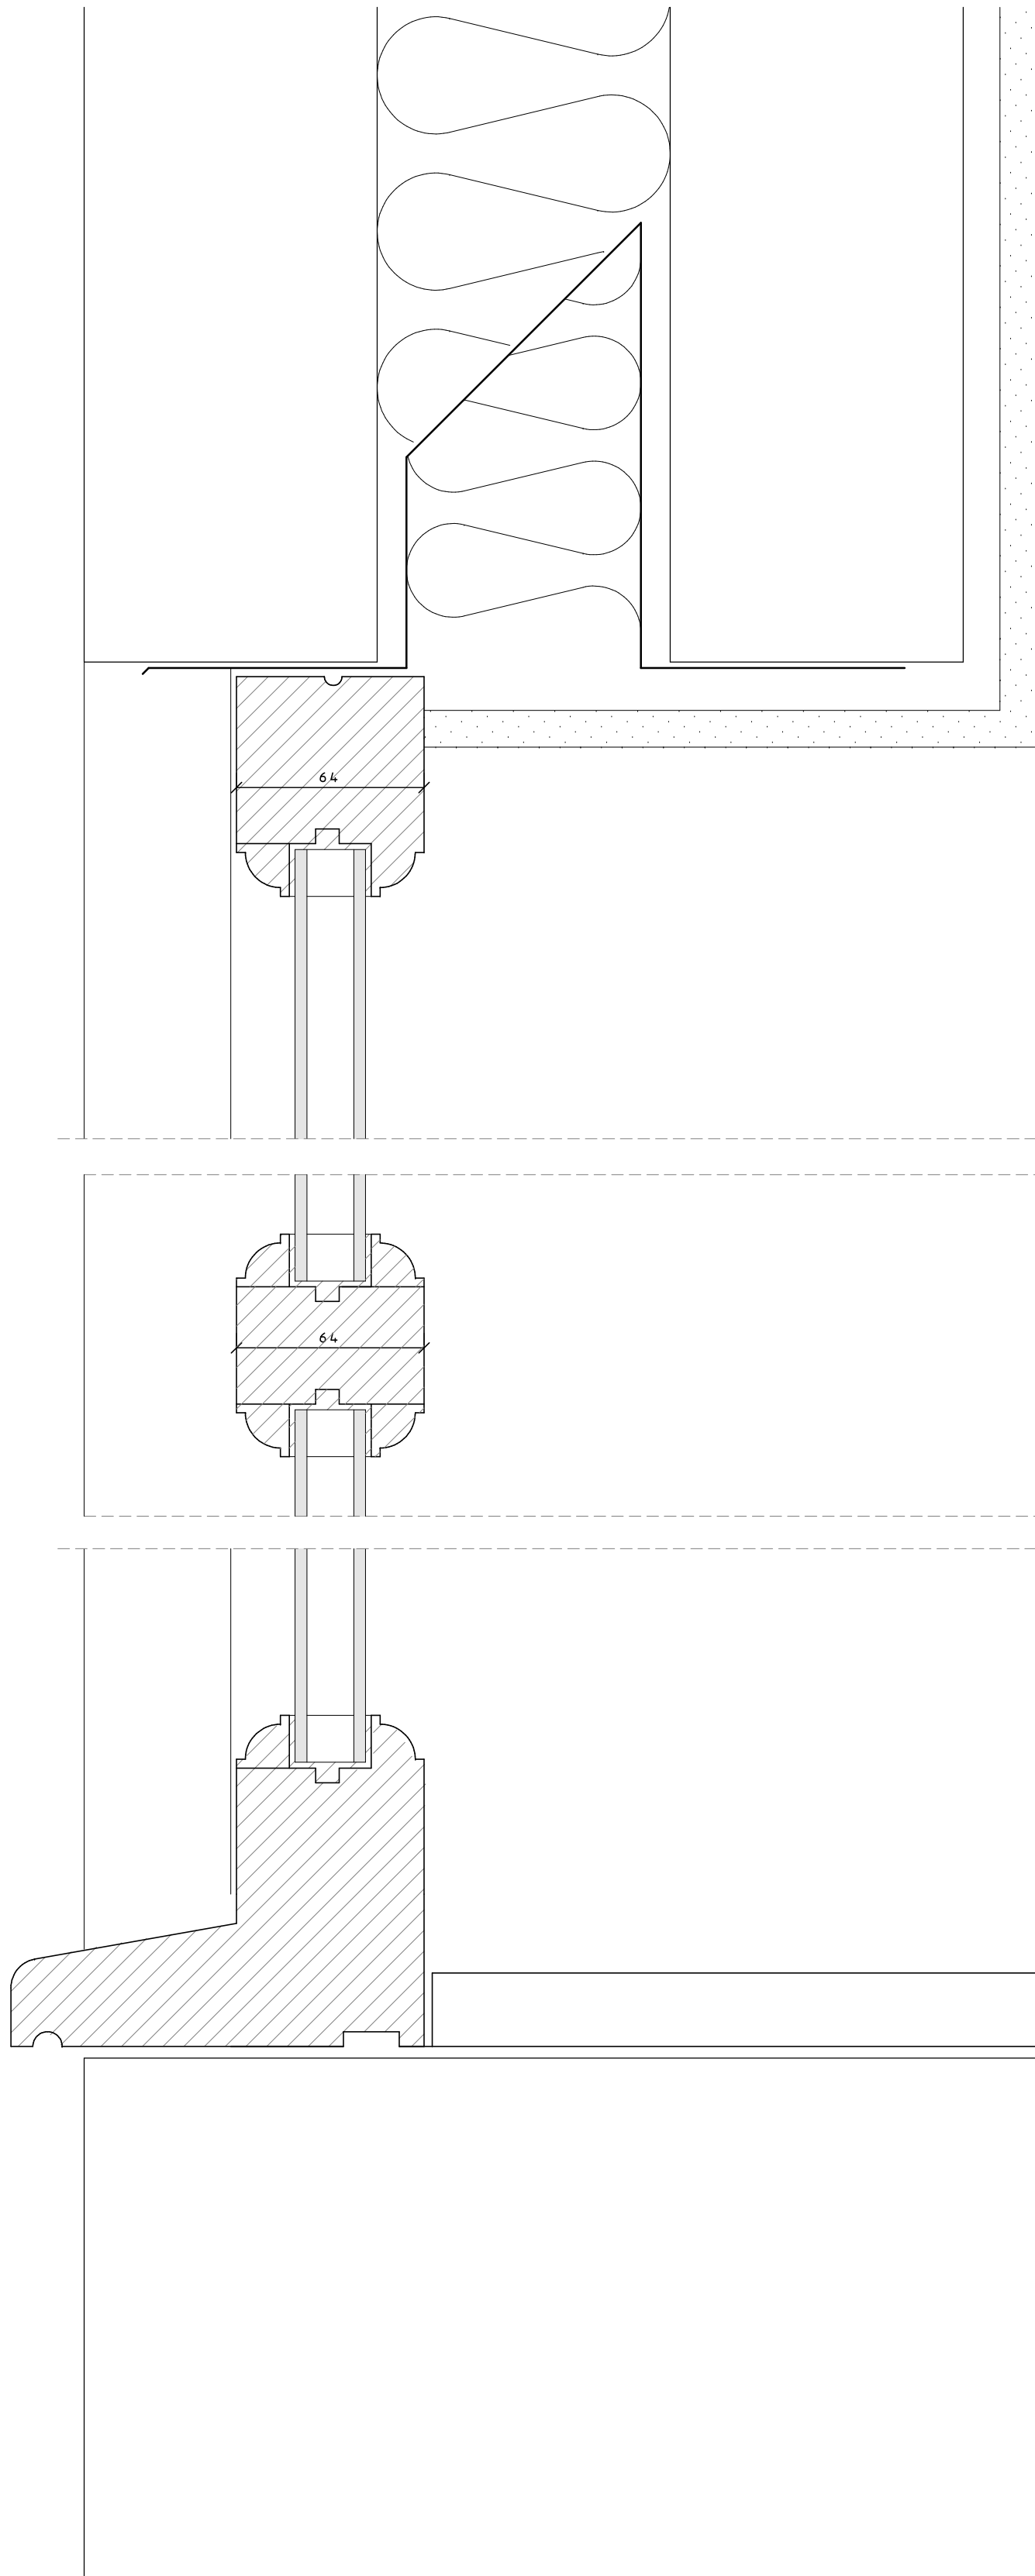


VERTICAL SECTION THROUGH
FIXED GLAZING SCALE 1:2

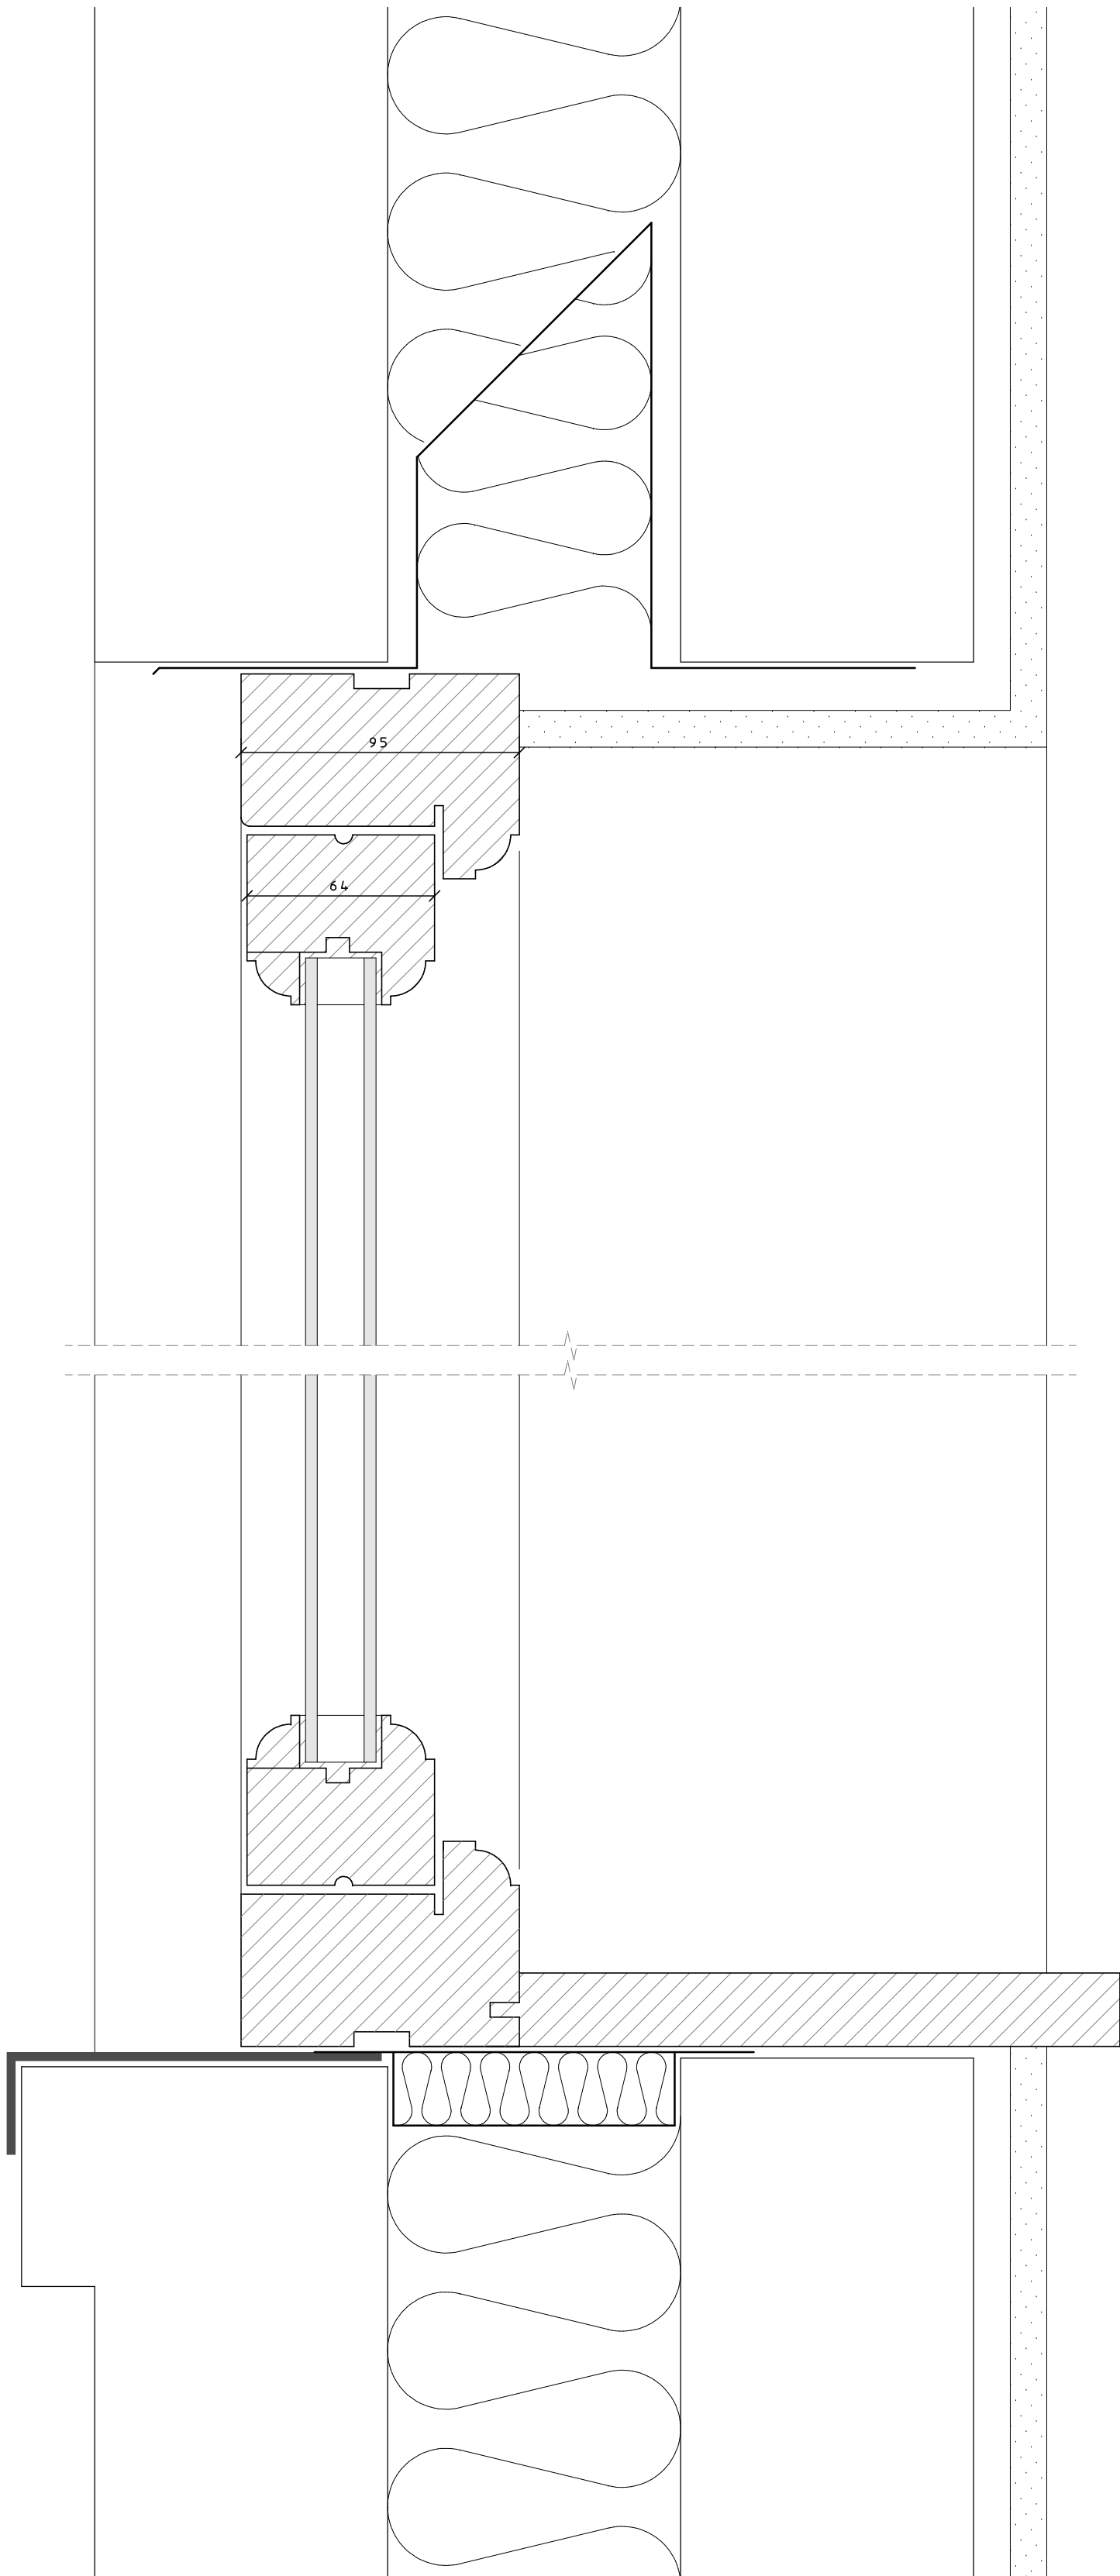

VERTICAL SECTION THROUGH
FLUSH CASEMENT WINDOW SCALE 1:2

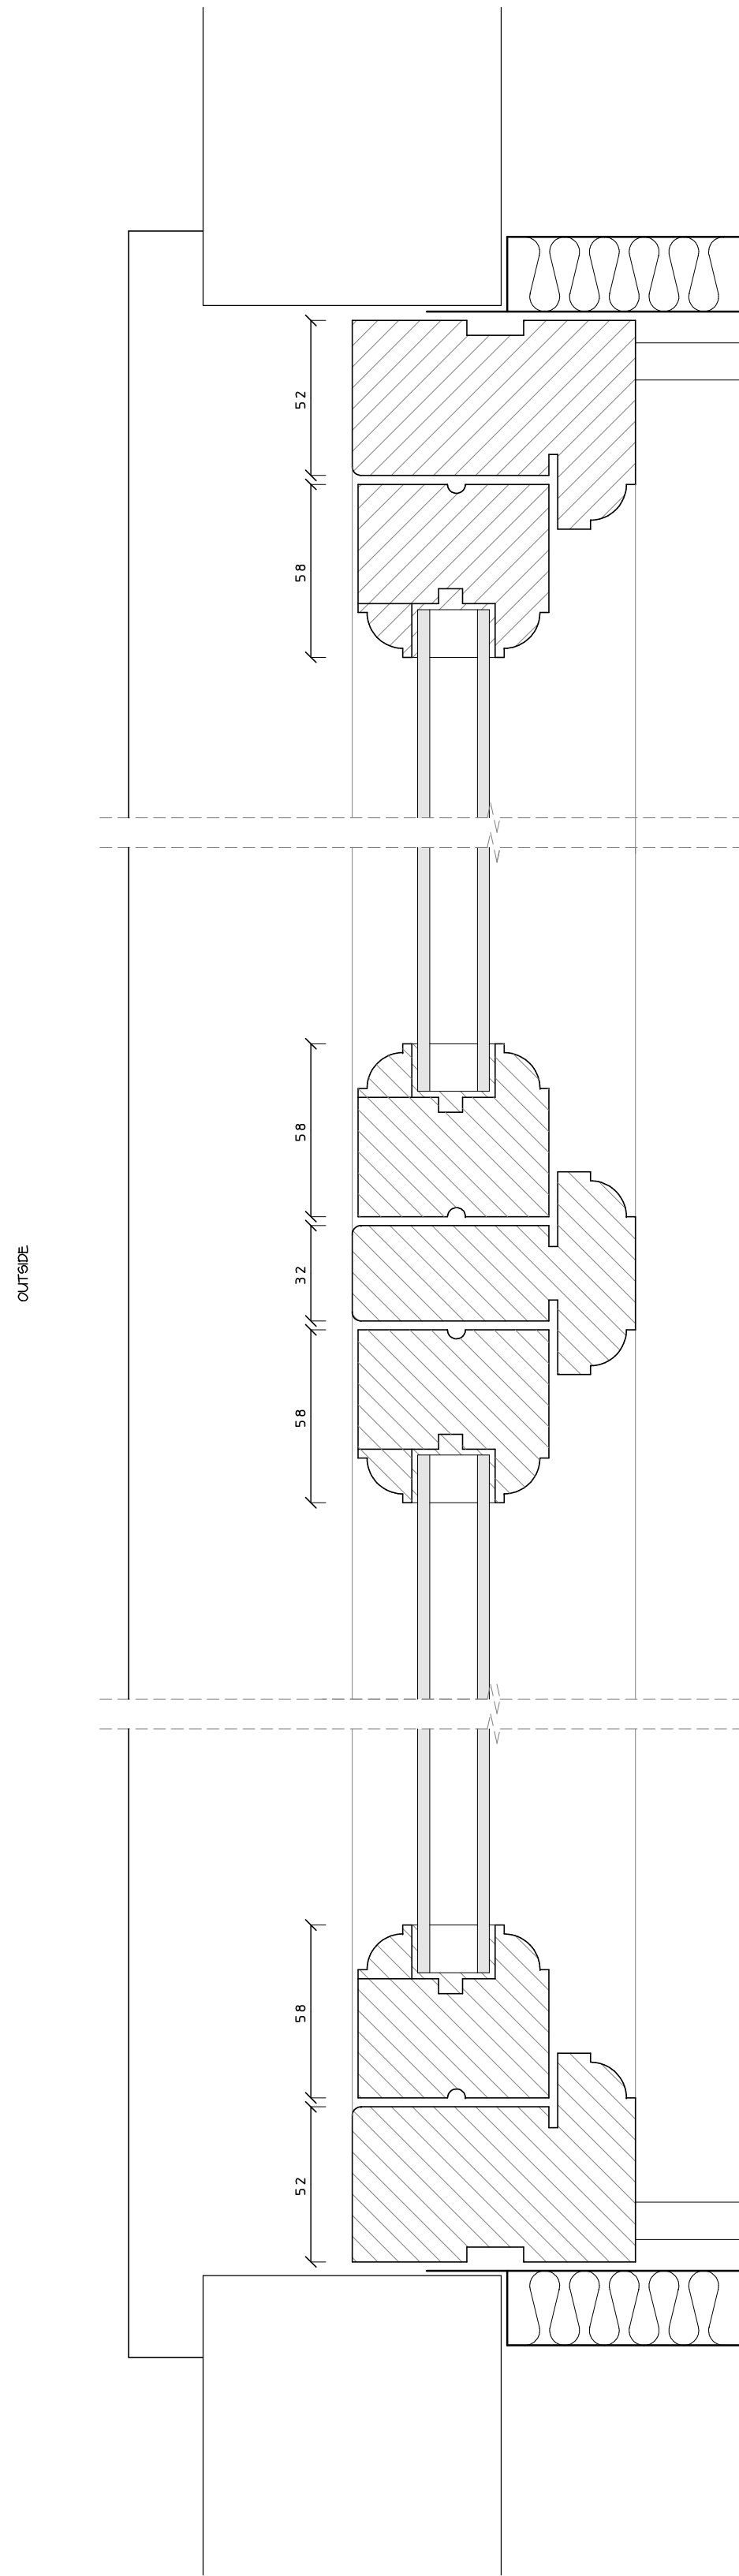

HORIZONTAL SECTION THROUGH
FLUSH CASEMENT WINDOW SCALE 1:2


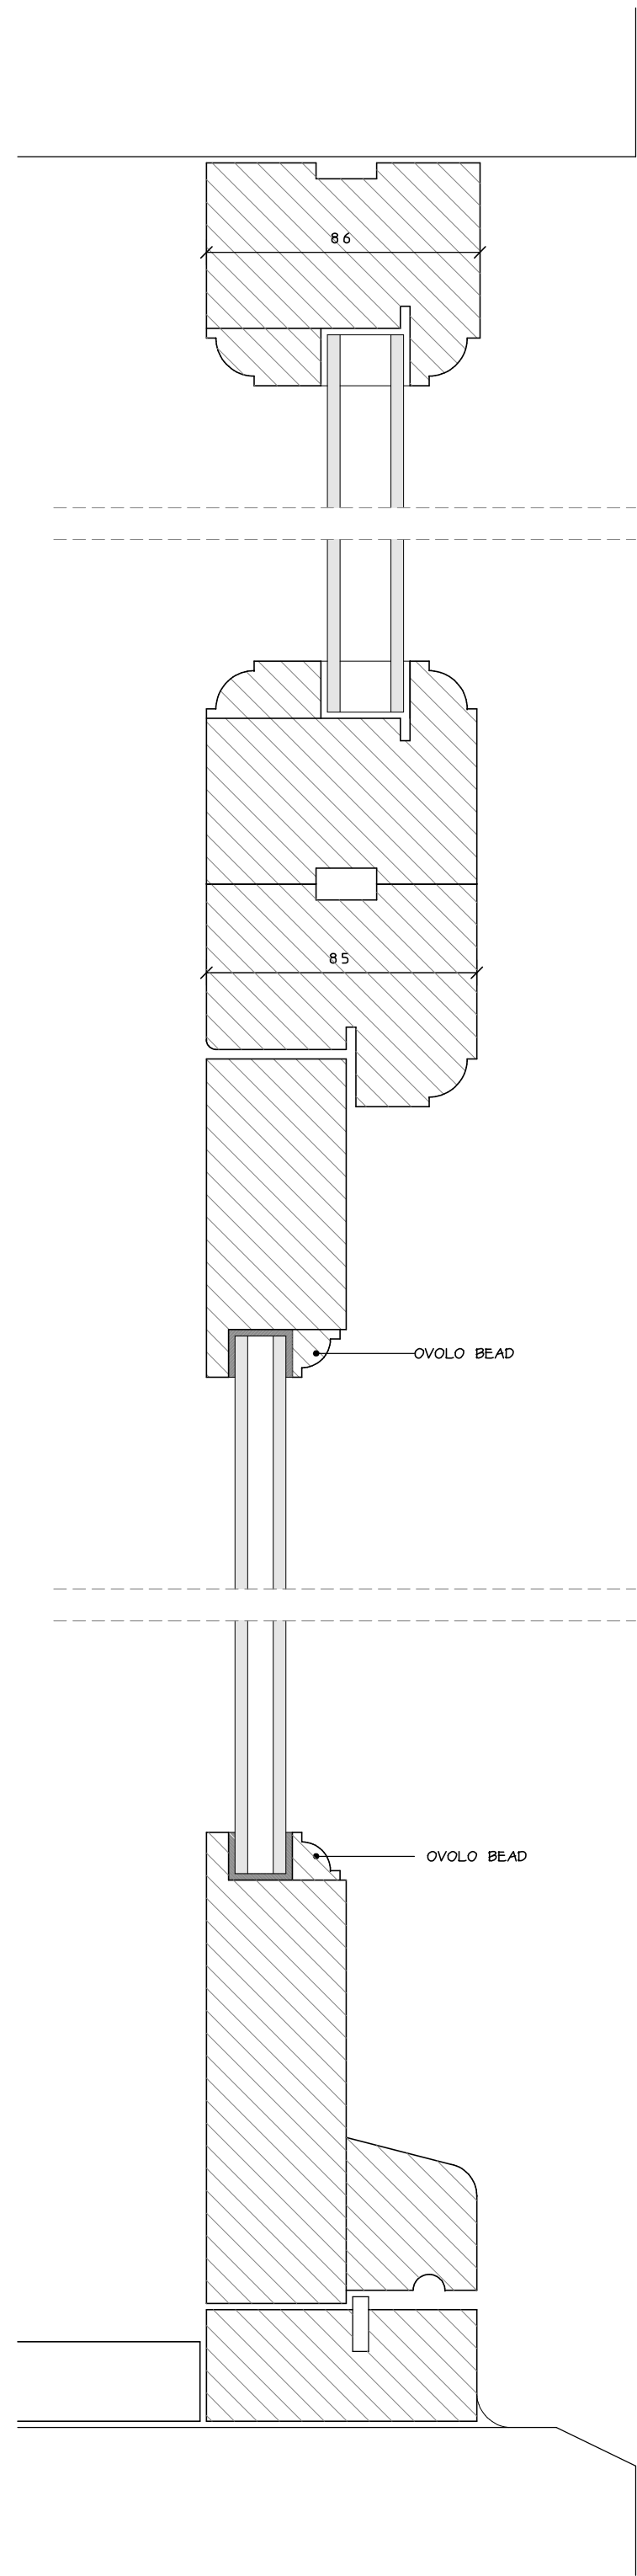


VERTICAL SECTION THROUGH
THE DOOR SCALE 1:2

PAPER SIZE: A1

NOTES

All dimensions must be checked on site and only scaled from this drawing for planning purposes only

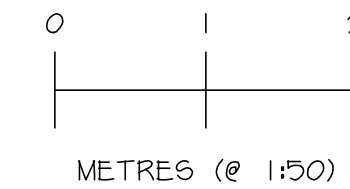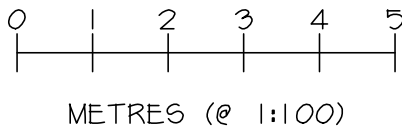

Date	Revisions

© copyright

Client

MR & MRS TOMLINSON

Location

10 BROOK END
REPTON
DERBY
DE65 6FW

Proposal

TWO STOREY REAR EXTENSION
GARAGE EXTENSION &
REMODEL FRONT

Drawing Title

TIMBER DOOR &
WINDOW DETAILS

Scale

1:2

Date JUL 2019

Drawn by KJL

Drg No. J2672-09

Revision



MAKING PLANS
architecture

Ivy Lodge, Twyford Road, Willington, Derby, DE65 6DE
T/F 01283 703360 E info@makingplans-architecture.co.uk
W www.makingplans-architecture.co.uk