


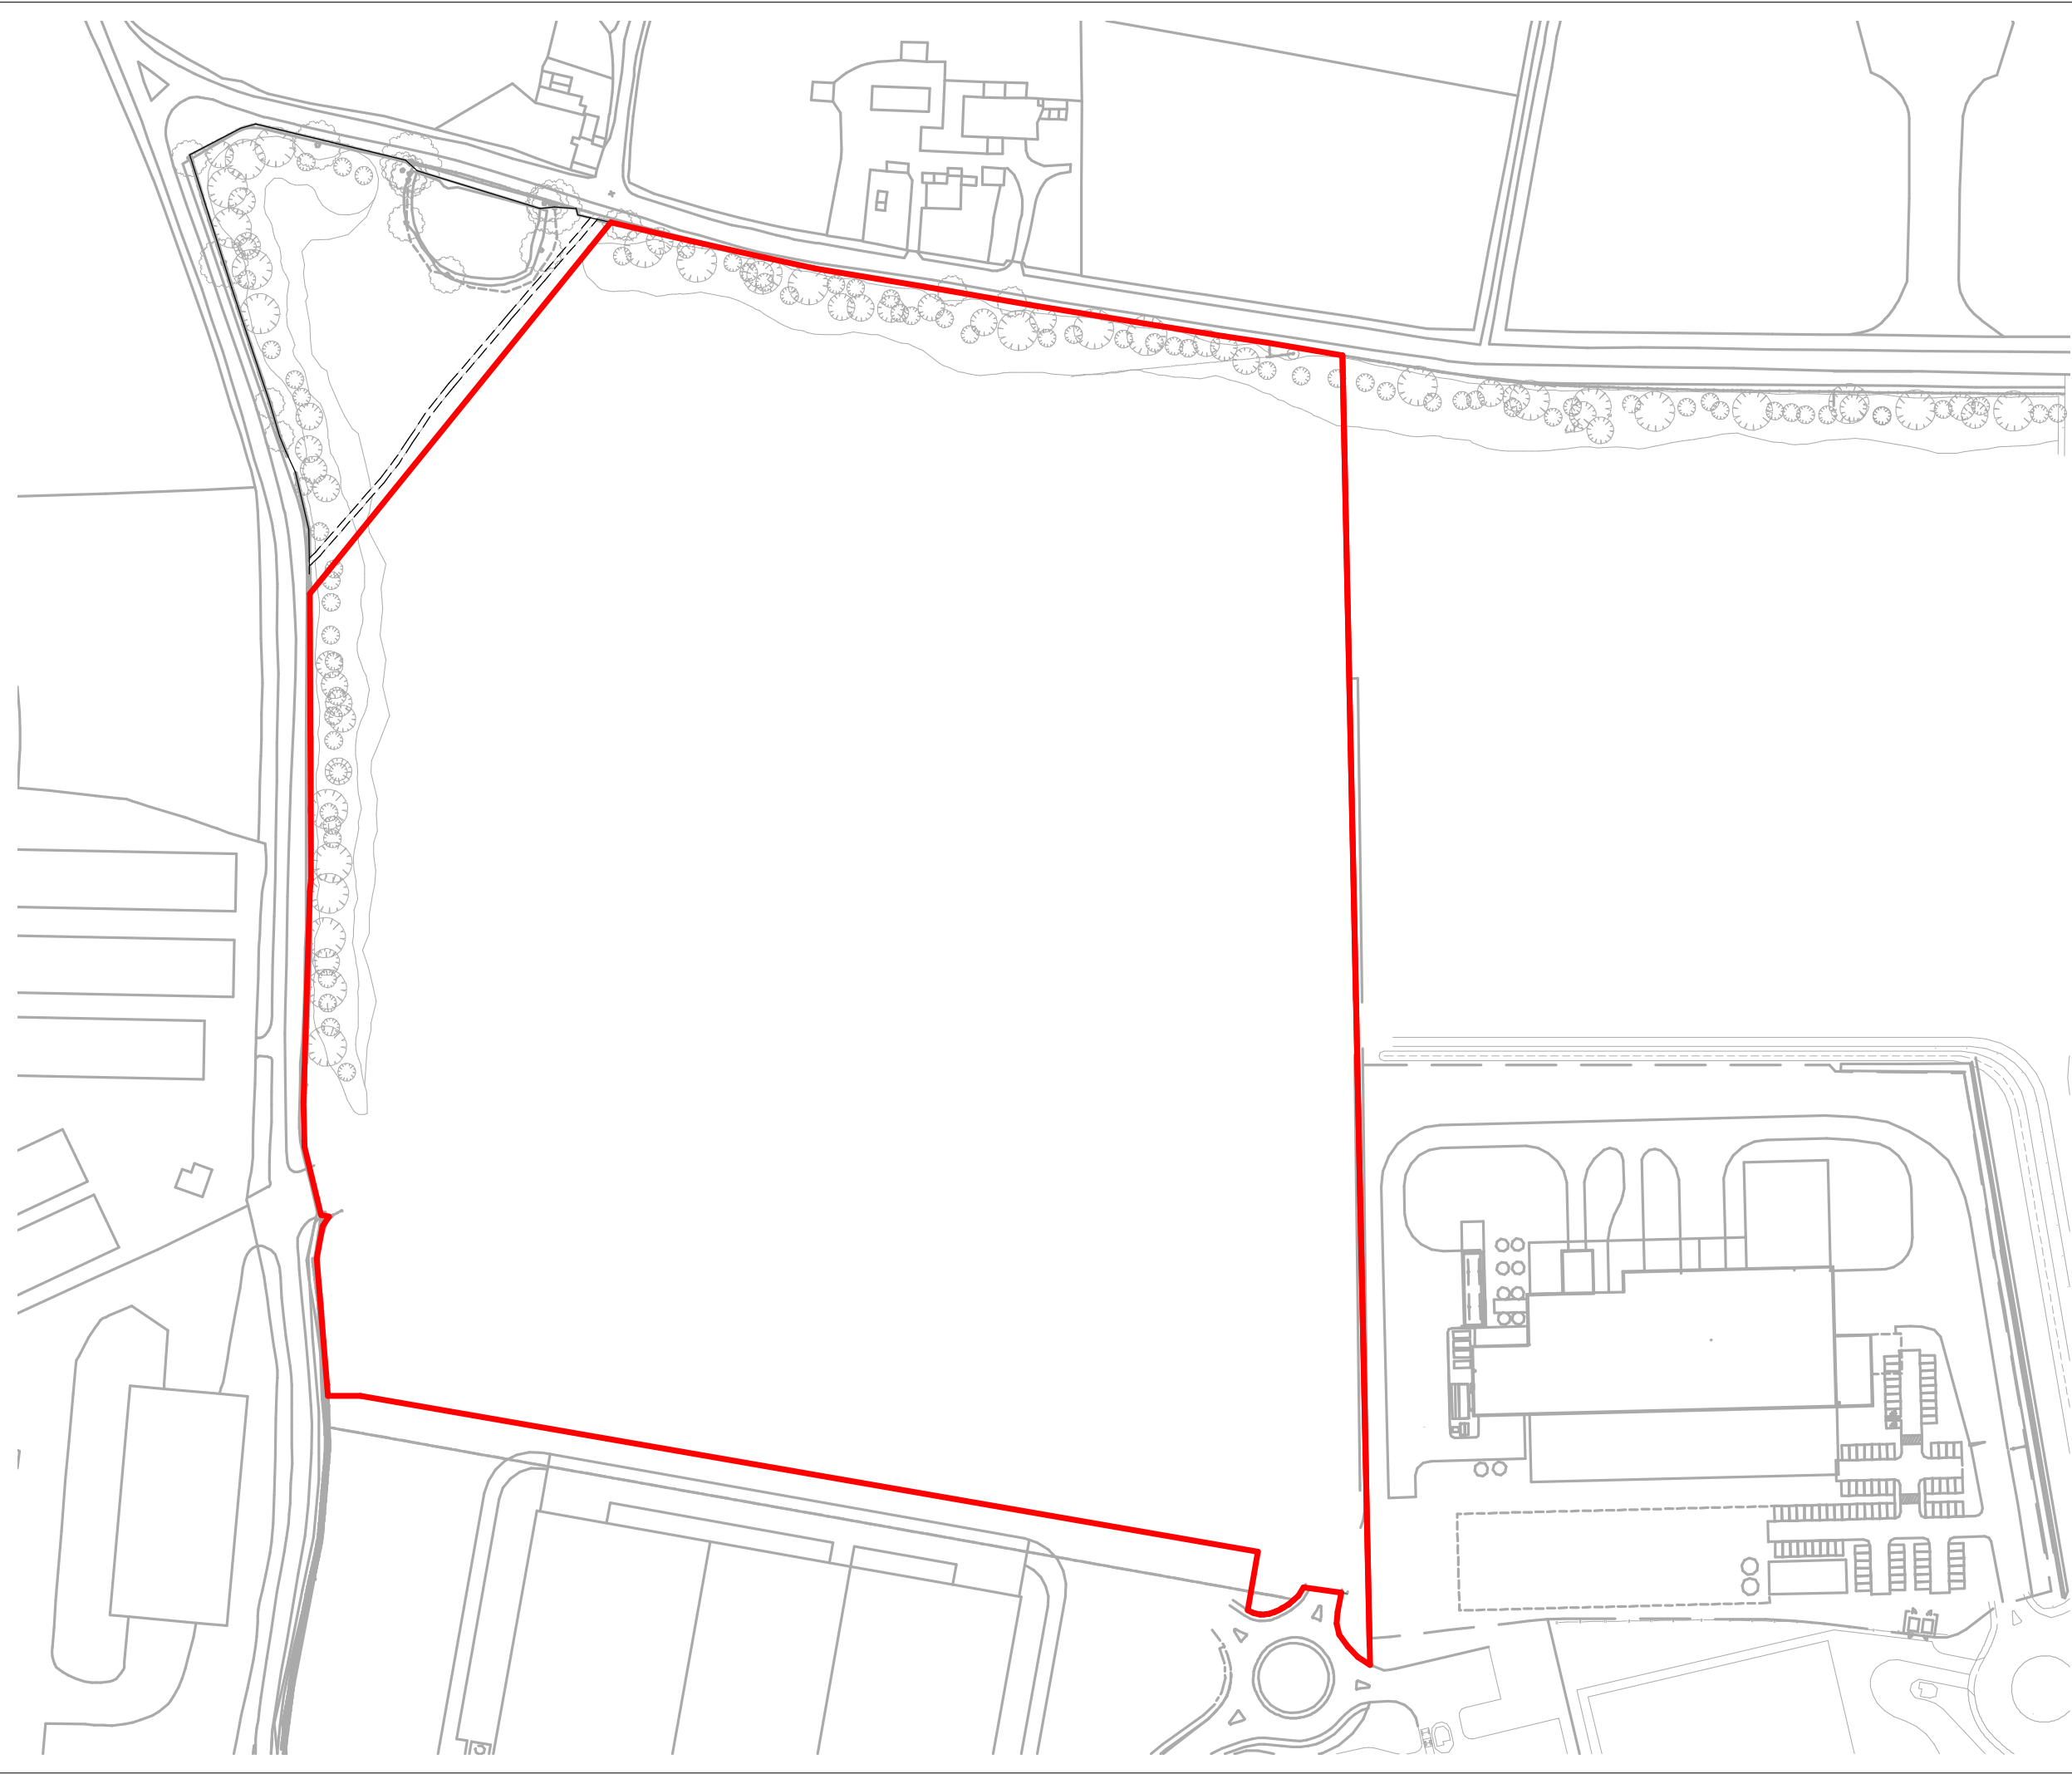

Responsibility is not accepted for errors made by others in scaling from this drawing.
All construction information should be taken from figured dimensions only.



STATUS	REV	DATE	DESCRIPTION	REVISED BY
CLIENT				PT
DOVE VALLEY PARK LTD.				CHECKED BY
				DAS
ORIGINATOR NO				151947

CONSULTANT
STRIDE TREGLOWN
www.stridetreglown.com © Stride Treglown Limited 2016

PROJECT
Dove Valley Park - Production Plant
Park Avenue, Foston, Derby, DE65 5BZ

DRAWING TITLE
PLOT P2-01 PLAN

SUITABILITY STATUS	SCALE
S2 : SUITABLE FOR INFORMATION	1 : 2000 @ A3

PROJECT ORIGINATOR ZONE LEVEL TYPE ROLE CLASSIFICATION NUMBER	REVISION
DVPPP-STL-00-ZZ-DR-A-XXXX-R8001	