


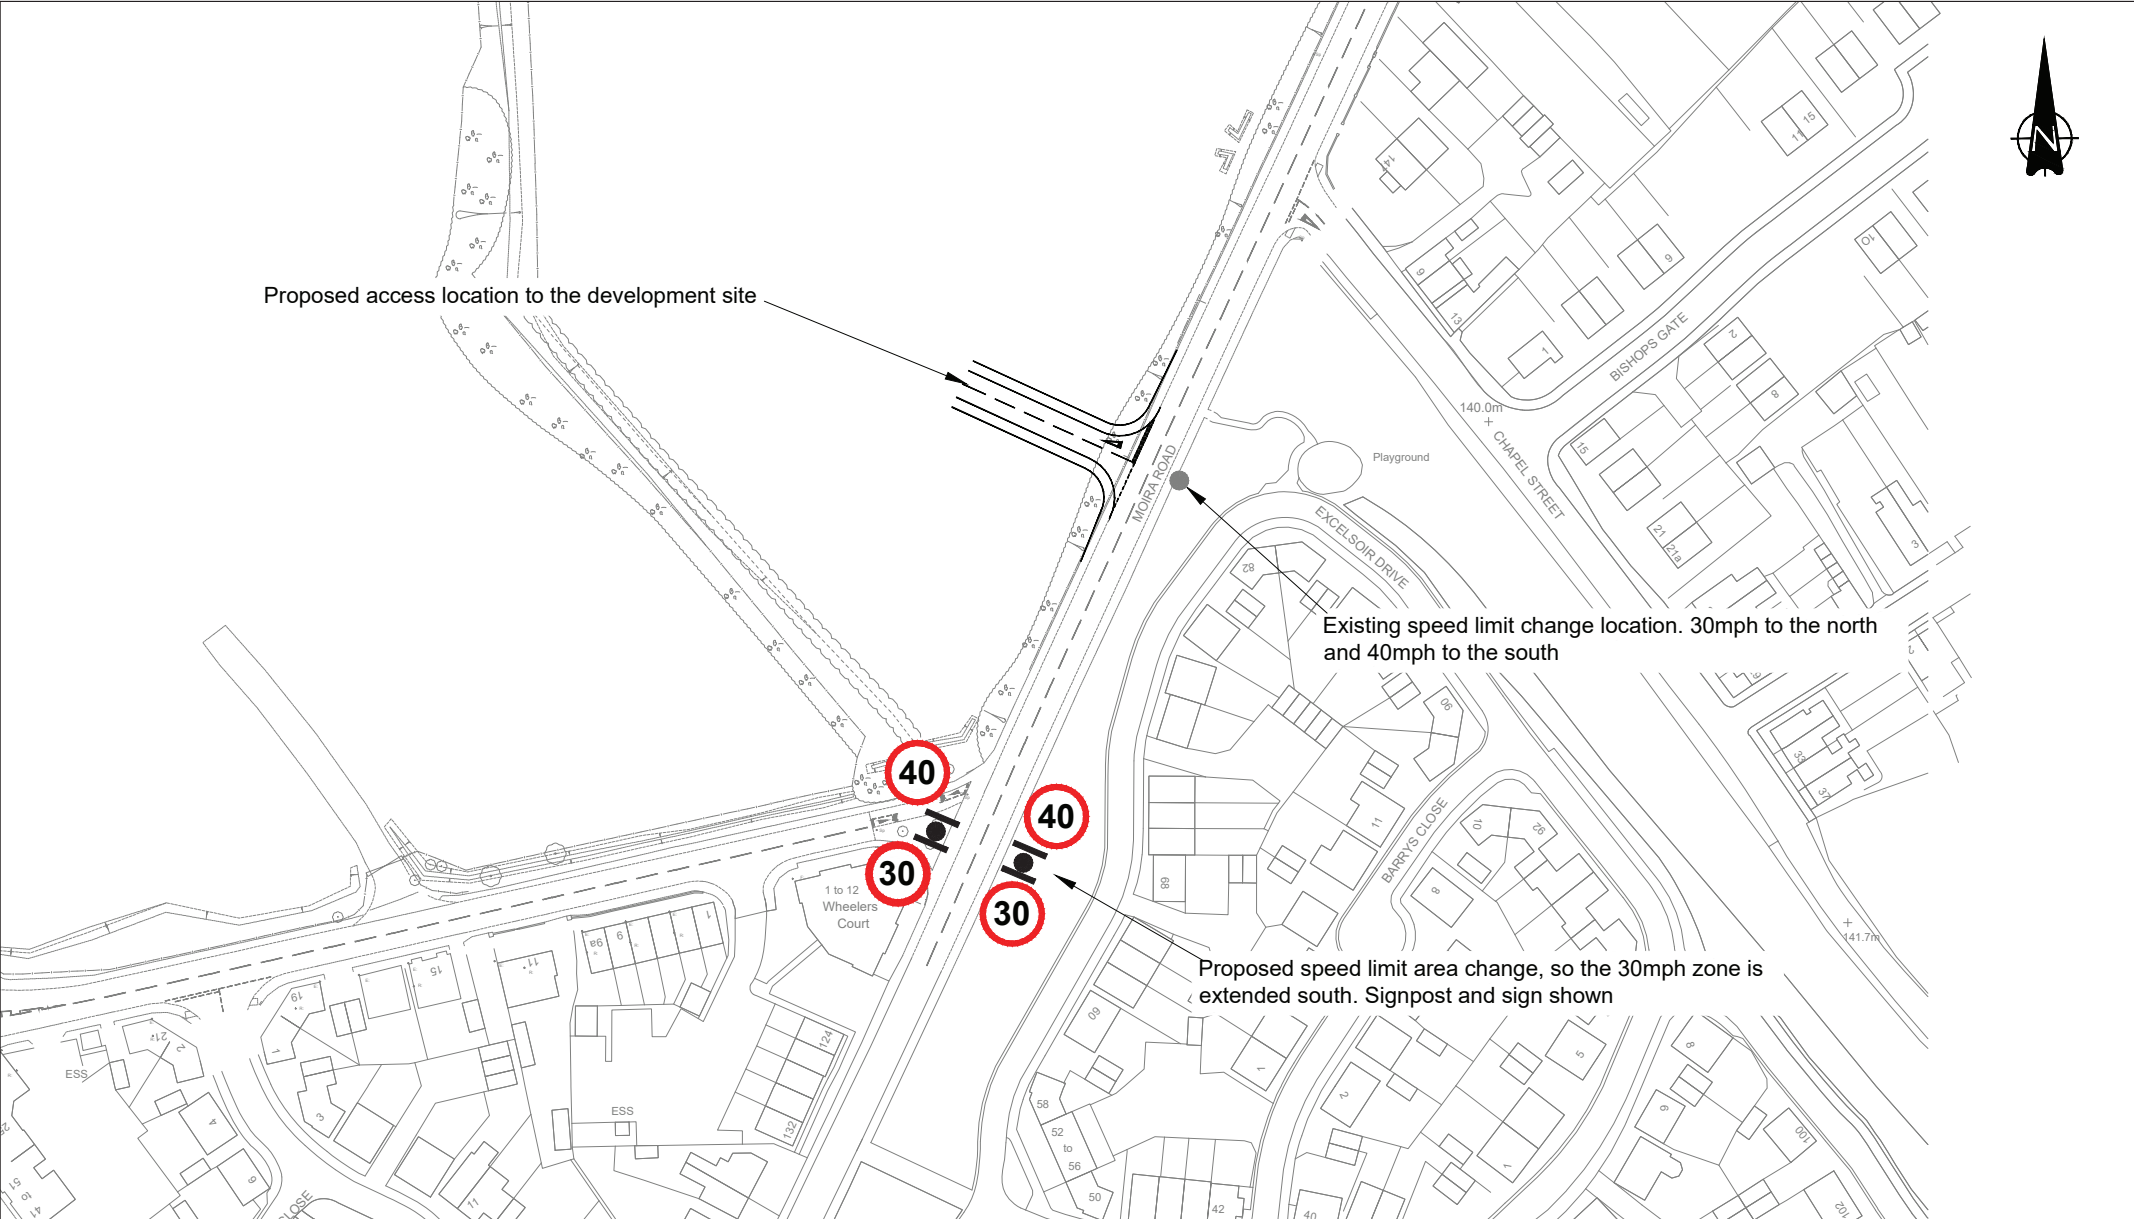

Proposed access location to the development site

Existing speed limit change location. 30mph to the north and 40mph to the south

Proposed speed limit area change, so the 30mph zone is extended south. Signpost and sign shown



Rose Wharf, Ground Floor, 78-80 East Street, Leeds, LS9 8EE
0113 274 8509
leeds@curtins.com
www.curtins.com

Civils & Structures • Transport Planning • Environmental • Infrastructure • Geotechnical • Conservation & Heritage • Principal Designer
Birmingham • Bristol • Cambridge • Cardiff • Douglas • Dublin • Edinburgh • Glasgow • Kendal • Leeds • Liverpool • London • Manchester • Nottingham

Project: WOODVILLE, SWADLINCOTE					Status: PRELIMINARY			
Drg Title: MOIRA ROAD RELOCATED SPEED LIMIT					Drawn By: SG		Checked By: DJ	
					Designed By: SG		Date: 04/07/19	
					Scale: 1:1000			
Project No:	Originator:	Volume:	Level:	Type:	Role:	Category / Number:		Rev:
067895 - CUR - 00 - 00 - DR - TP - 05002 - P01								

GENERAL NOTES:	P01	INITIAL RELOCATION OF SPEED LIMIT DESIGN	04/07/19	SG	DJ
	Rev:	Description:	Date:	By:	Chkd: