



Parking requirements

19 The Burrows is a two bedroom house


Scale 1 to 200

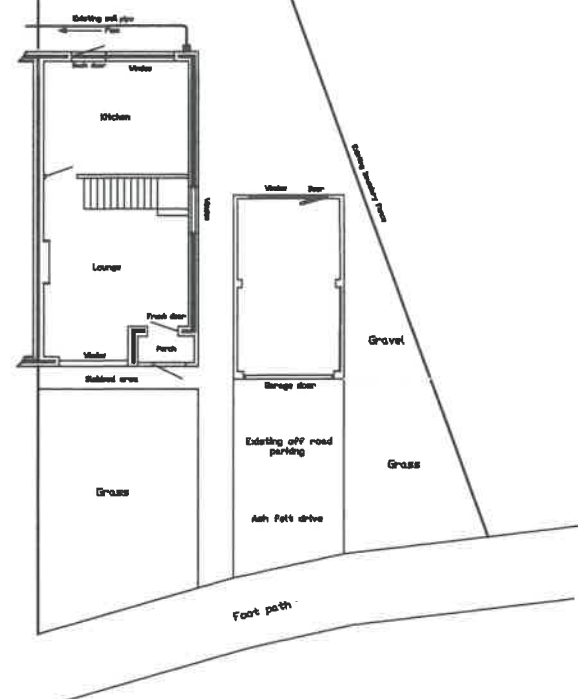

Existing parking

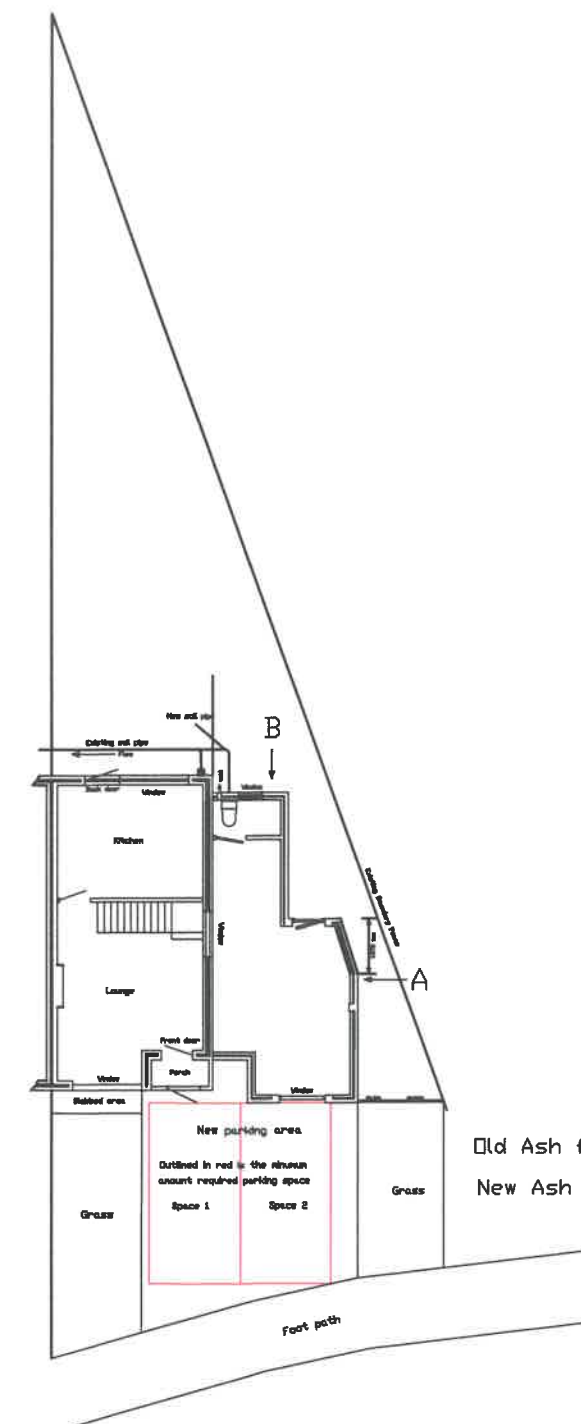

Proposed parking

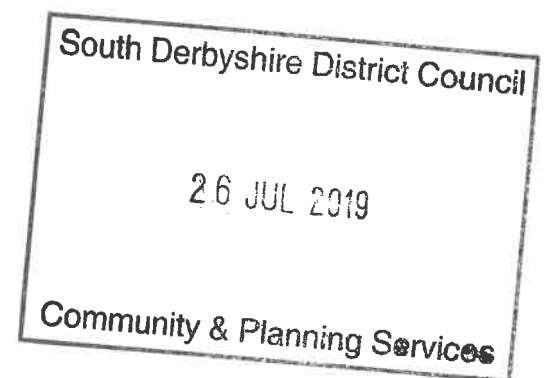

Scale 1 to 200

Drawn By Chris Taylor

19 The Burrows

Games Room

DRG . 4 of 5

Edition
EDITION Sheet
SHEET