




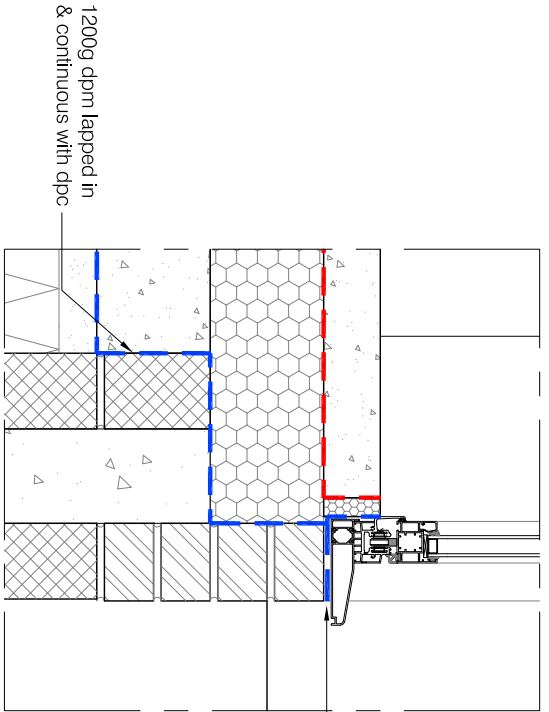


Detail A

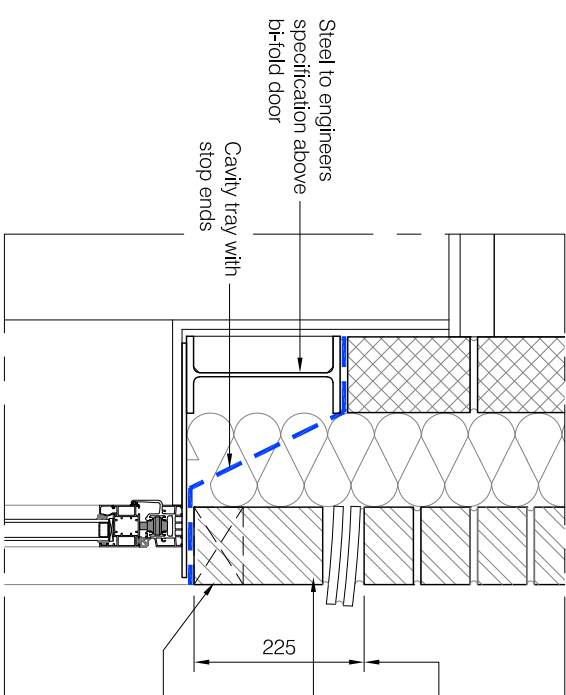


Detail B

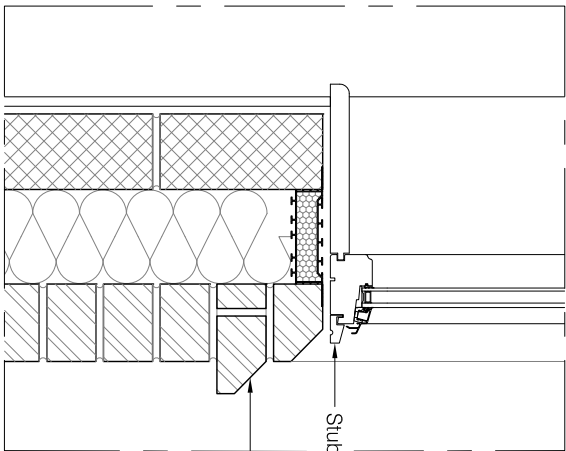


Detail C

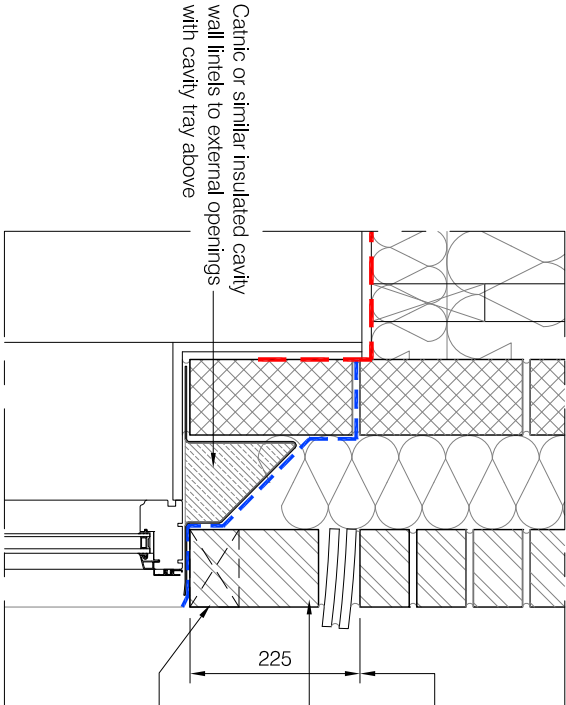


Detail D

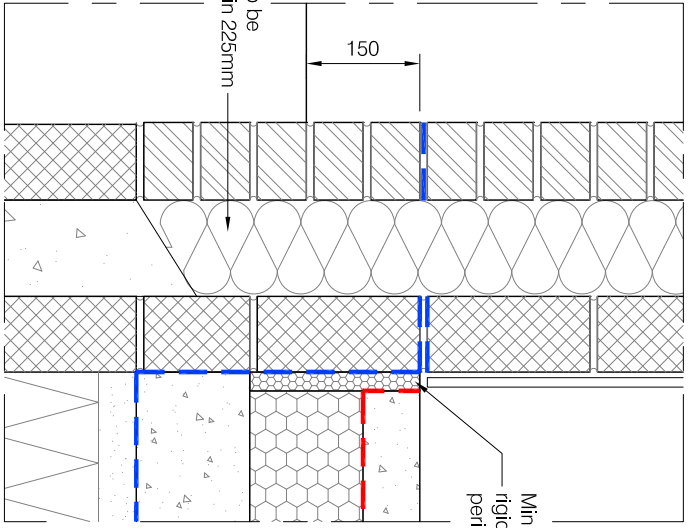


Detail E

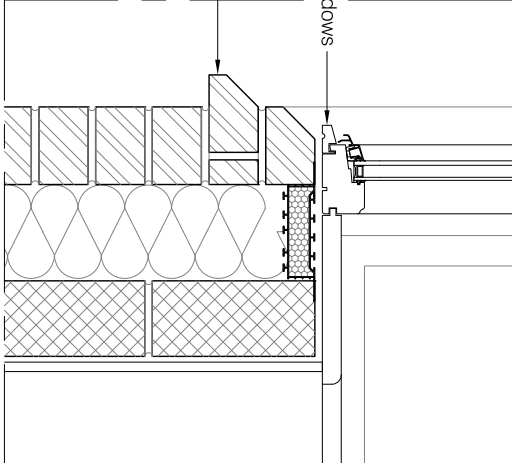


Detail F

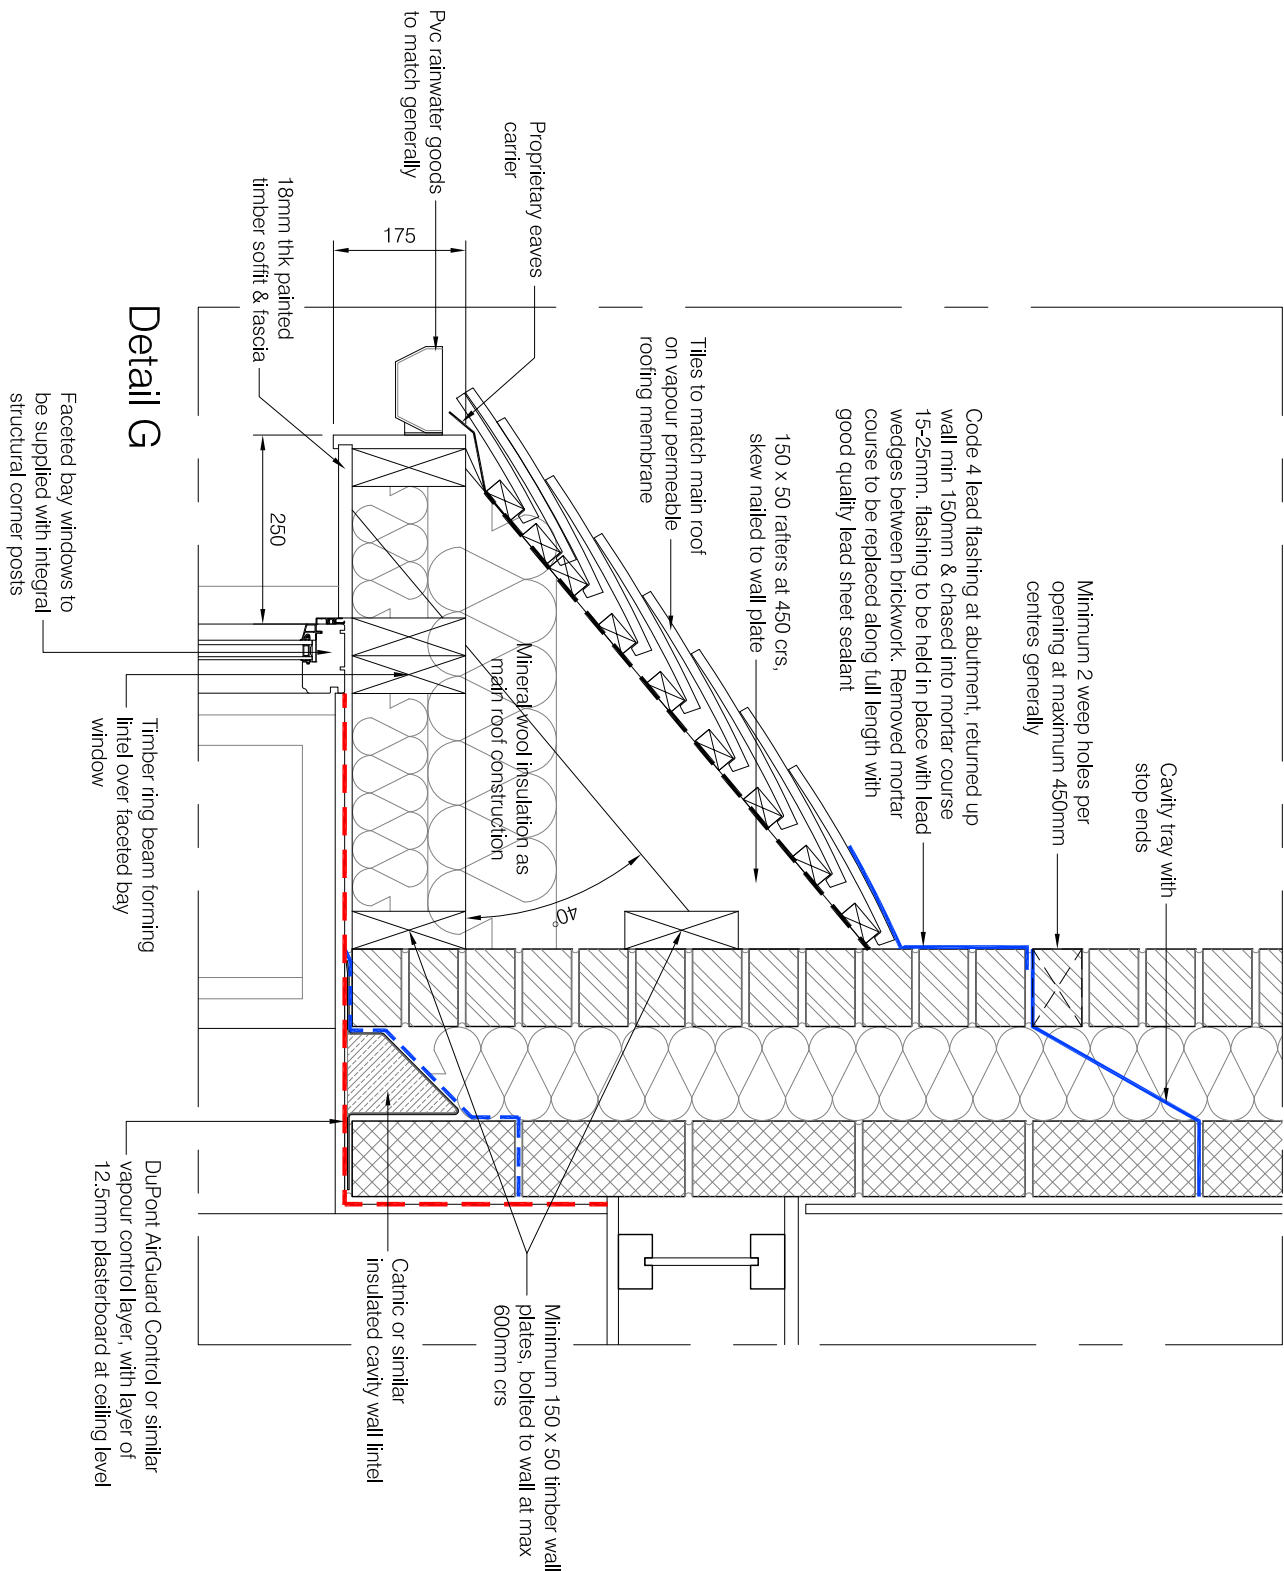


Detail G

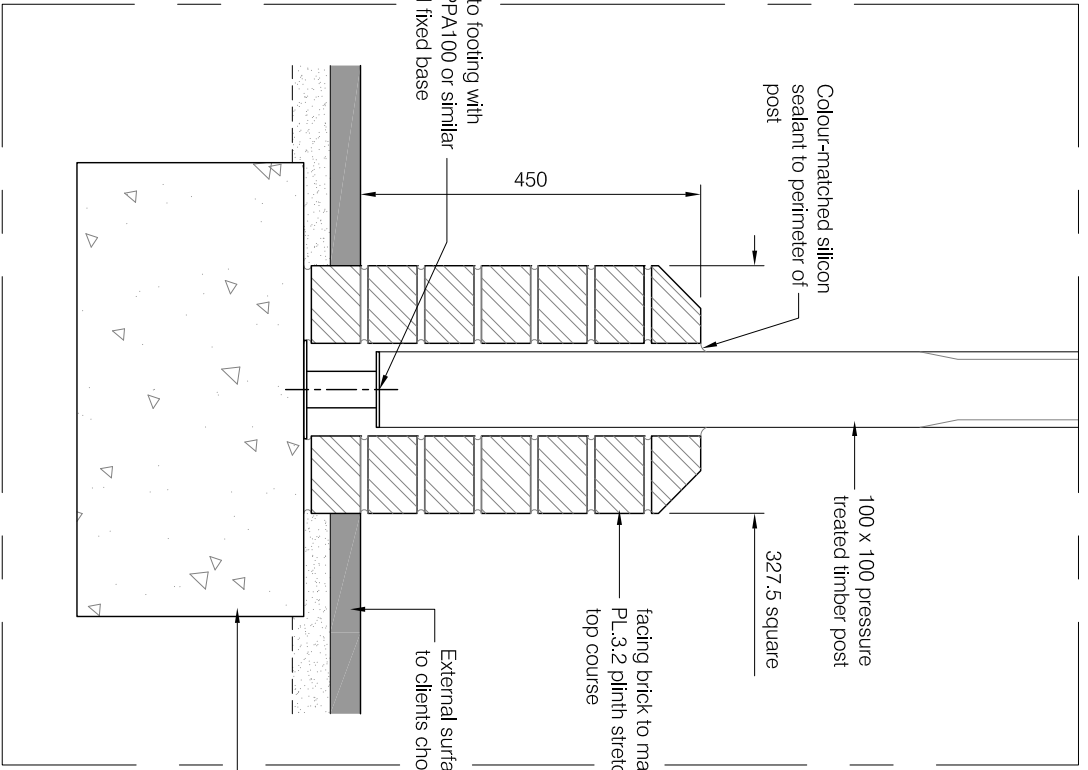


Detail H

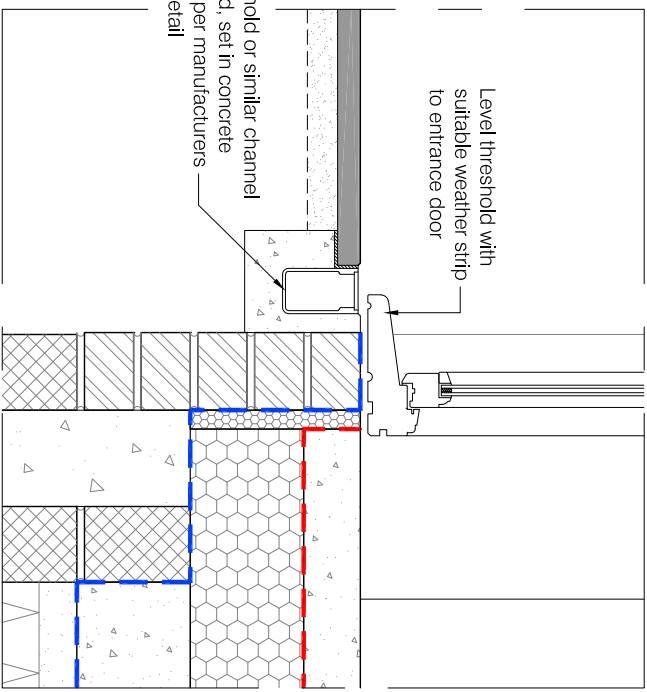


Detail J

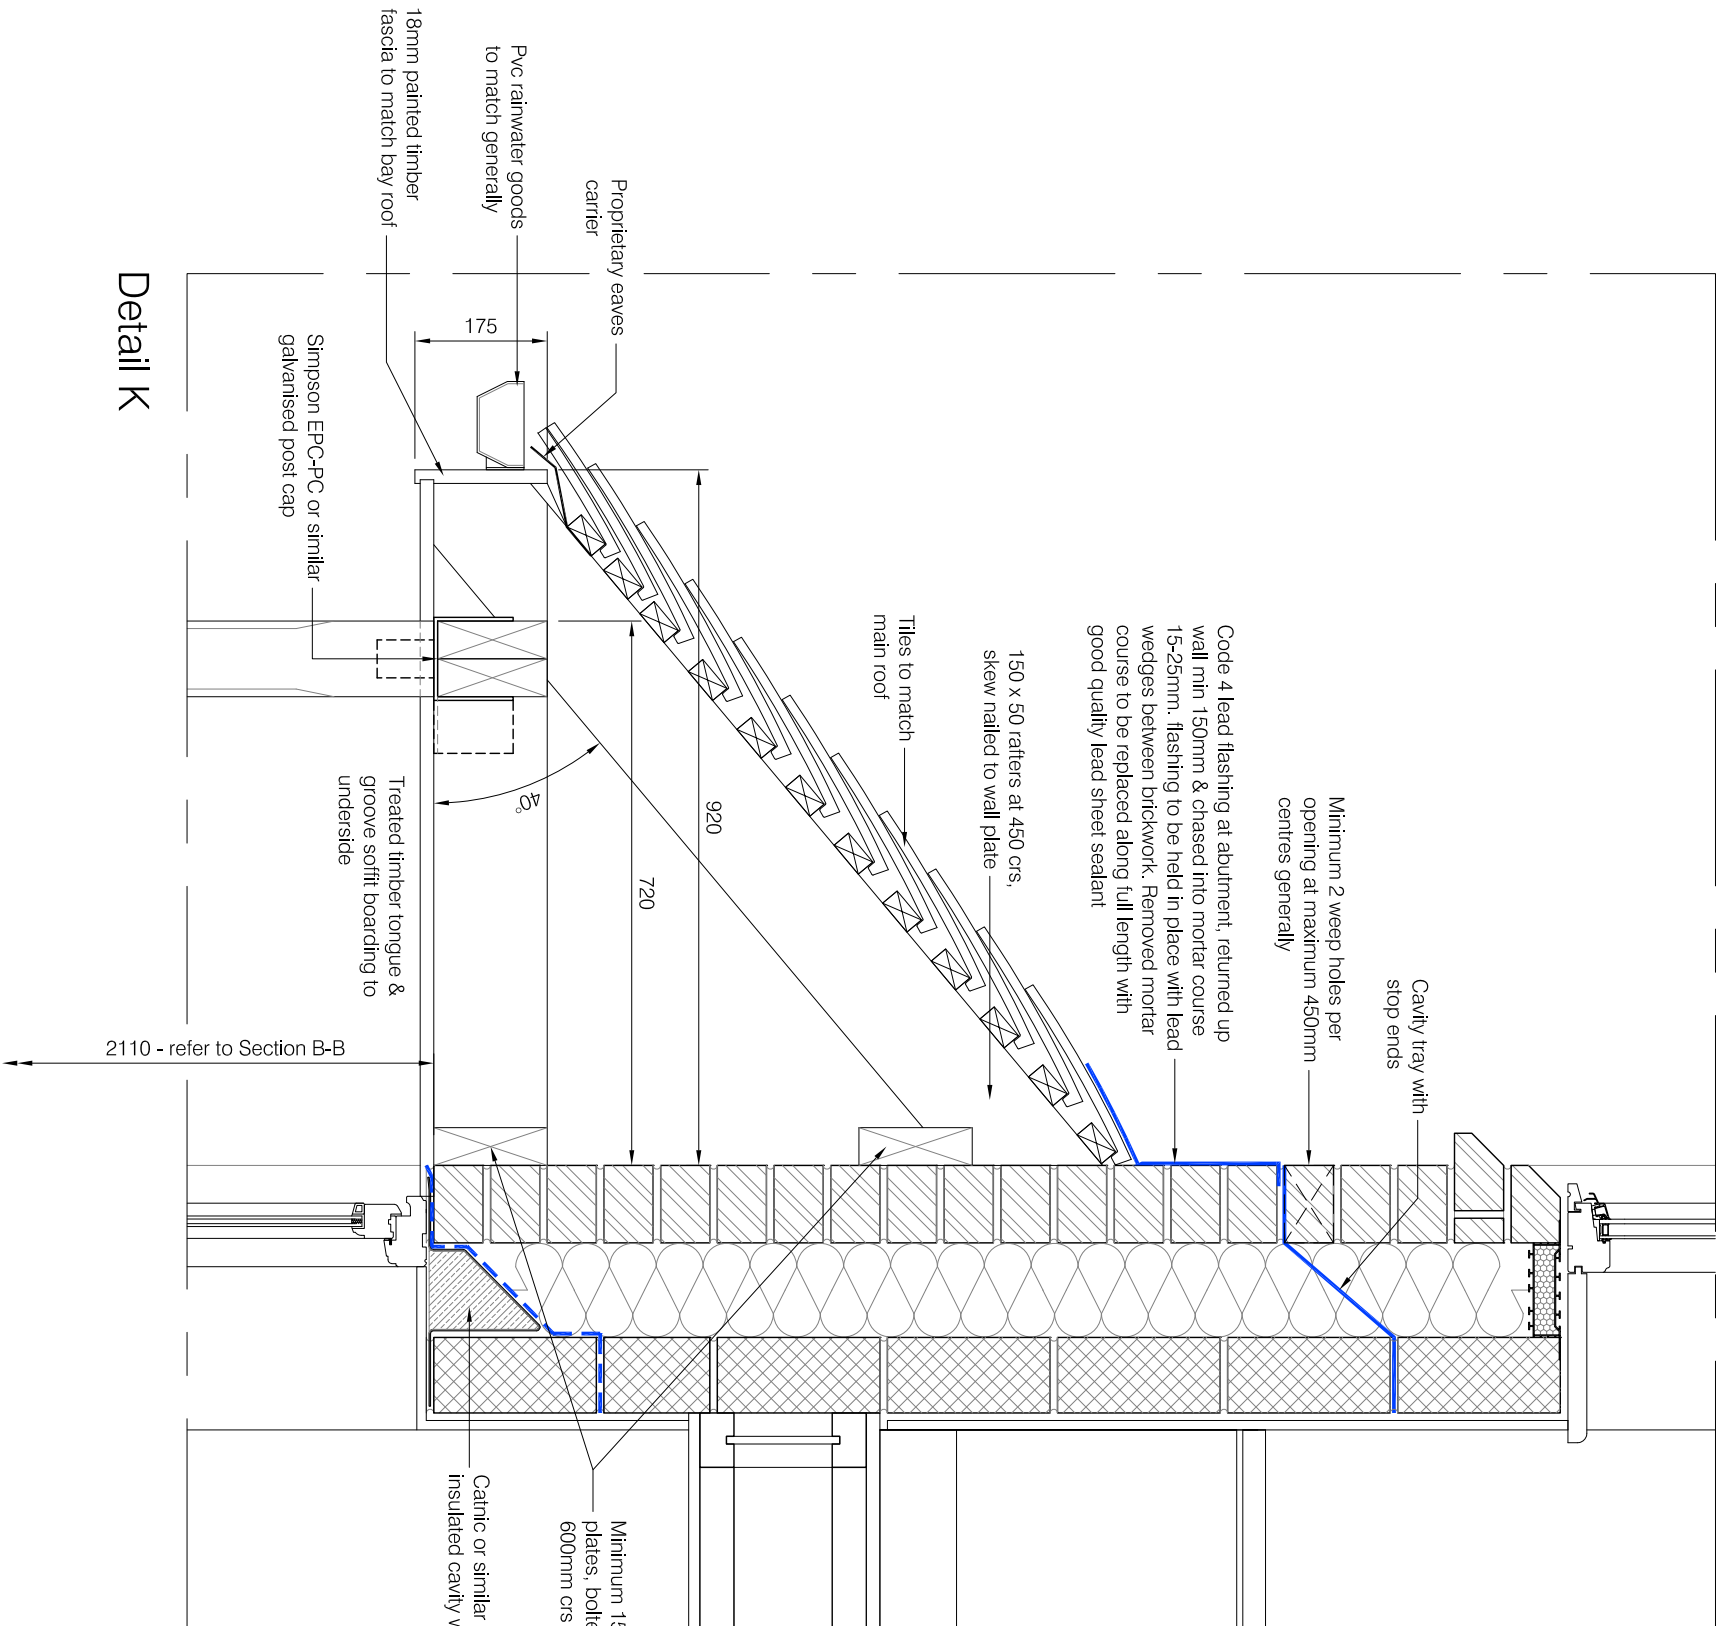


Detail K

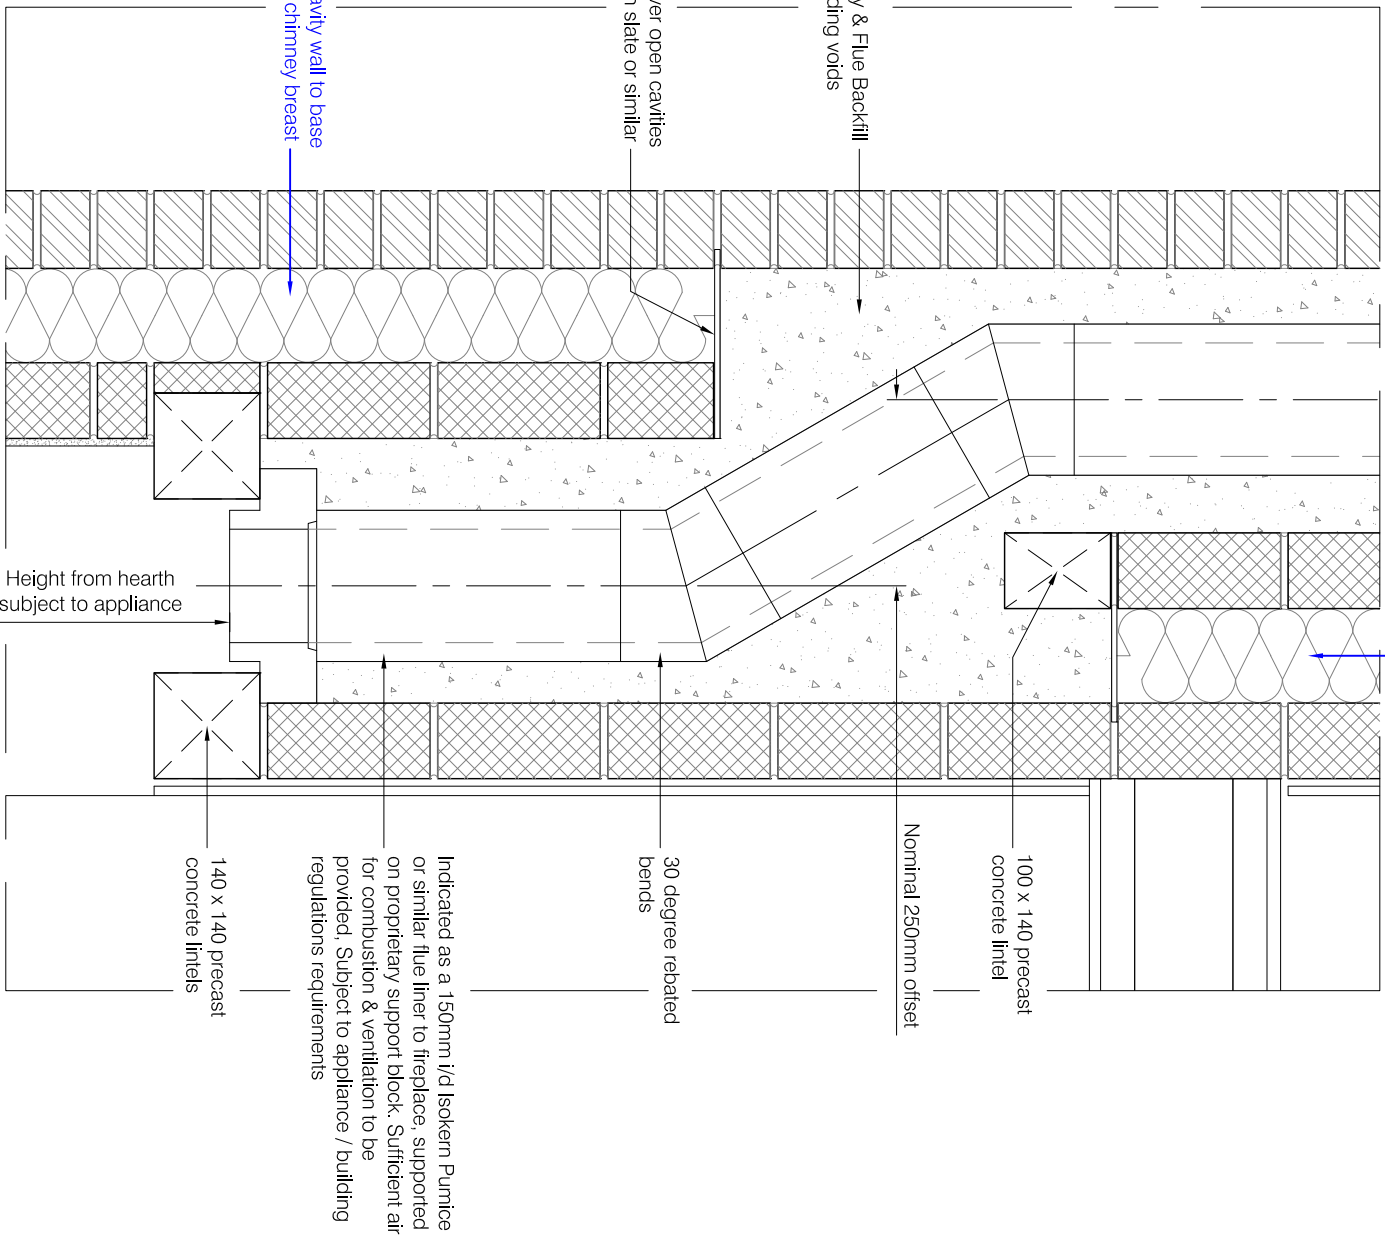


Detail L

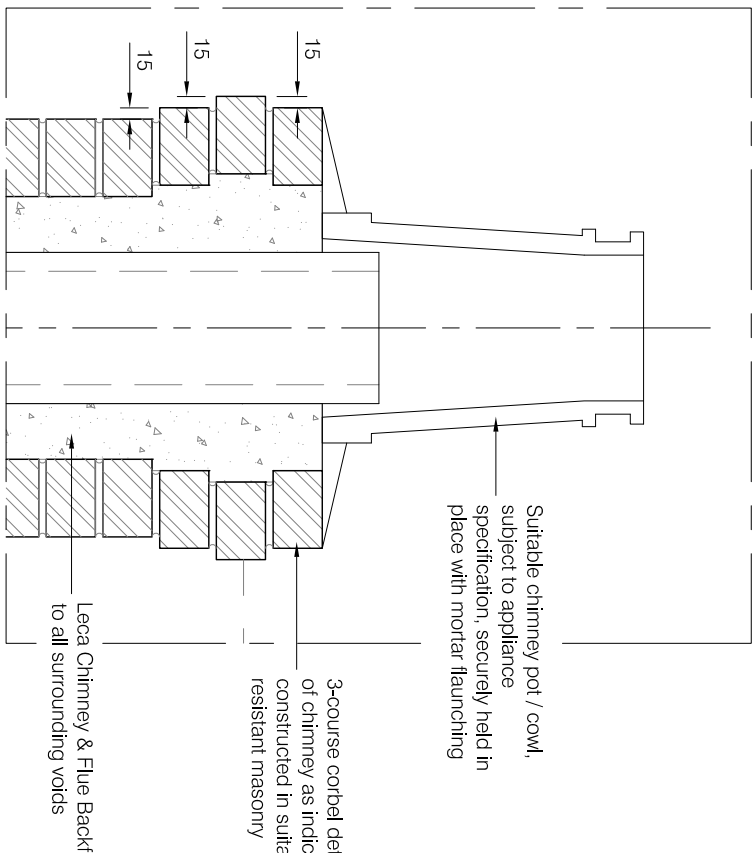

Detail M

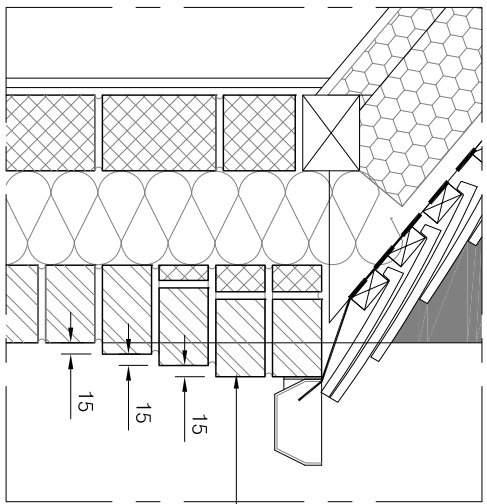

Detail N

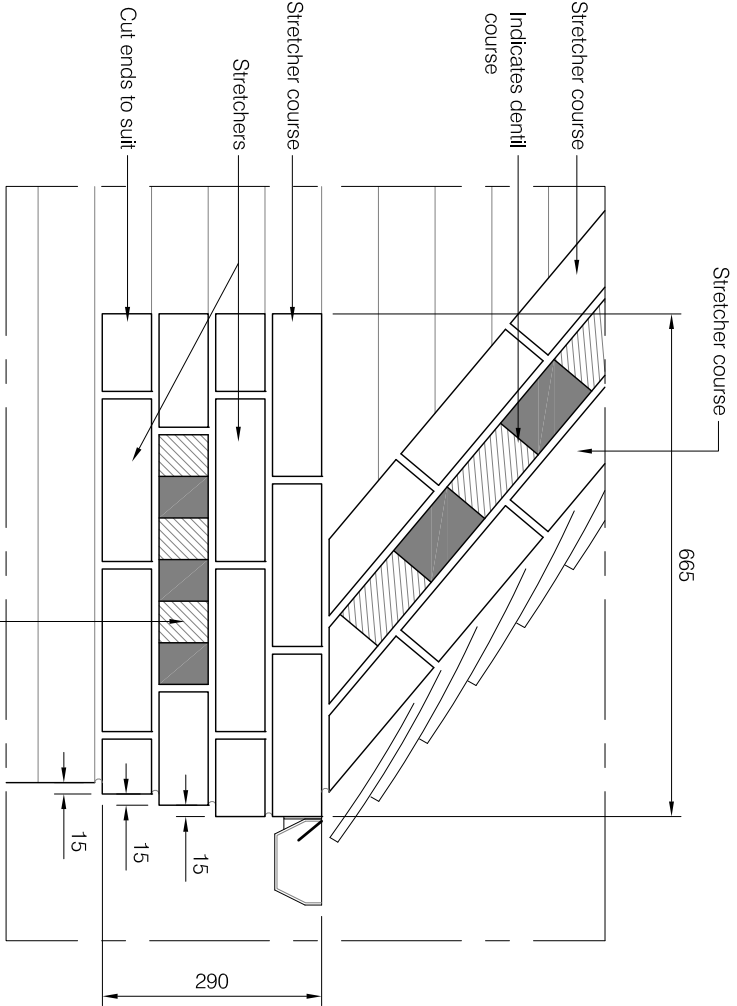

Detail P

MATTHEW MONTAGUE
ARCHITECTS

The Cheese Factory, Longford Lane, Longford, Ashbourne,
Derbyshire, DE6 3DT
Tel: 01335 300510 - info@matthewmontague.co.uk
www.matthewmontague.co.uk

Land adjacent Cabello Casa
Breach lane, Foston

Details

REVISION	DATE	BY	REASON	DATE	BY	REASON
1911	1-10	A1	DF			
BRE - MMA	Z1 - ZZ	DR - A	A - 07001			

ISSUED FOR CONSTRUCTION

This document is the property of Matthew Montague Architects. It is issued under a license to the client for use in connection with the project for which it was prepared. It is not to be used for any other purpose without the written consent of Matthew Montague Architects. All rights reserved.