


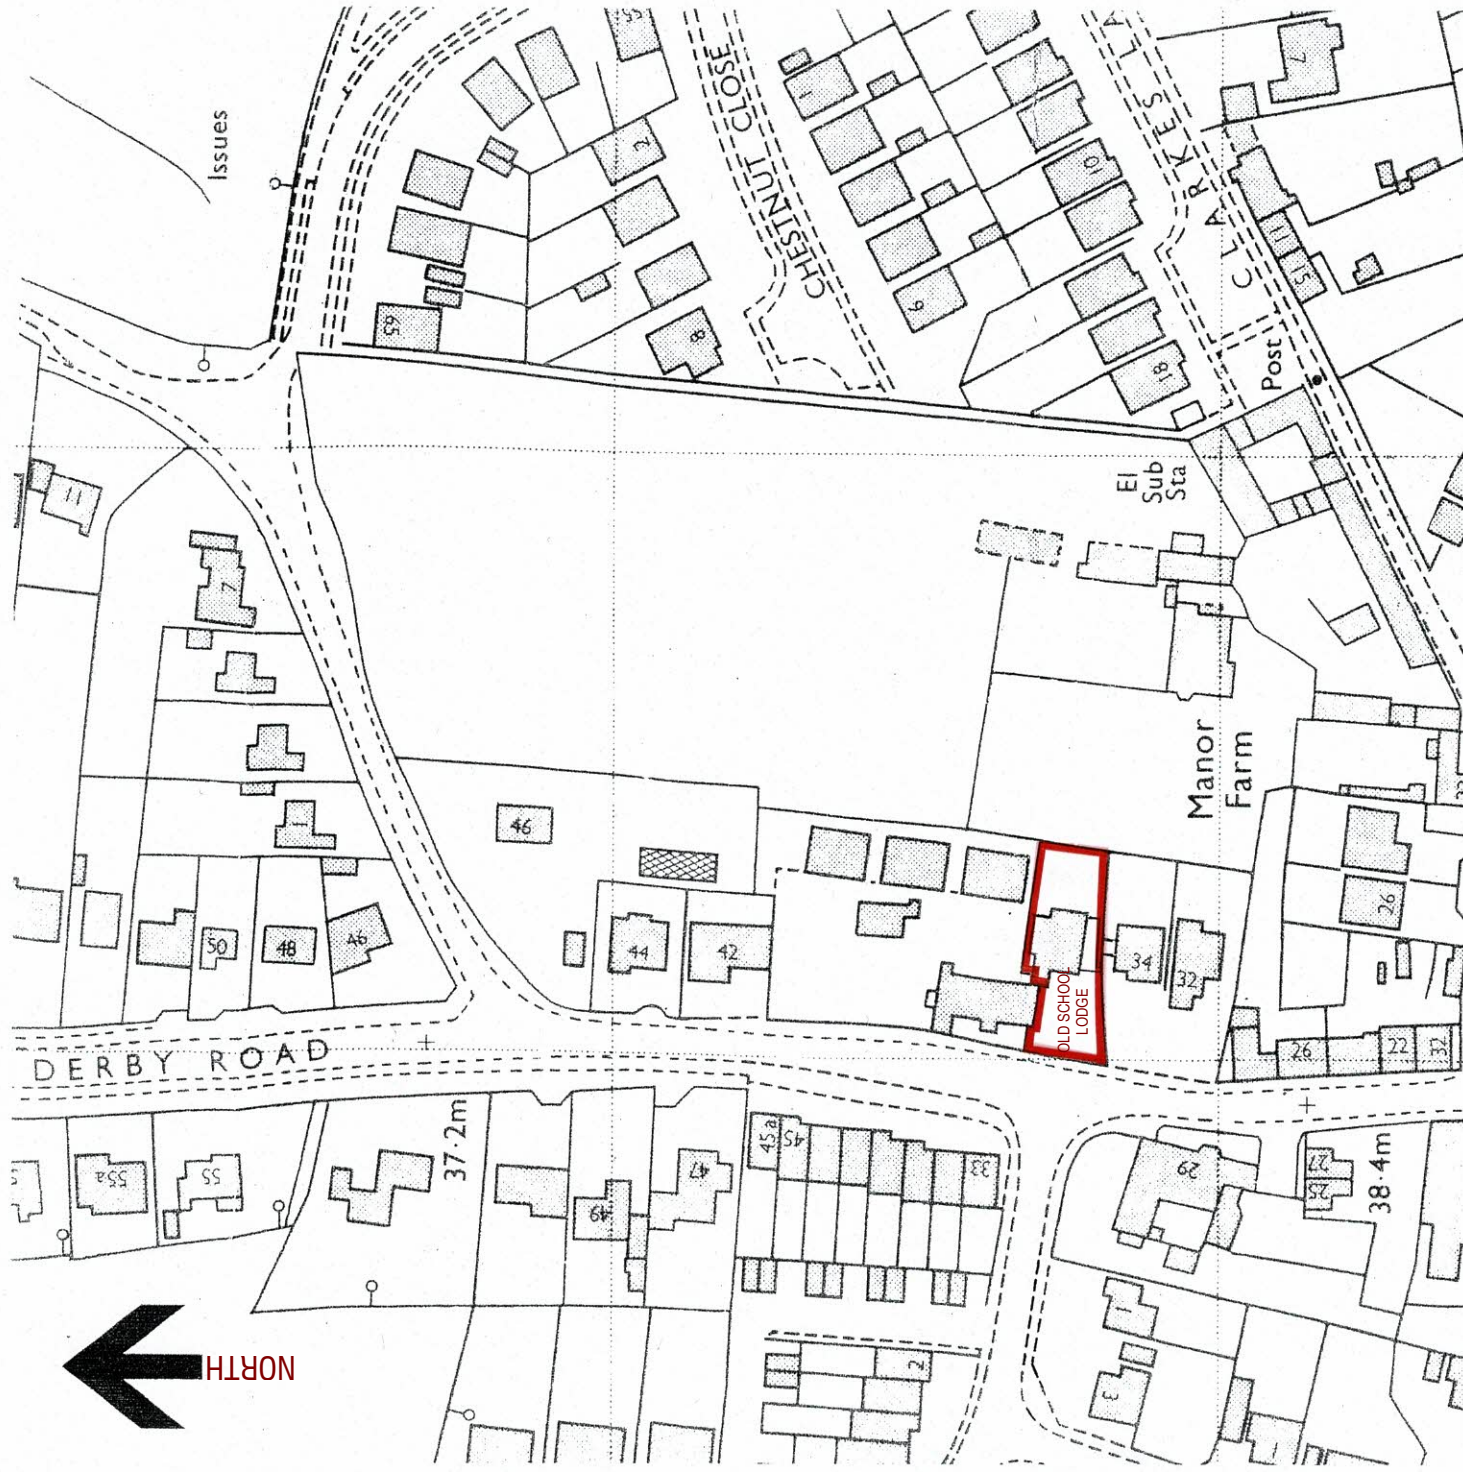

LOCATION PLAN

Scale: 1/1250

