

APPLICATION FOR A NON-MATERIAL AMENDMENT FOLLOWING A GRANT OF
PLANNING PERMISSION

THE MILL, MAIN ST, SMISBY, ASHBY DE LA ZOUCH, LE65 2TY


Ref No: 9/2018/0511

Please refer to drawing ref: 217-17-22A

1. Front Elevation



2. Proposed side (west)

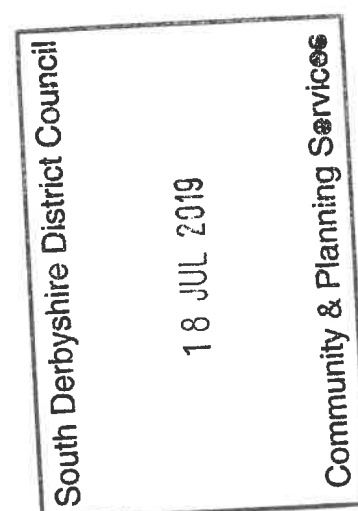

3. Proposed side (east)



South Derbyshire District Council

18 JUL 2019

Community & Planning Services

4. Proposed rear




Grant of Planning Application 9/2018/0511
Non-material Amendments sought



PLEASE NOTE, THE CLIENT IS RESPONSIBLE TO PASS ON TO THE CONTRACTOR / MAIN CONTRACTOR (PRINCIPAL CONTRACTOR) IN WRITING, THEIR RESPONSIBILITIES UNDER THE CDM REGULATIONS 2015

IT IS THE MAIN CONTRACTORS RESPONSIBILITY (PRINCIPAL CONTRACTOR) TO CARRY OUT THEIR DUTIES UNDER THE CDM REGULATIONS 2015
THIS ACT CAME INTO FORCE ON THE 6TH APRIL 2015

THESE REGULATIONS APPLY TO ALL PROJECTS, BOTH
RESIDENTIAL / COMMERCIAL EXTENSIONS, ALTERATIONS
AND NEW BUILDS,

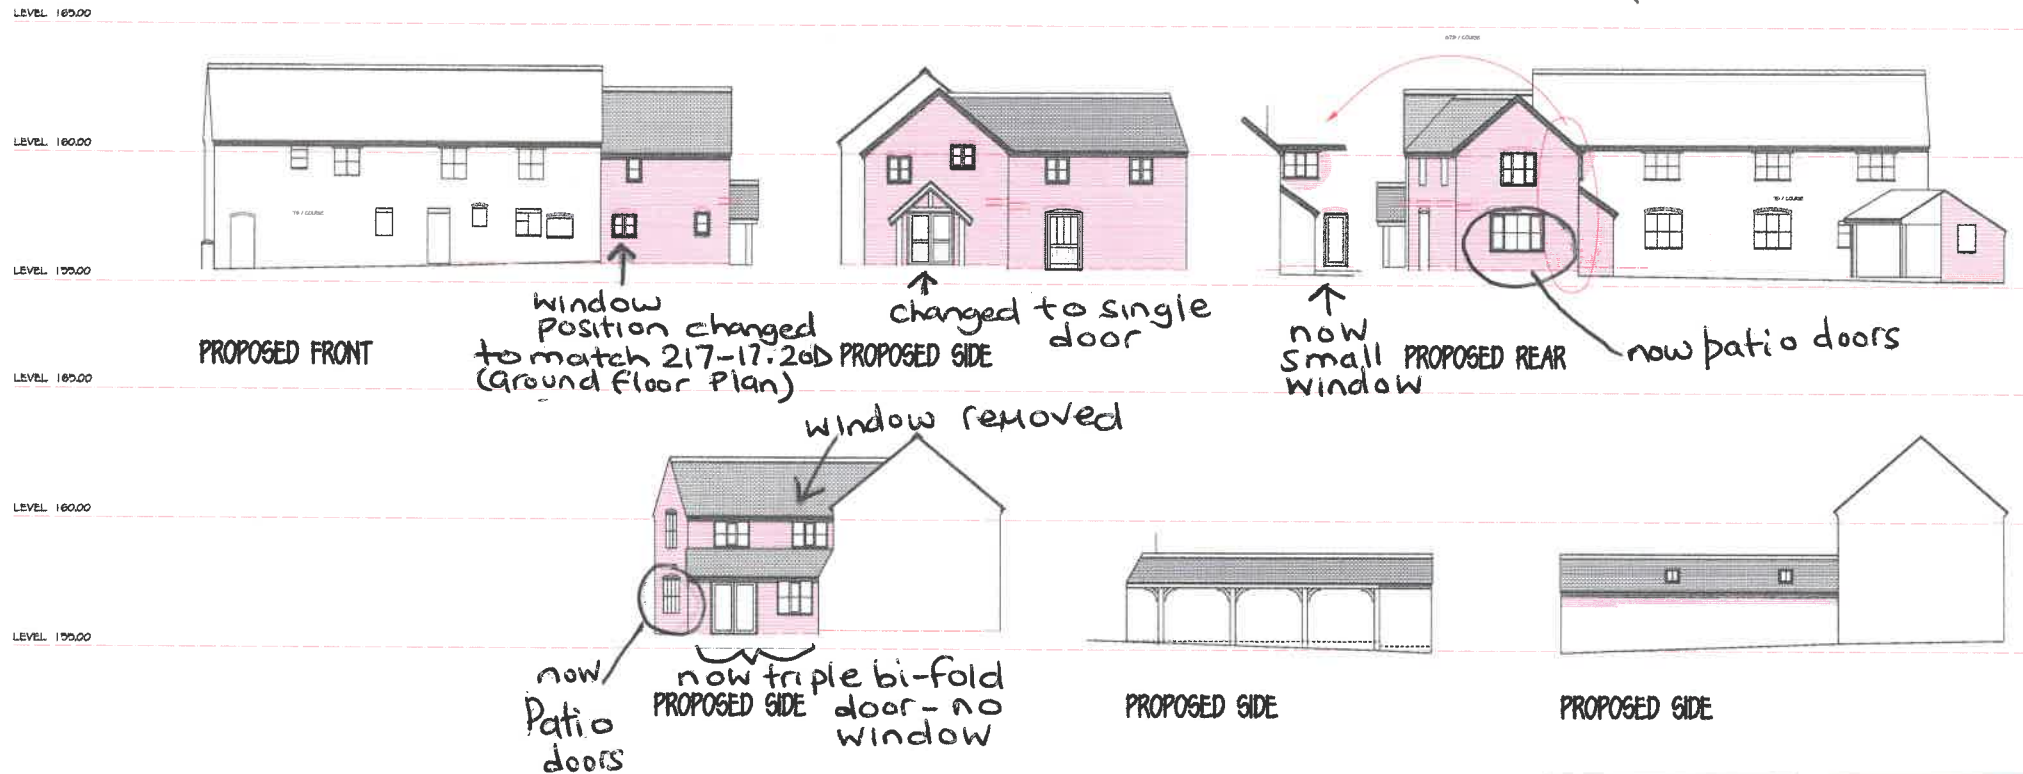

TO BE READ IN-CONJUNCTION WITH DETAILS PROVIDED BY STRUCTURAL ENGINEER'S
FOR ACTUAL STRUCTURAL INFORMATION REFER TO THESE SEPARATE DETAILS

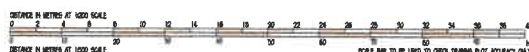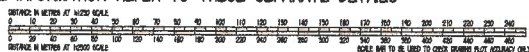

South Derbyshire District Council

18 JUL 2019

Community & Planning Services

KEY

- AS CONTINUED TO BE REQUIRED
DRAWING TO BE REPRODUCED
NEW STRUCTURAL, CARRY WALL
NEW STRUCTURAL, FOUNDATION WALL
NEW NON STRUCTURAL, LOADING / BLOCKING WALL
NEW STRUCTURAL, STIFF PARTITION
NON STRUCTURAL, PARTITION WALLS
NEW INSULATED PARTITION ASIDES
NEW STEEL STRUCTURE, BEAM OVER
NEW THREE STRUCTURE, BEAM OVER
NEW POOL LAYOUT OVER
EXISTING STRUCTURAL, STEEL BEAM OVER
EXISTING THREE STRUCTURE, BEAM / TRUSS OVER
DEMOLTED STRUCTURAL, FOUNDATION
REAR PARTITION BEAM WITH PLATE FRAME
HOLE / HOIST DETECTOR - ITEMS CONNECTED
TO STRUCTURE, DETECTOR
STRUCTURE FIRM
REMOVED STRUCTURE, DETECTOR
DEMOLISHED FIRM
DEMOLISHED STEEL
G & 1500 PLY / DISCHARGE, BEAMS
YELLOW SLAB DRAINAGE CONNECTIONS
WALL, BUTTER DRAIN
STORM DRAIN DRAIN
NEW FOUNDATION DRAIN DRAIN

SUBJECT TO APPROVAL



proposed
Elevations
project
The Mill
Main Street
Smisby

Mr & Mrs Cuming
date 01/03/2017 version A 21/04/2018
scale 1:100 at a1 size
drawing number 217-17.22 A