


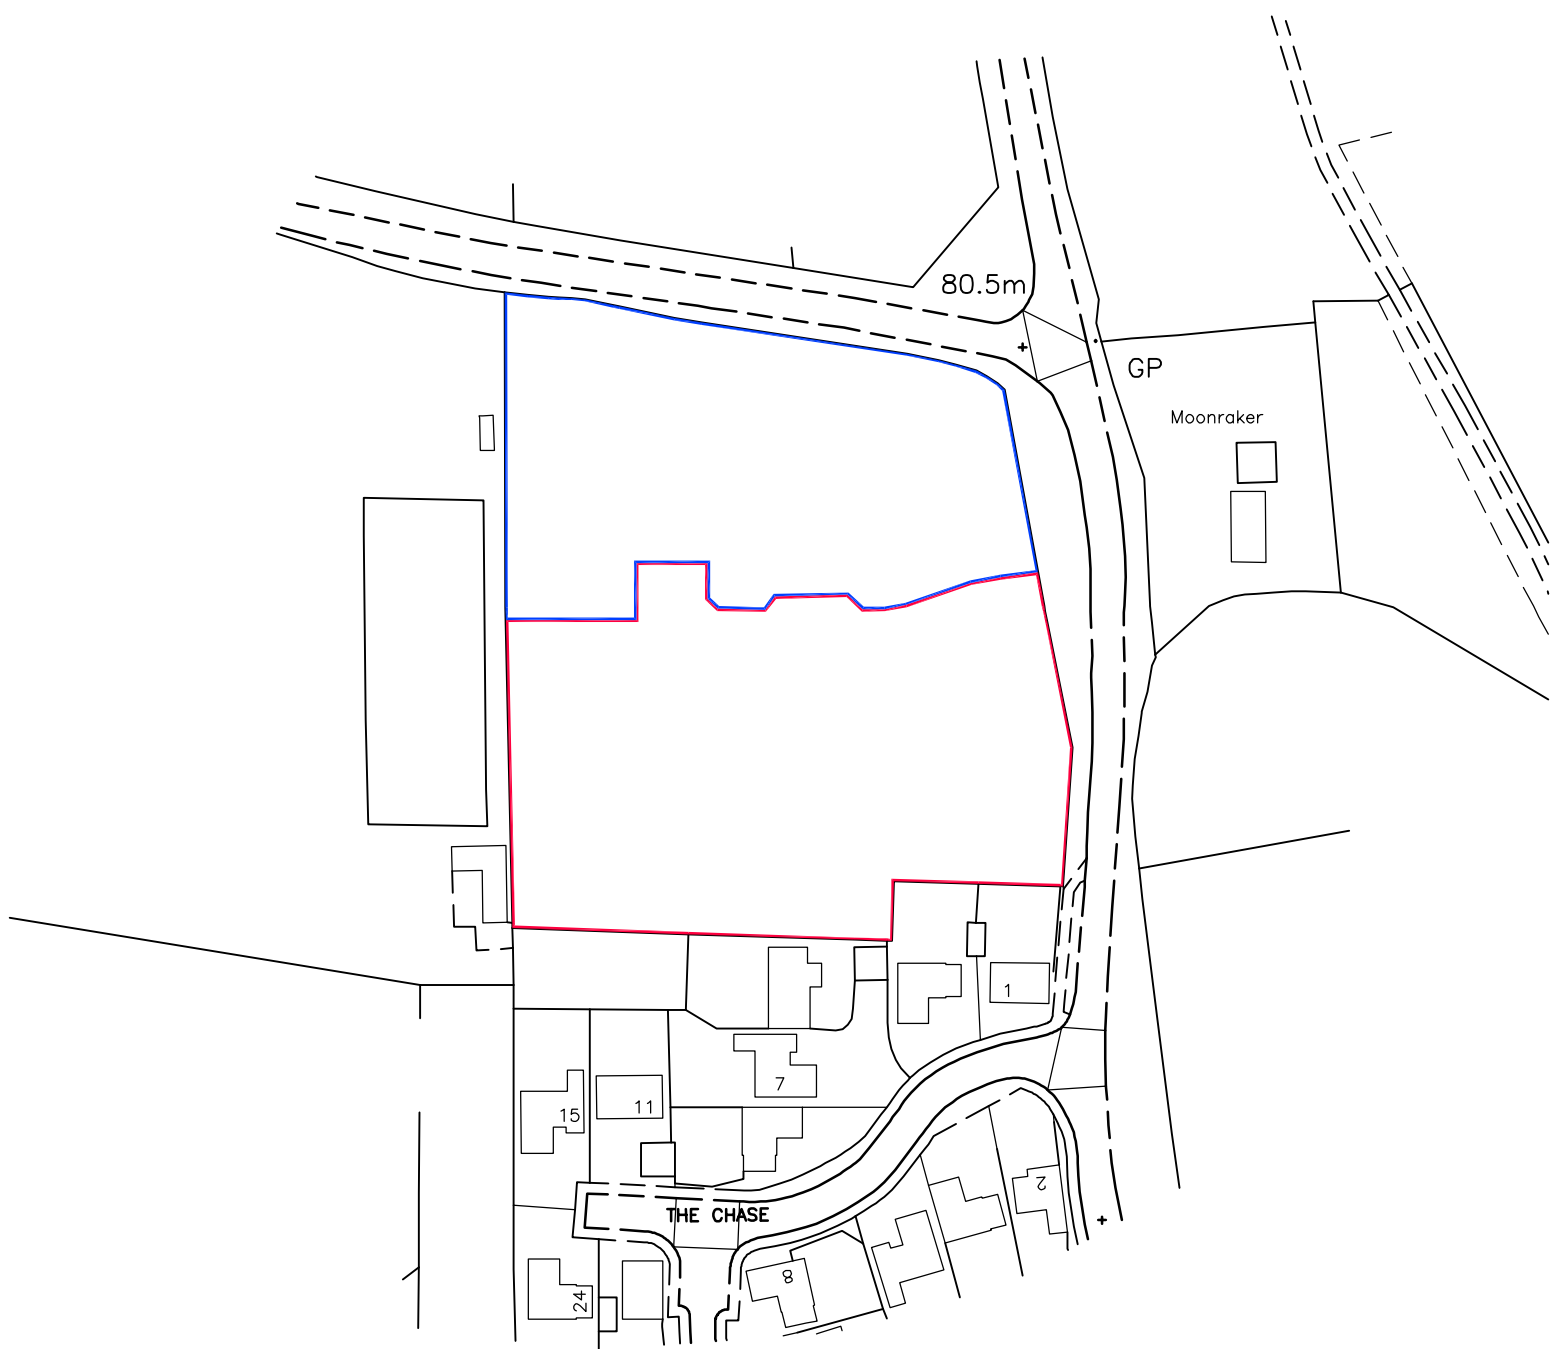

Location plan

Scale 1:1250

