



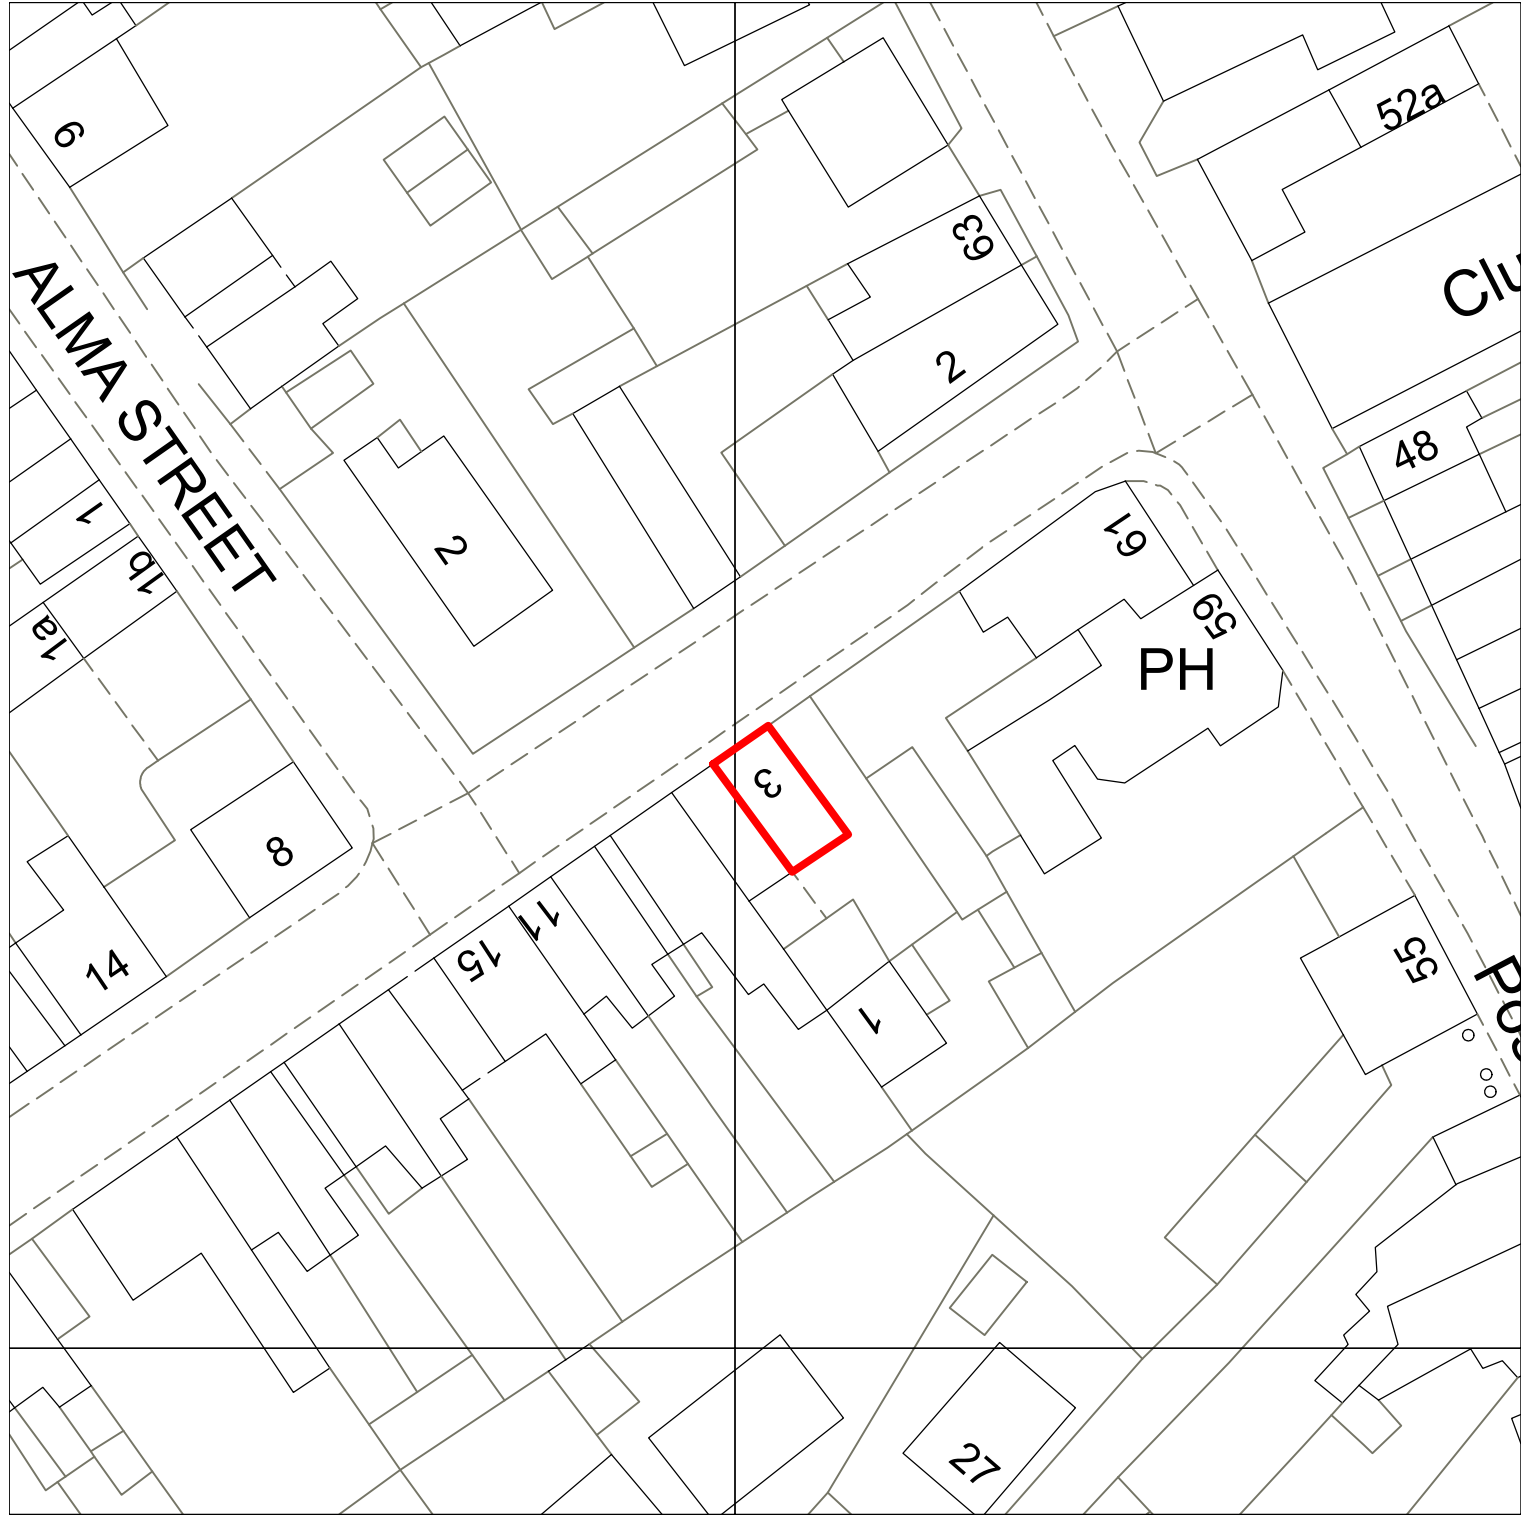

LOCATION PLAN
Scale 1:500@A3

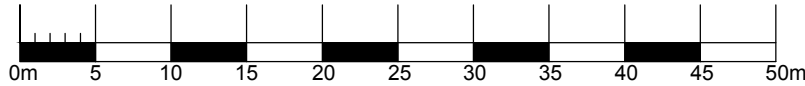

Scale 1:500

© Copyright Reserved, TUK Surveyors Ltd

All dimensions and levels to be checked on site by main contractor prior to preparation of site and construction.

Drawings can be scaled for planning purposes only, do not scale for construction.

The drawing is to be read in conjunction with all relevant consultant and/or specialist drawings and documentation. Any discrepancies or variations should be notified to TUK Surveyors Ltd.

Notes:

PLANNING

Rev	Date	Notes

TUK Surveyors Ltd
1 Potter St, Melbourne, Derby DE73 8HW
T: 01332 660057
E: info@tuksurveyors.co.uk
W: www.tuksurveyors.co.uk

Client: **Mr & Mrs Alam, South Street, Melbourne, Derby**

Project Title: **Proposed First Floor Extension**

Drawing Title: **Location Plan**

Drawn By: PT	Date: 07/08/19
Scale: As per drawing at A3	
Project Ref: AD-1946	
Drawing No: 1946-A-L03	Rev: