



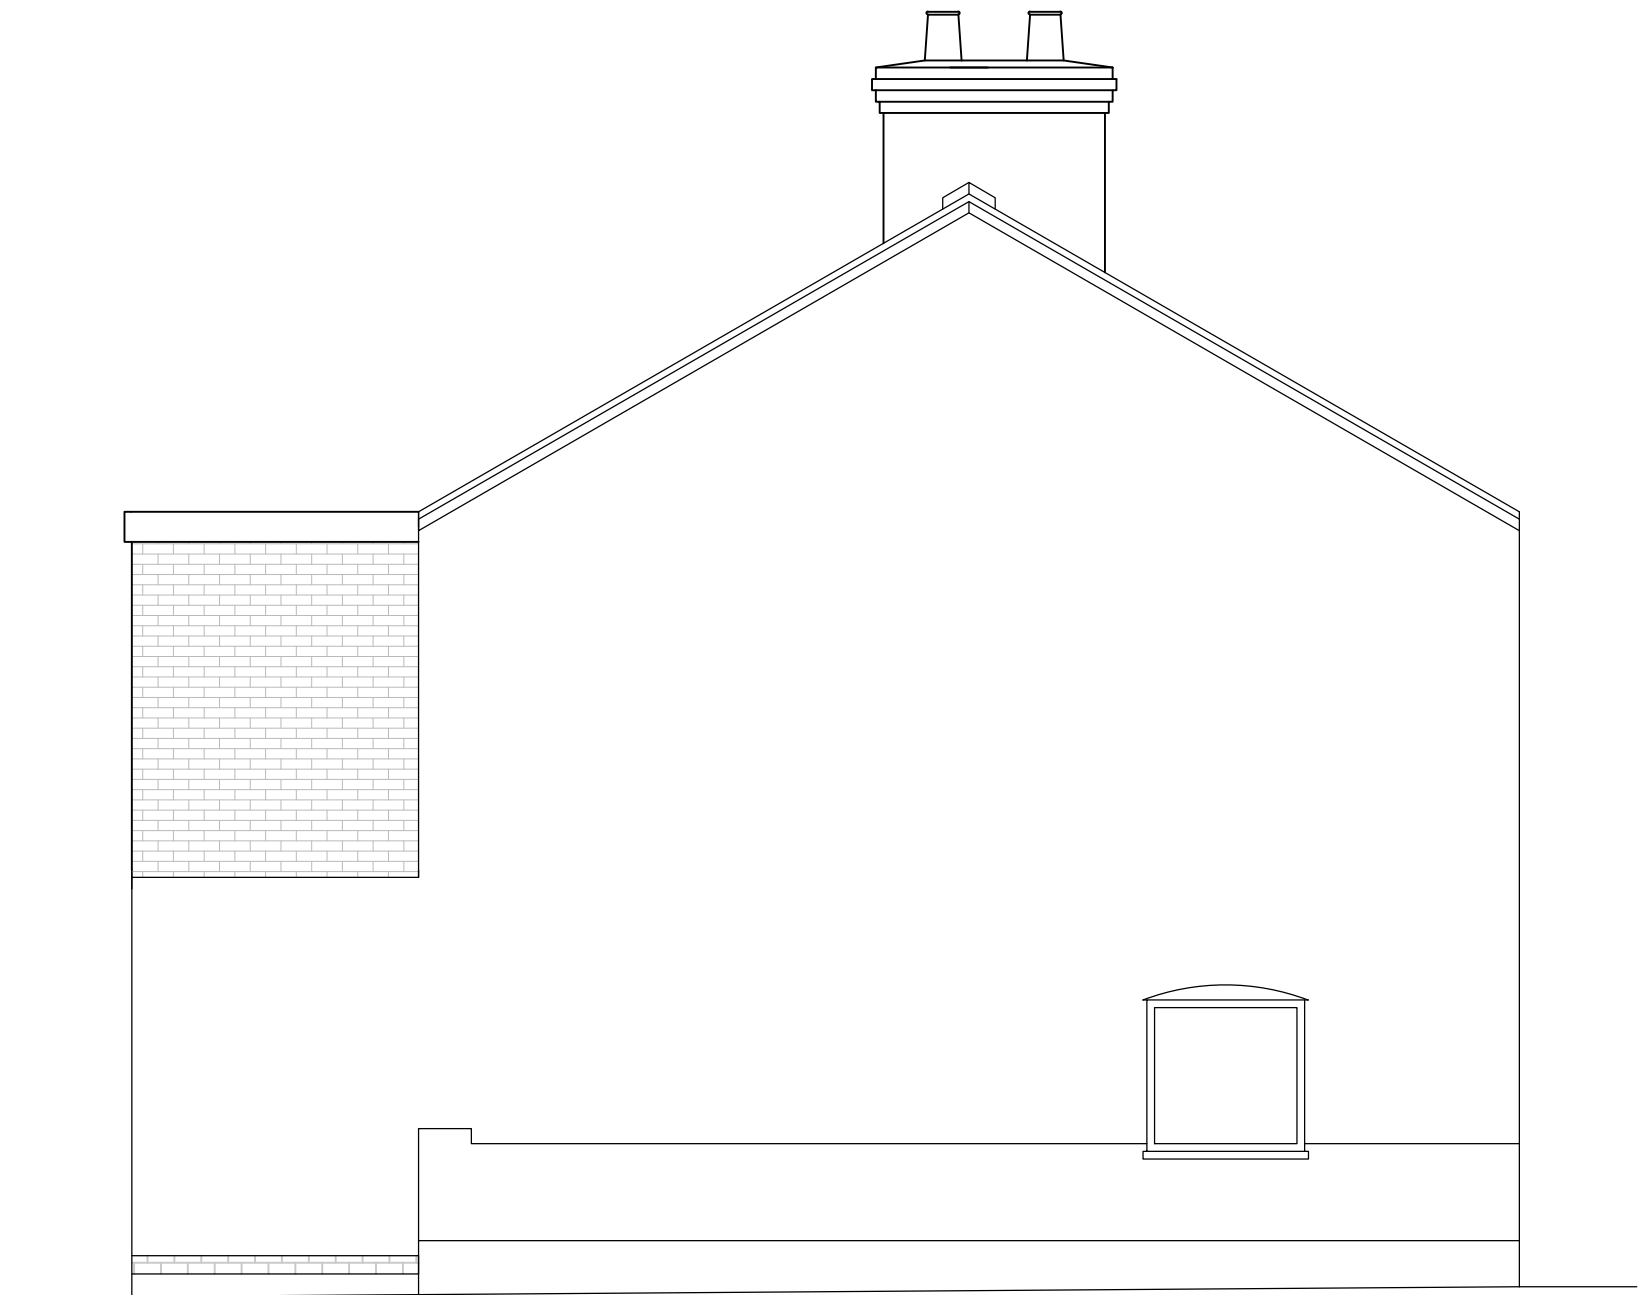

PROPOSED SIDE ELEVATION
SCALE 1:50@A3

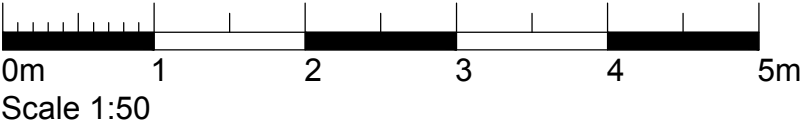

© Copyright Reserved, TUK Surveyors Ltd		
All dimensions and levels to be checked on site by main contractor prior to preparation of site and construction.		
Drawings can be scaled for planning purposes only, do not scale for construction.		
The drawing is to be read in conjunction with all relevant consultant and/or specialist drawings and documentation. Any discrepancies or variations should be notified to TUK Surveyors Ltd		
Notes:		
PLANNING		
Rev	Date	Notes
 TUK Surveyors Ltd 1 Potter St, Melbourne, Derby DE73 8HW T: 01332 660057 E: info@tuksurveyors.co.uk w: www.tuksurveyors.co.uk 		
Client: Mr & Mrs Alam, South Street, Melbourne, Derby		
Project Title: Proposed First Floor Extension		
Drawing Title: Proposed Side Elevation		
Drawn By: PT		Date: 07/08/19
Scale: As per drawing at A3		
Project Ref: AD-1946		
Drawing No: 1946-A-P03		Rev: