


EXISTING DETAIL




FRONT




REAR

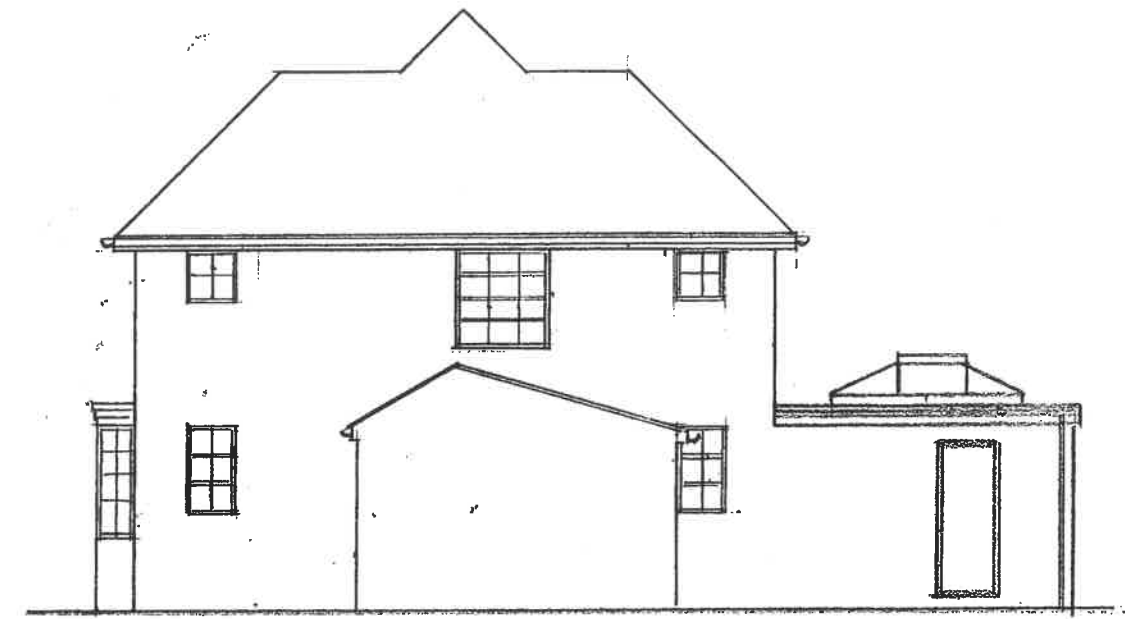

SIDE

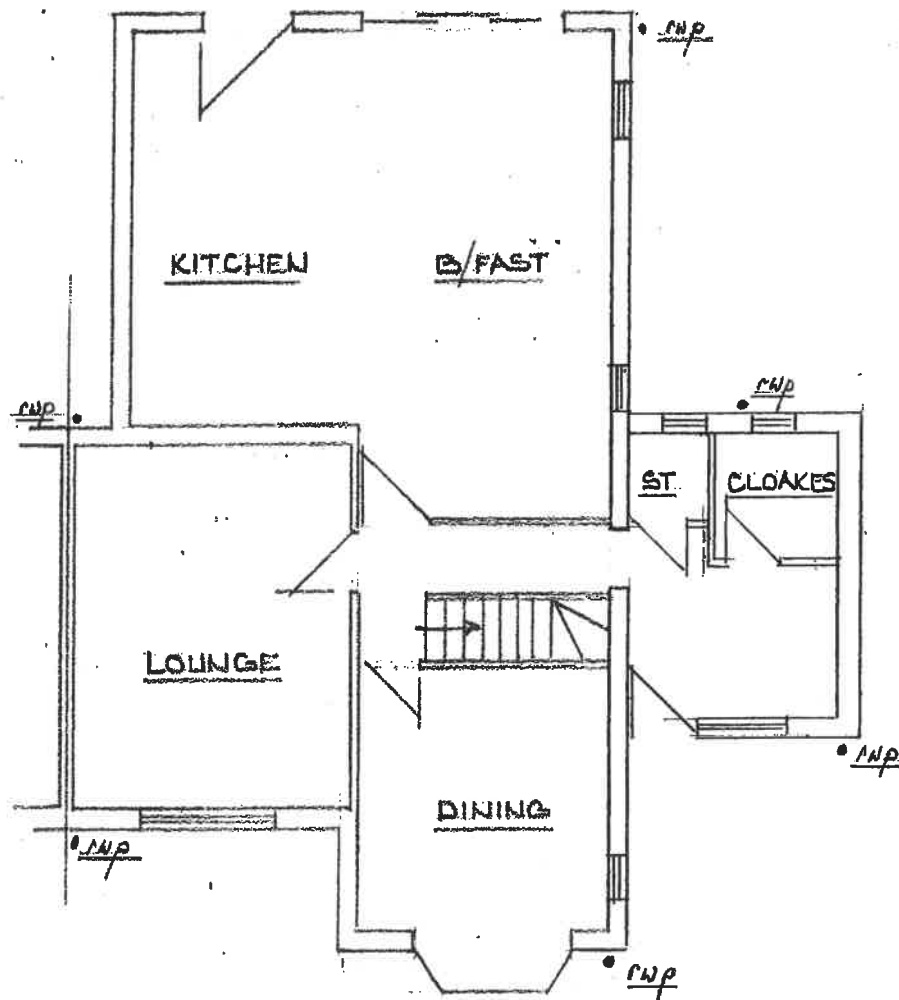

GROUND FLOOR

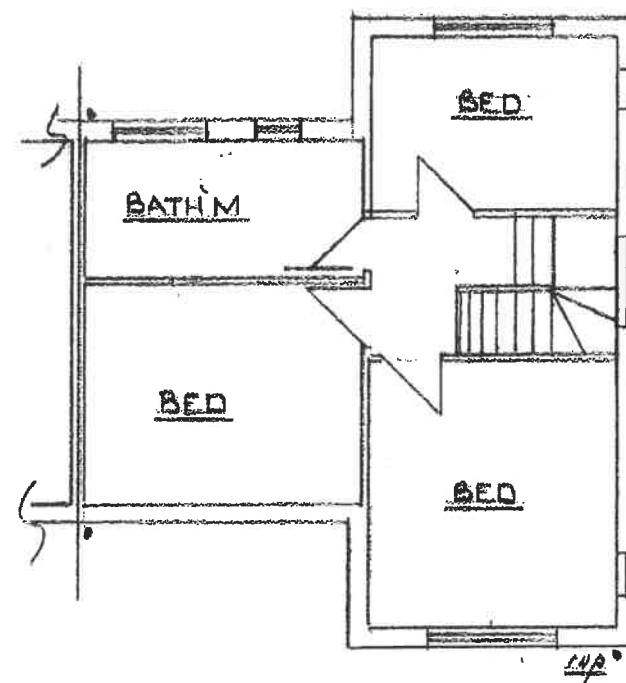

FIRST FLOOR

Philip C Anthony – Building Services Consultant 40 Uttoxeter Road, Mickleover, Derby. DE3 9GE

Tel. 01332 513539 mobile. 078701 48111 email philip@pcac.wanadoo.co.uk

Project: Proposed Building work for Mr D Smith at 2 Edmunds Square Mickleover Derby DE3 0DU

Scale: 1:100 at A3

Drawing No. 3007-19/ sheet 3 of 3 Rev 0