


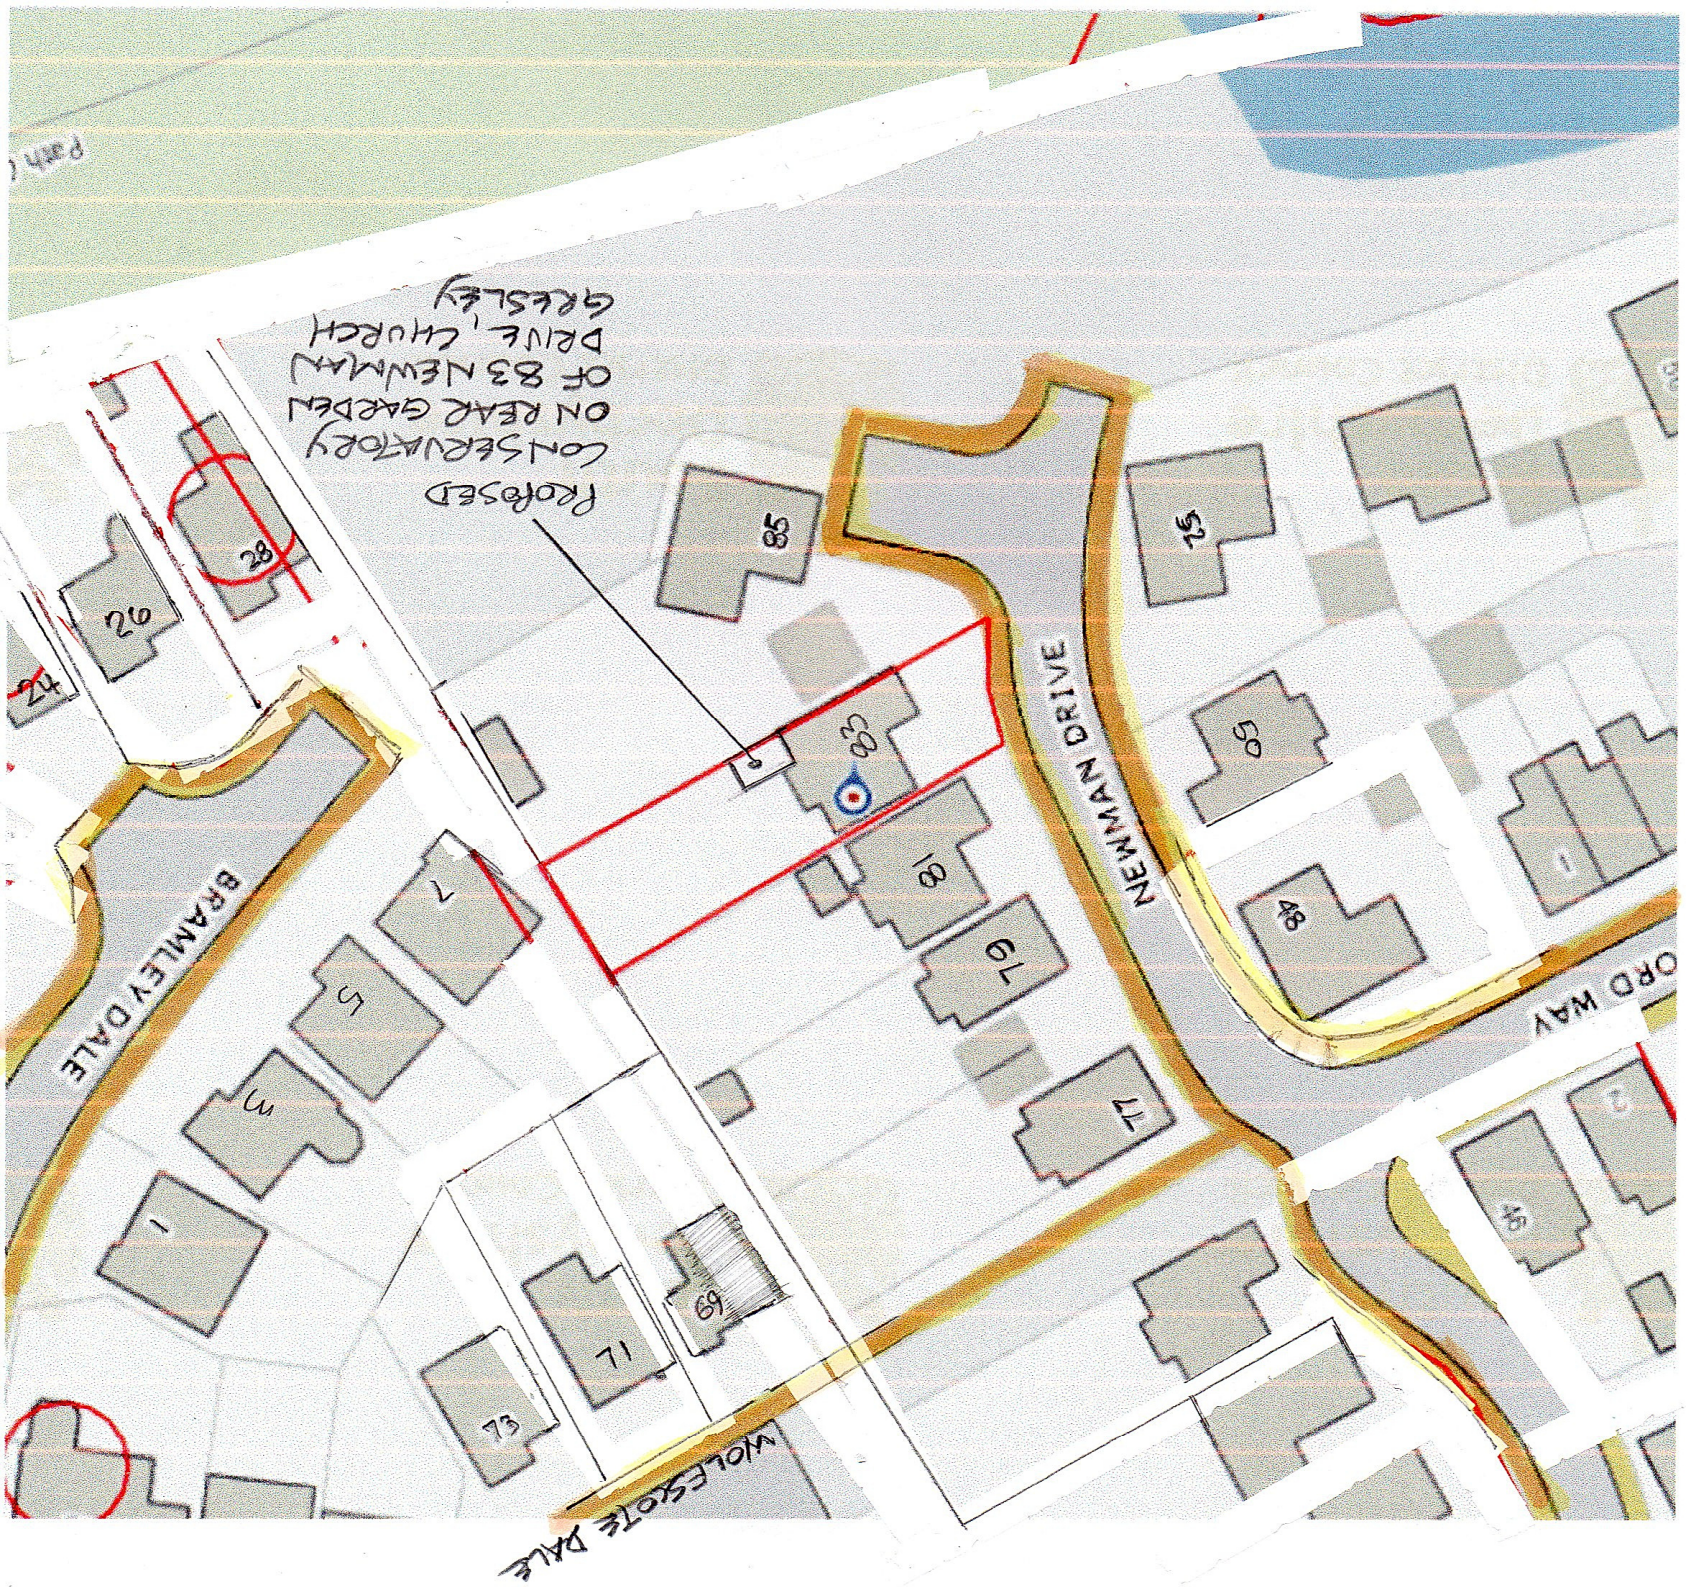

Proposed
Conservatory
on Rear Garden
of 83 Newnan
Drive, Church
Gresley


Path

BRAMLEY DALE

NEWMAN DRIVE

ORD WAY

WOLFSCOTE DALE

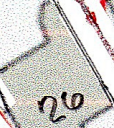

73

71

69

81

79

77

53

48

50

51

58

3

1

52

54

56

58

60

62

64

66

68

70

72

74

76

78

80

82

84

86

88

90

92

94

96

98

100