



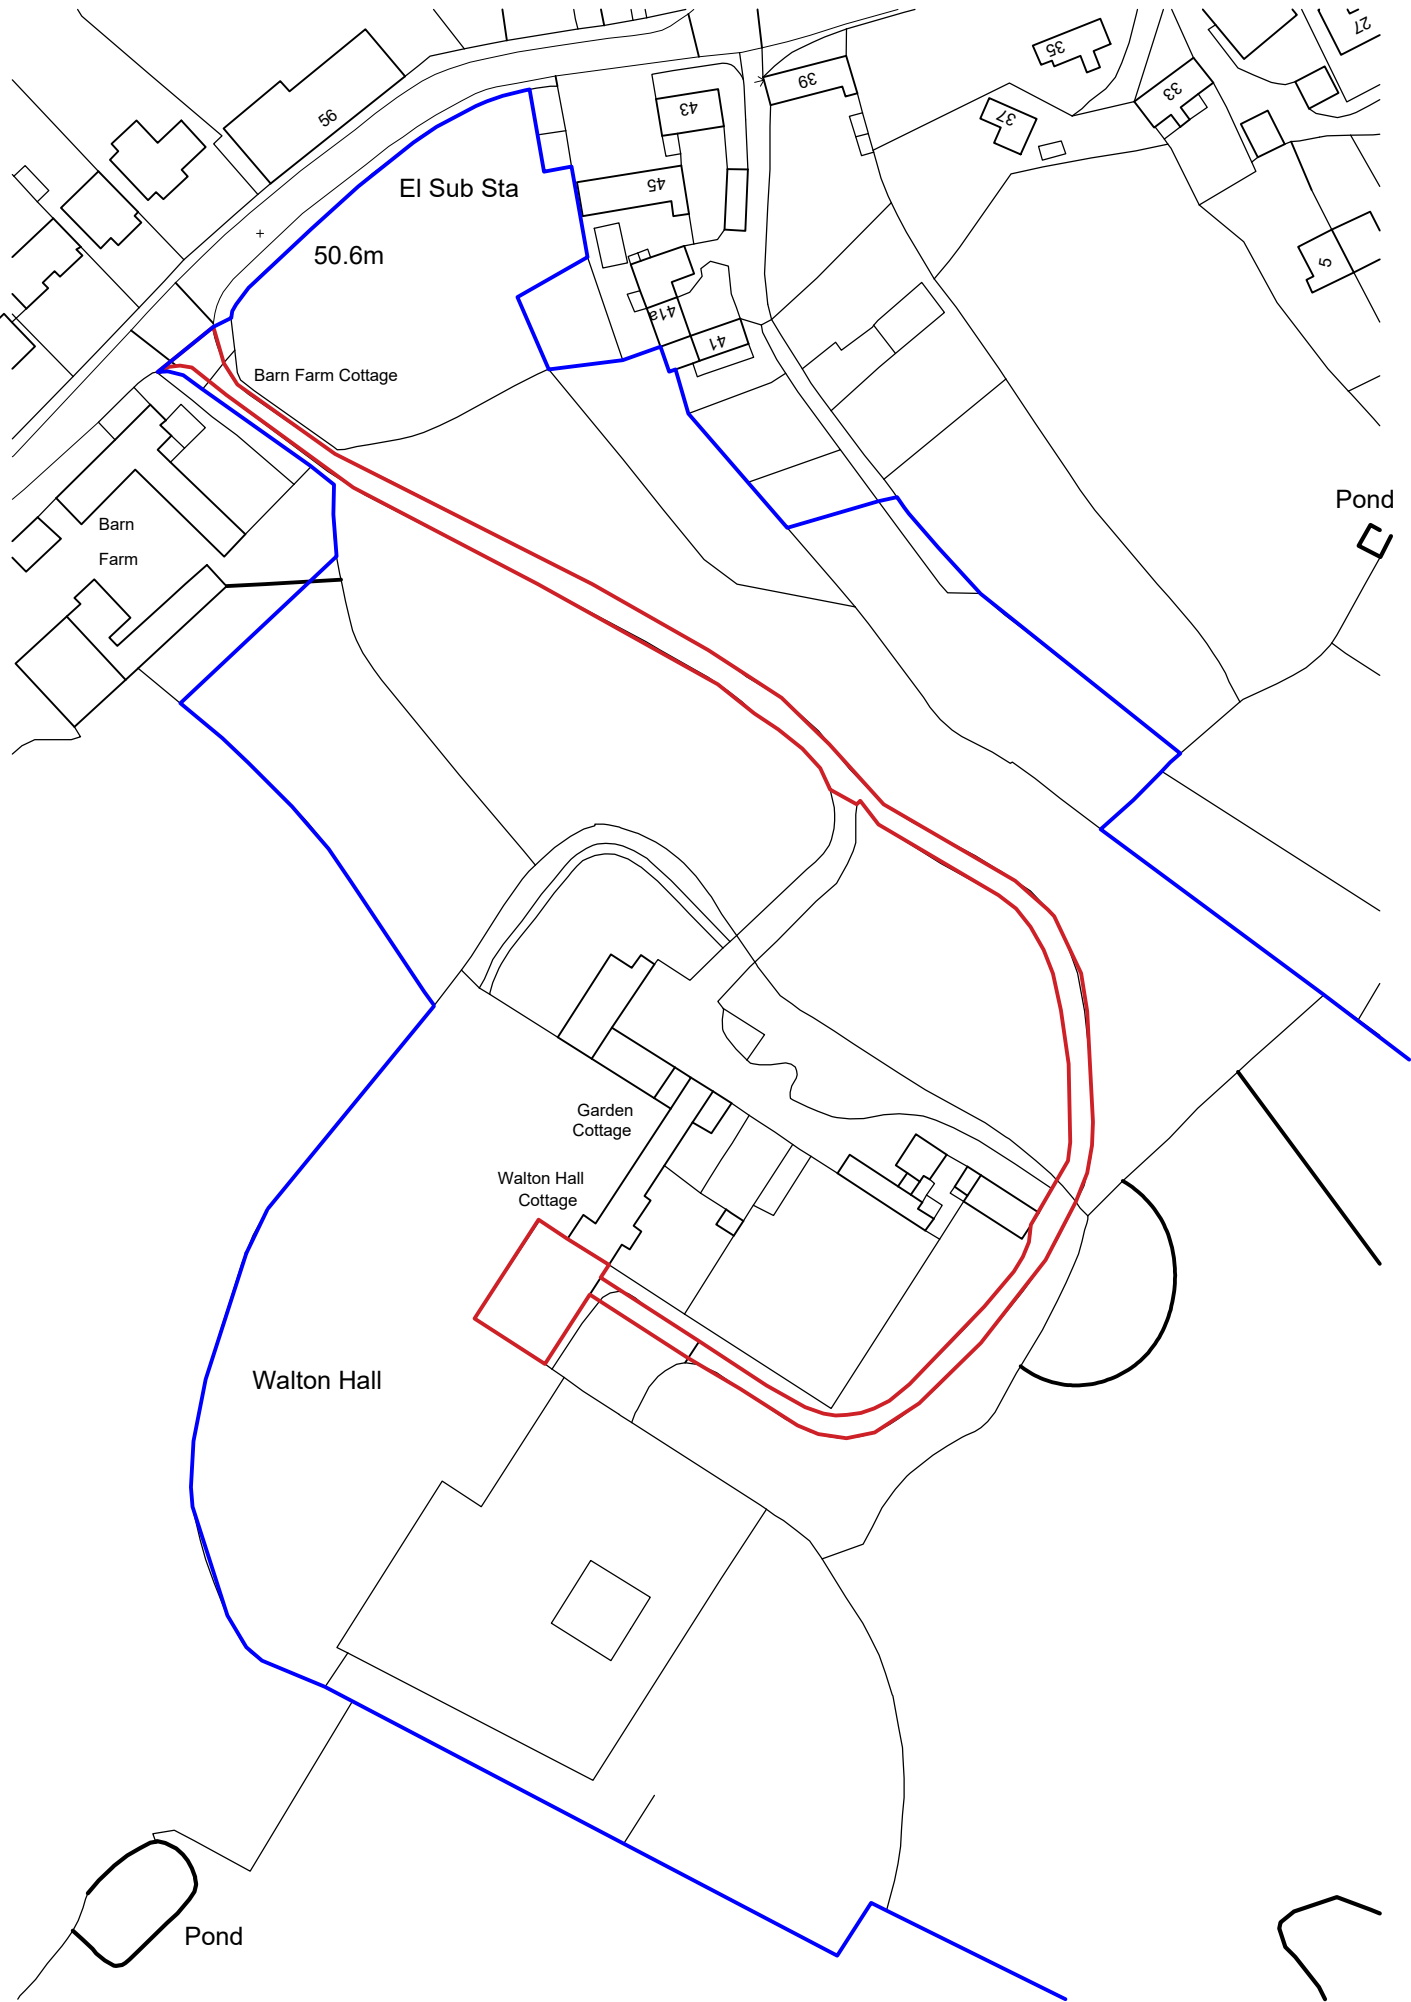

Ordnance Survey (c) Crown Copyright 2018. All rights reserved. Licence number 100022432

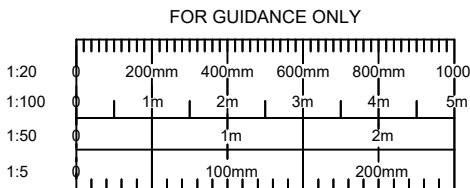

Safety Health and Environmental Information

A3

The following risks are identified as unusual or unfamiliar to a competent contractor

CONSTRUCTION

There are no significant or unfamiliar risks

DEMOLITION RISKS (FUTURE)

There are no significant or unfamiliar risks

It is assumed that all work will be carried out by a competent contractor working, where appropriate, to an approved method statement

Notes:

Key

Site boundary

Adjacent site ownership

B	Amendment to adjacent site ownership	Feb '19	AM
A	Site boundary/ adjacent site ownership added	Feb '19	AM

REV	DETAILS	DATE	CHECKED
-----	---------	------	---------



brownhill hayward brown

chartered architects

01543 254357 - mail@bhbarchitects.co.uk

Alteration and Repair to Walton Hall

Site Location Plan

Mr & Mrs Lyell

PRELIMINARY

DRAWN JLL

CHECKED

SCALE 1:1250 @ A3



The copyright of this drawing and design is vested in the Architect and must not be copied or reproduced without written consent. All dimensions given are to be verified on site by the responsible contractor.

PART OF

bhb

architects

DRAWING NO. 3405 - 01

REV B

DATE Nov '18