



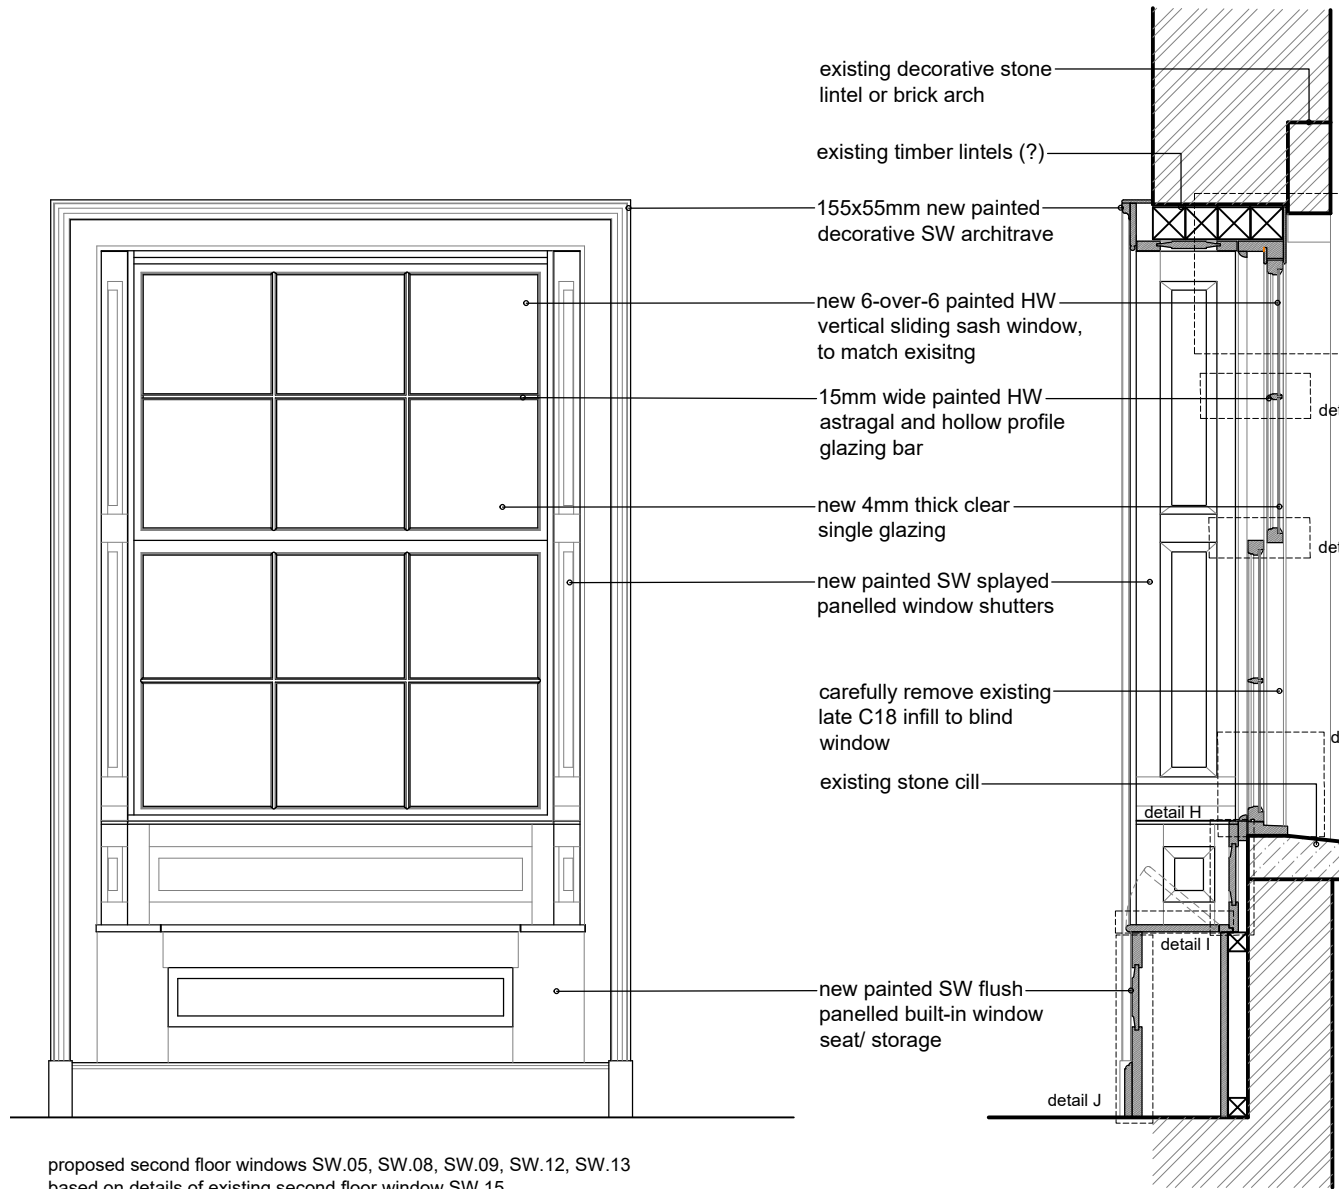


proposed second floor windows SW.05, SW.08, SW.09, SW.12, SW.13 based on details of existing second floor window SW.15 internal elevation


proposed second floor windows SW.05, SW.08, SW.09, SW.12, SW.13 based on details of existing second floor window SW.15 section

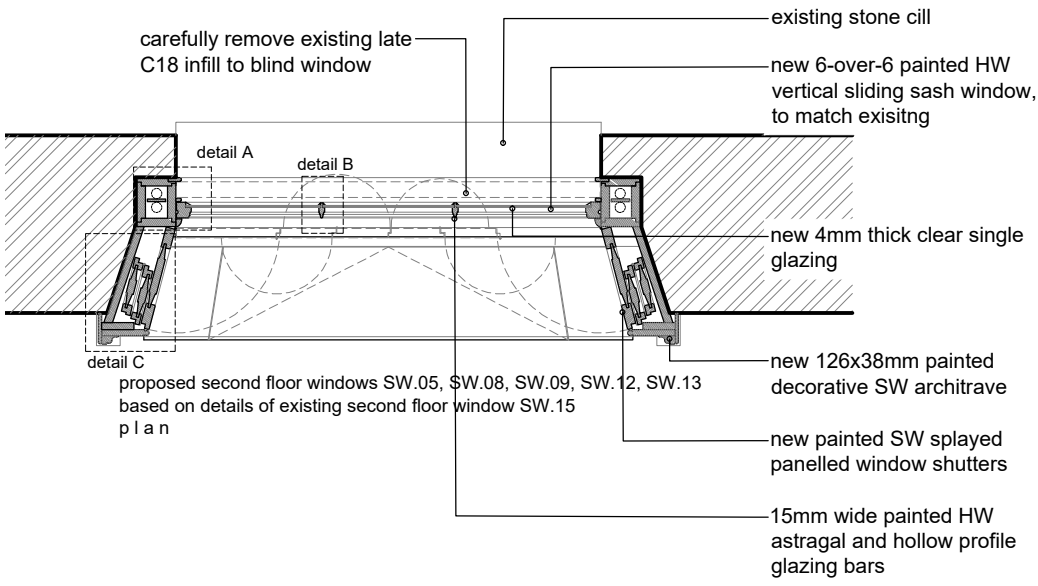

proposed second floor windows SW.05, SW.08, SW.09, SW.12, SW.13 based on details of existing second floor window SW.15 plan

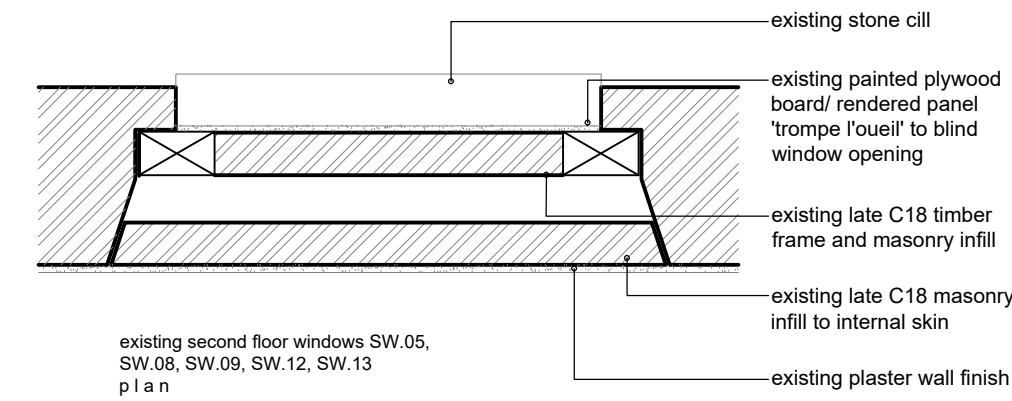


existing second floor windows SW.05, SW.08, SW.09, SW.12, SW.13 plan

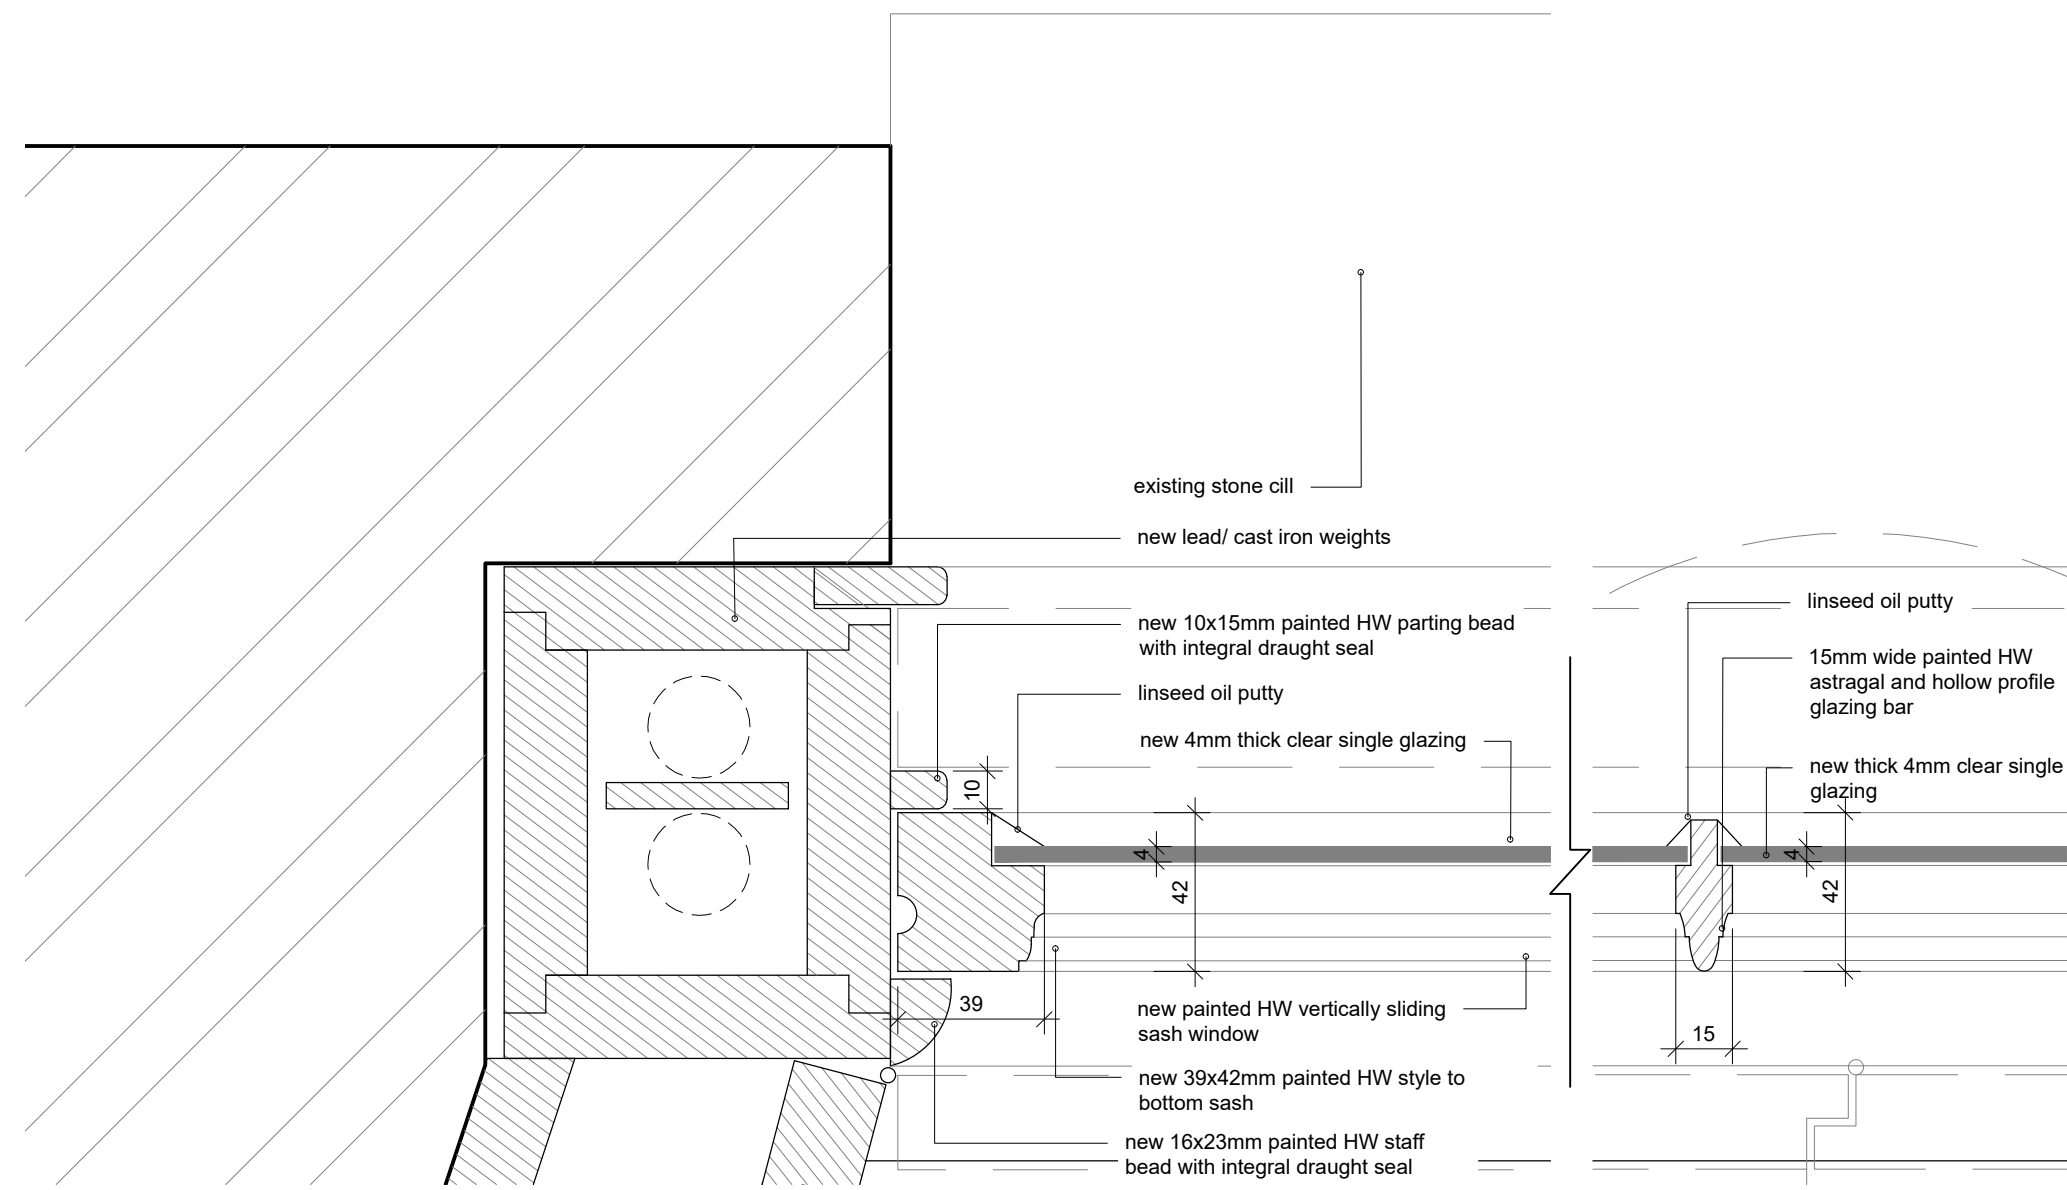


detail A | box sash and frame detail


detail B | glazing bar detail

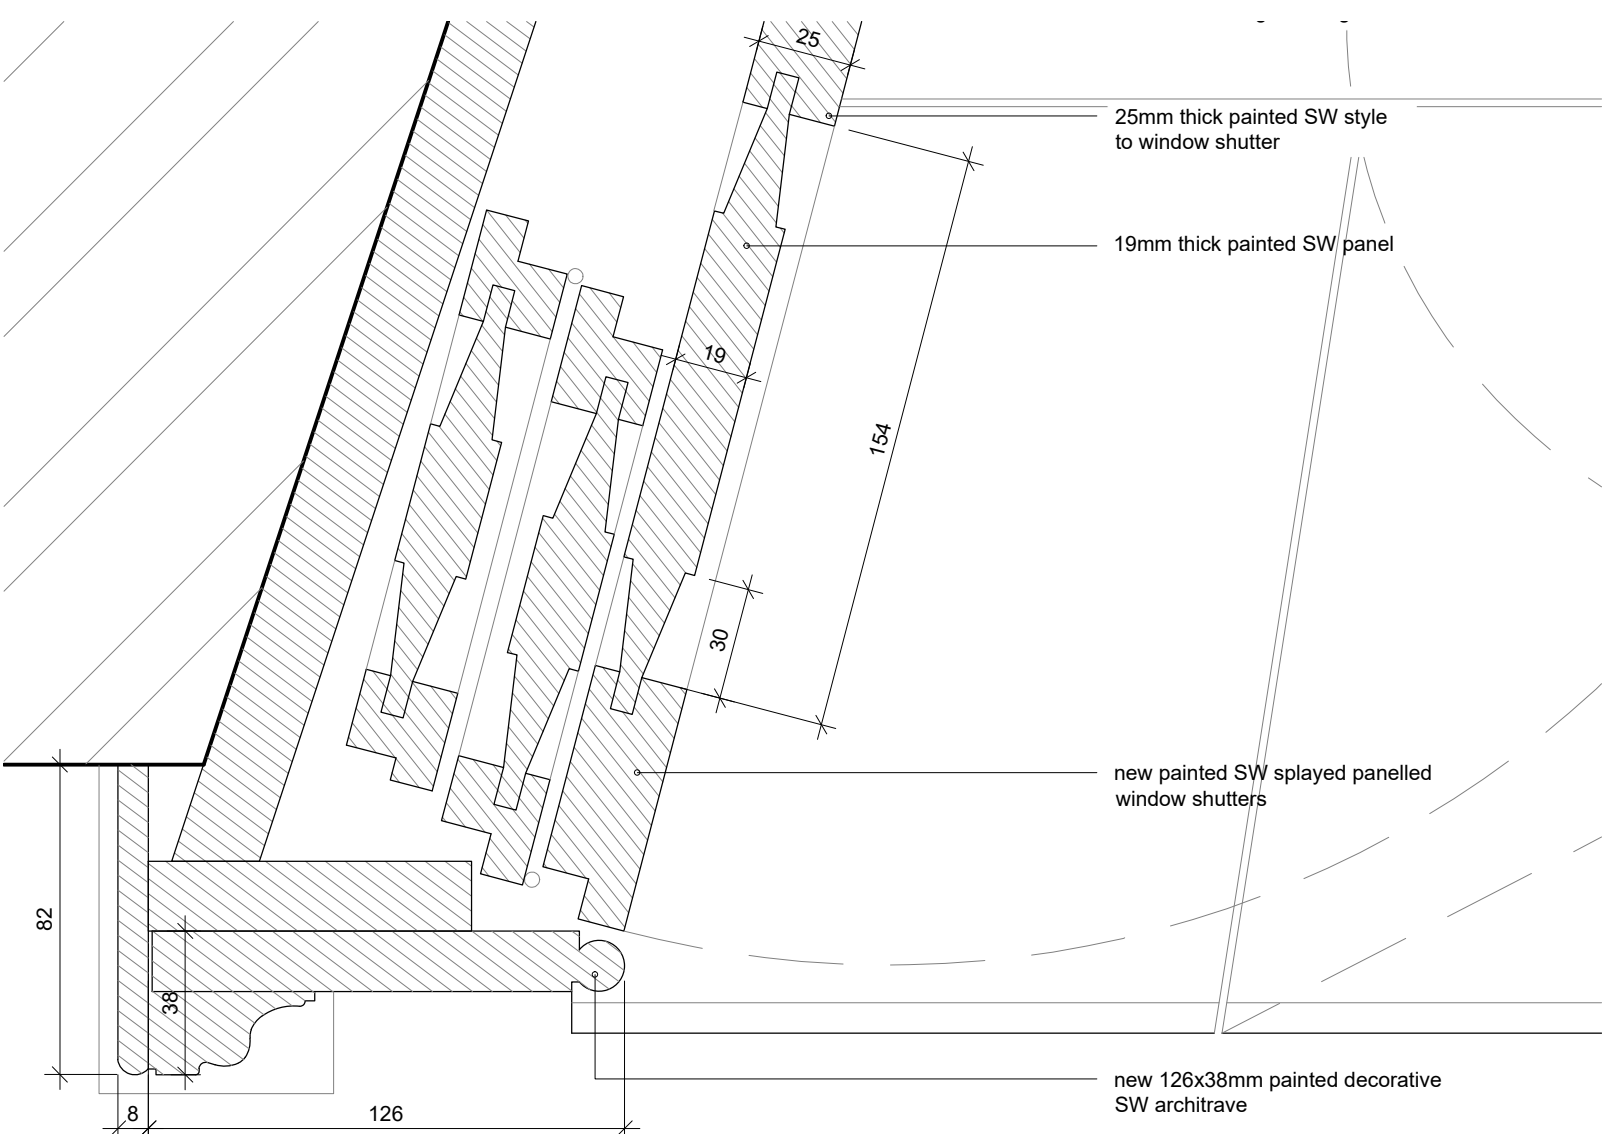


detail C | architrave and shutter detail

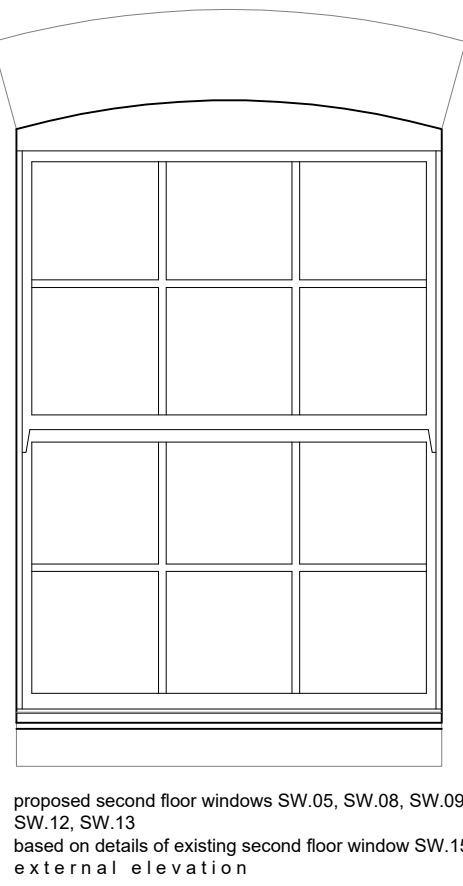


proposed second floor windows SW.05, SW.08, SW.09, SW.12, SW.13 based on details of existing second floor window SW.15 external elevation

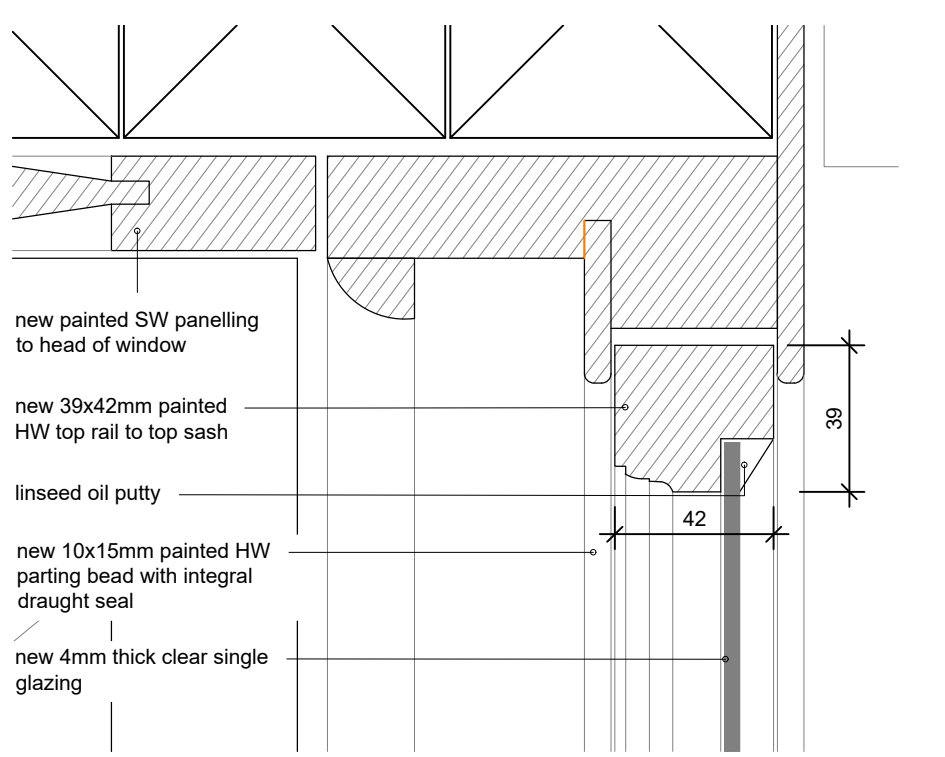


detail D | head detail

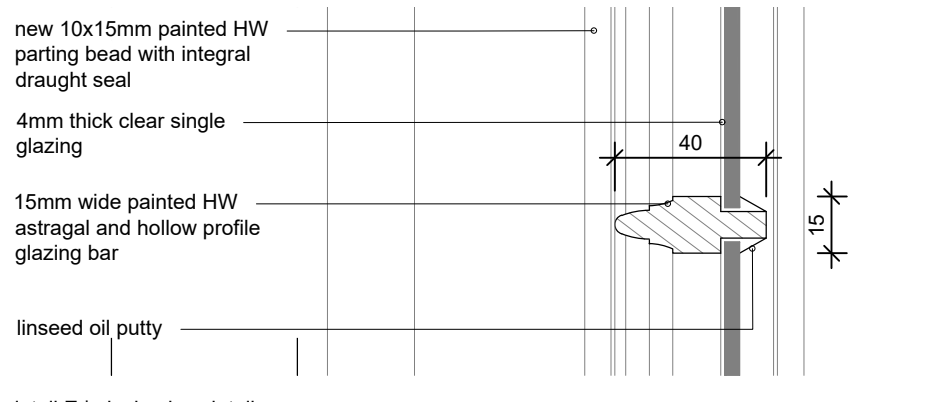


detail E | glazing bar detail

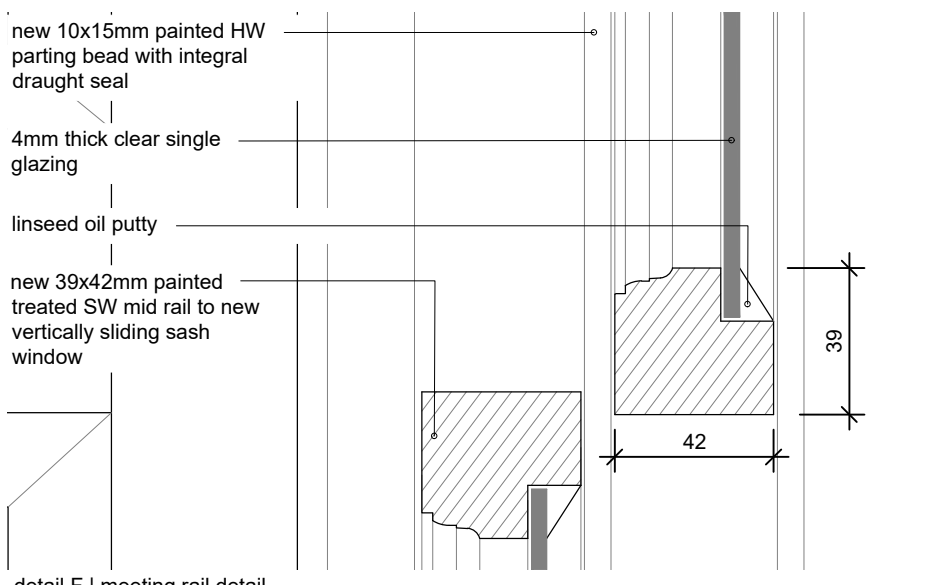

detail F | meeting rail detail

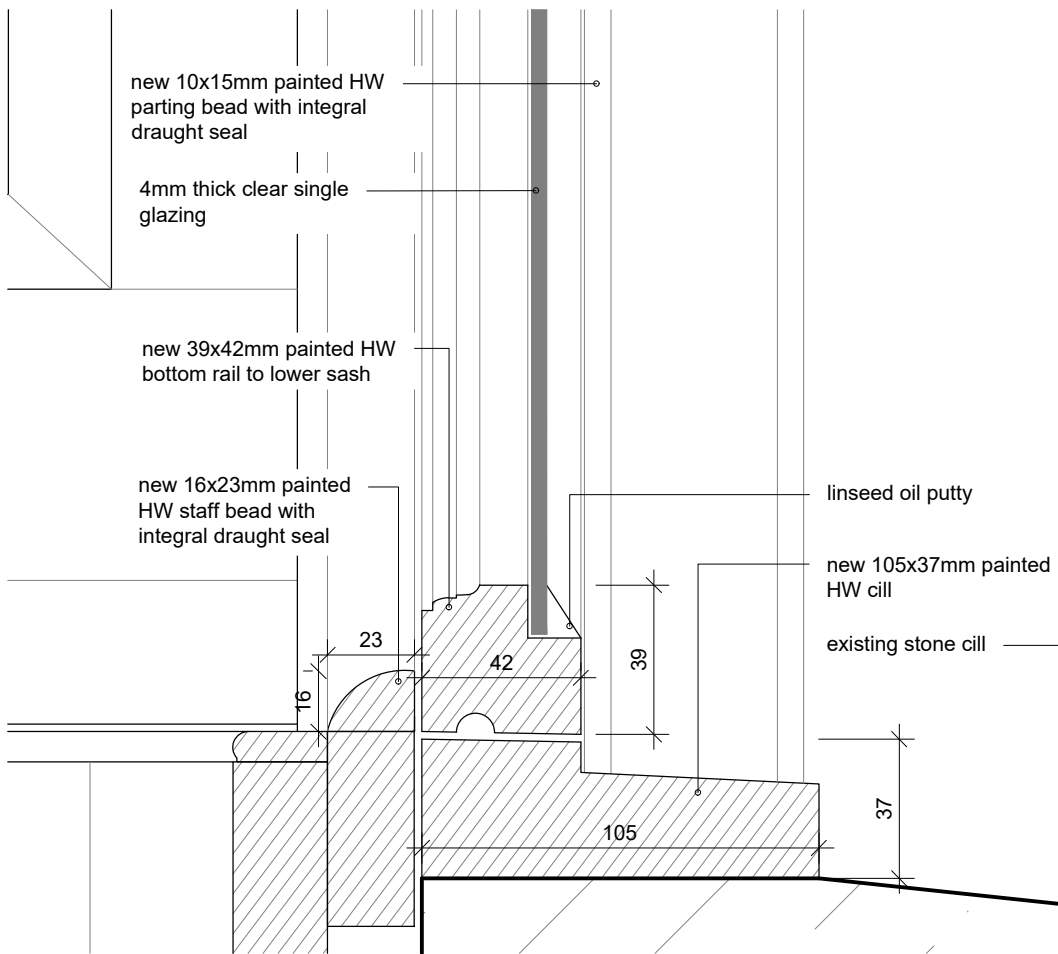

detail G | cill detail

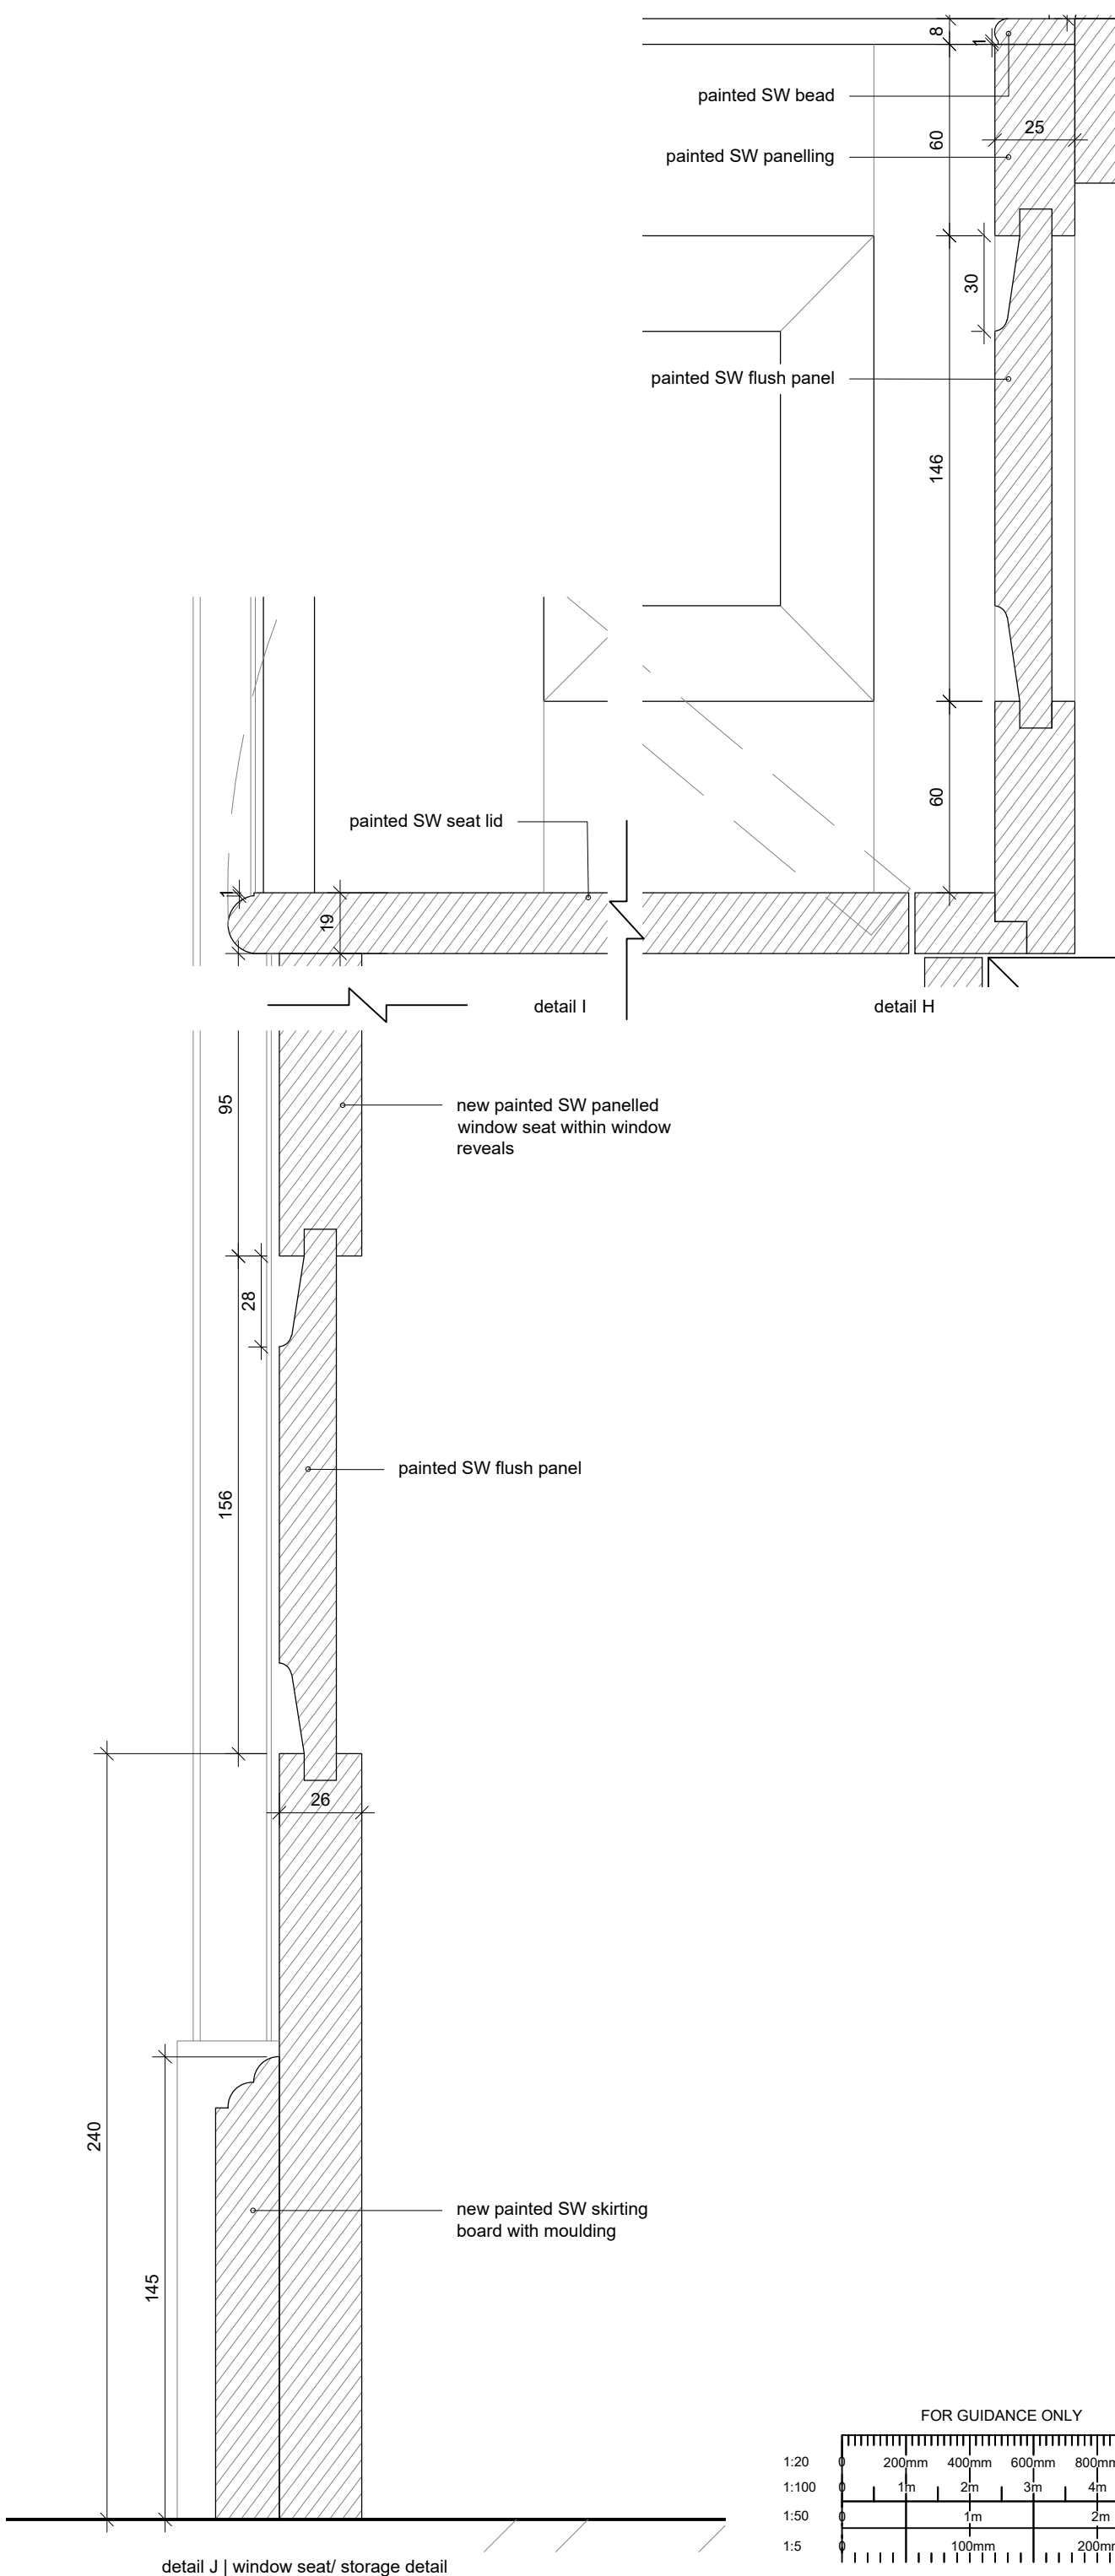

detail J | window seat/ storage detail

Safety Health and Environmental Information

The following risks are identified as unusual or unfamiliar to a competent contractor

CONSTRUCTION RISKS

There are no significant or unfamiliar risks

DEMOLITION RISKS (FUTURE)

There are no significant or unfamiliar risks

It is assumed that all work will be carried out by a competent contractor working, where appropriate, to an approved method statement

Notes:

A1

brownhill hayward brown chartered architects		DRAWING NO. 3405_108	
Alteration & Repair to Walton Hall		DATE Aug '19	
Proposed Typical SF Window with seat Details		SCALE 1:20' 1:2 @ A1	
Mr & Mrs Lyell		DRAWN CC	
PLANNING & LBC		CHECKED AM	
ISO 9001 REGISTERED FIRM		ISO 14001 REGISTERED FIRM	
The copyright of this drawing and design is vested in the Architect and must not be copied or reproduced without written consent. All dimensions given are to be verified on site by the responsible contractor. Do not scale dimensions from this drawing.		bhb architects	