

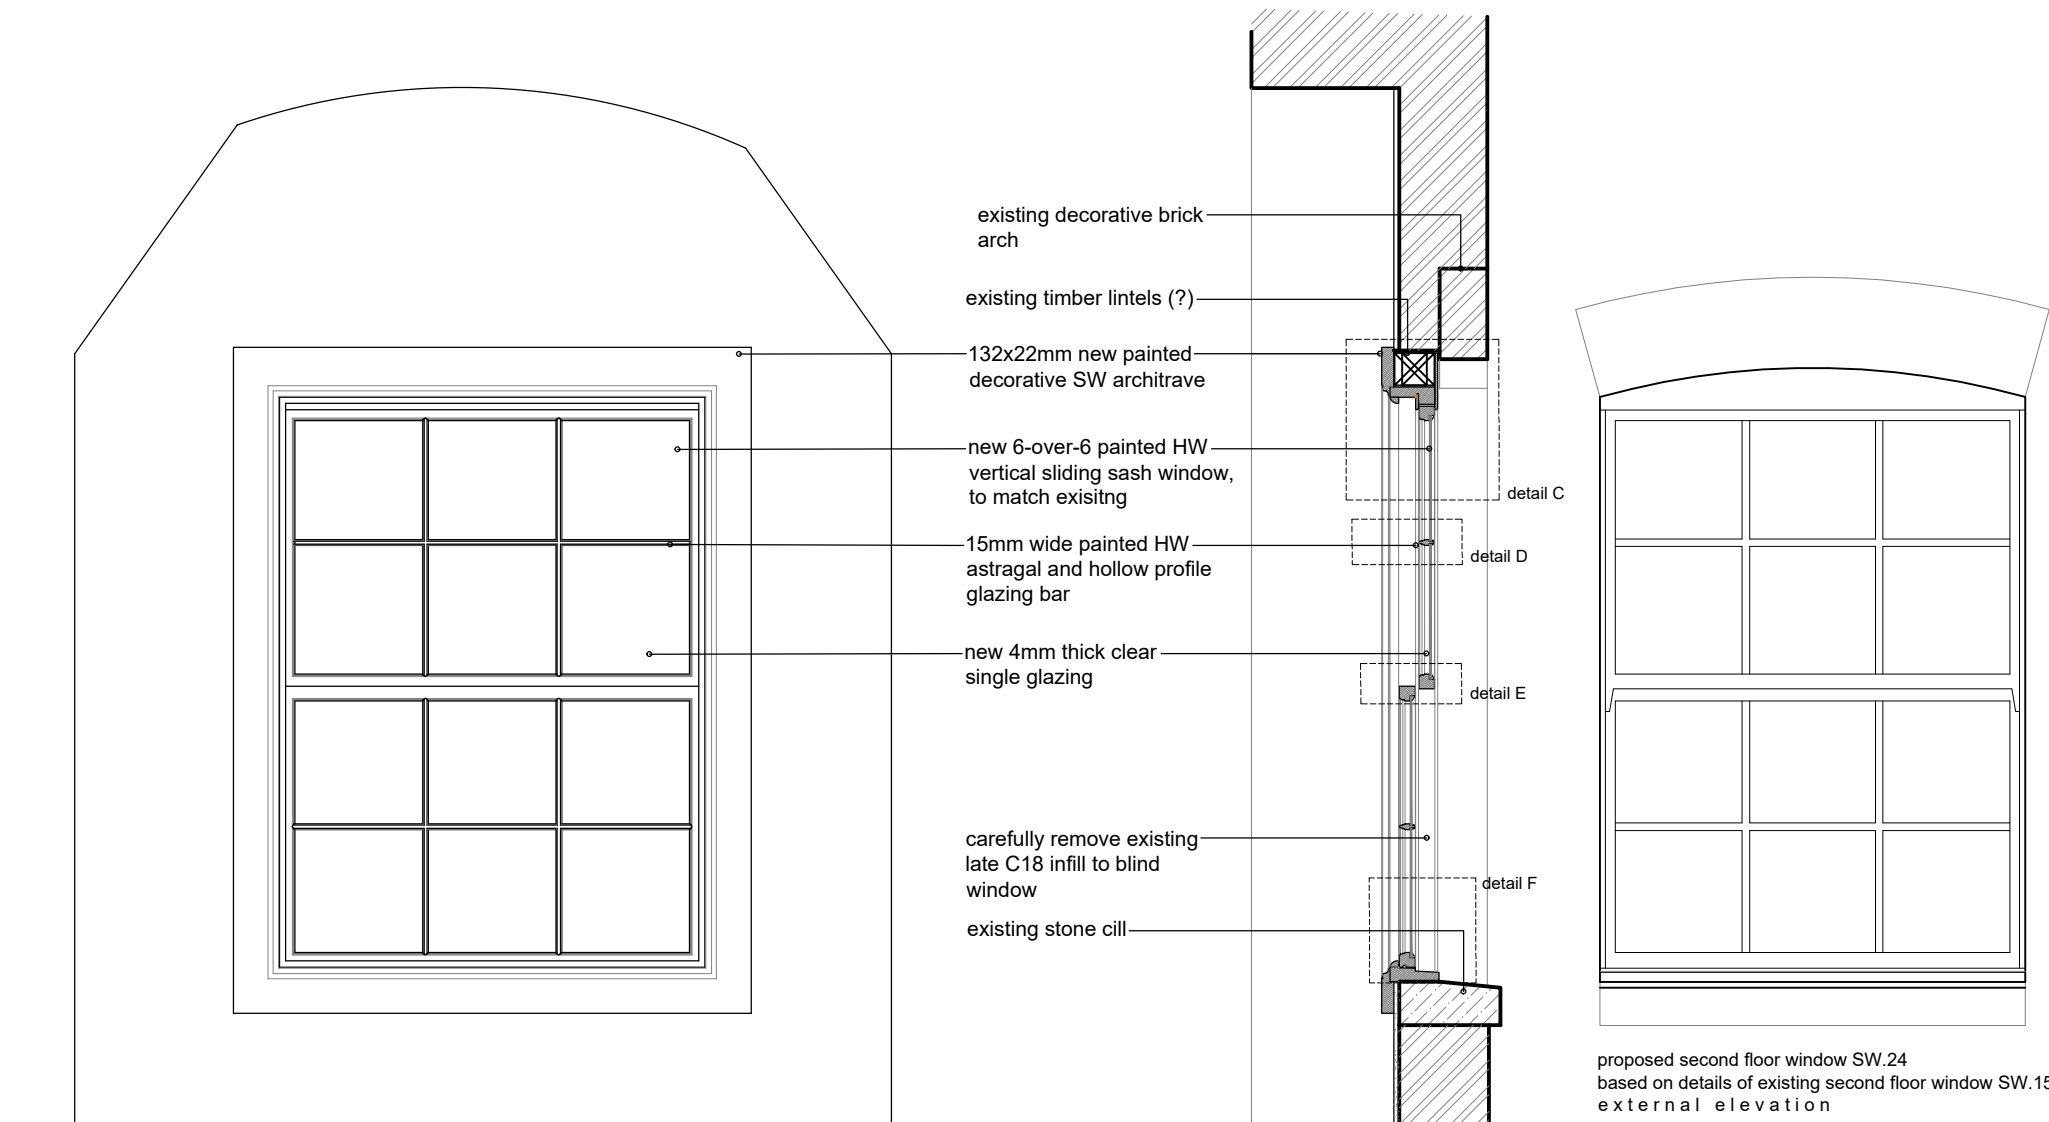
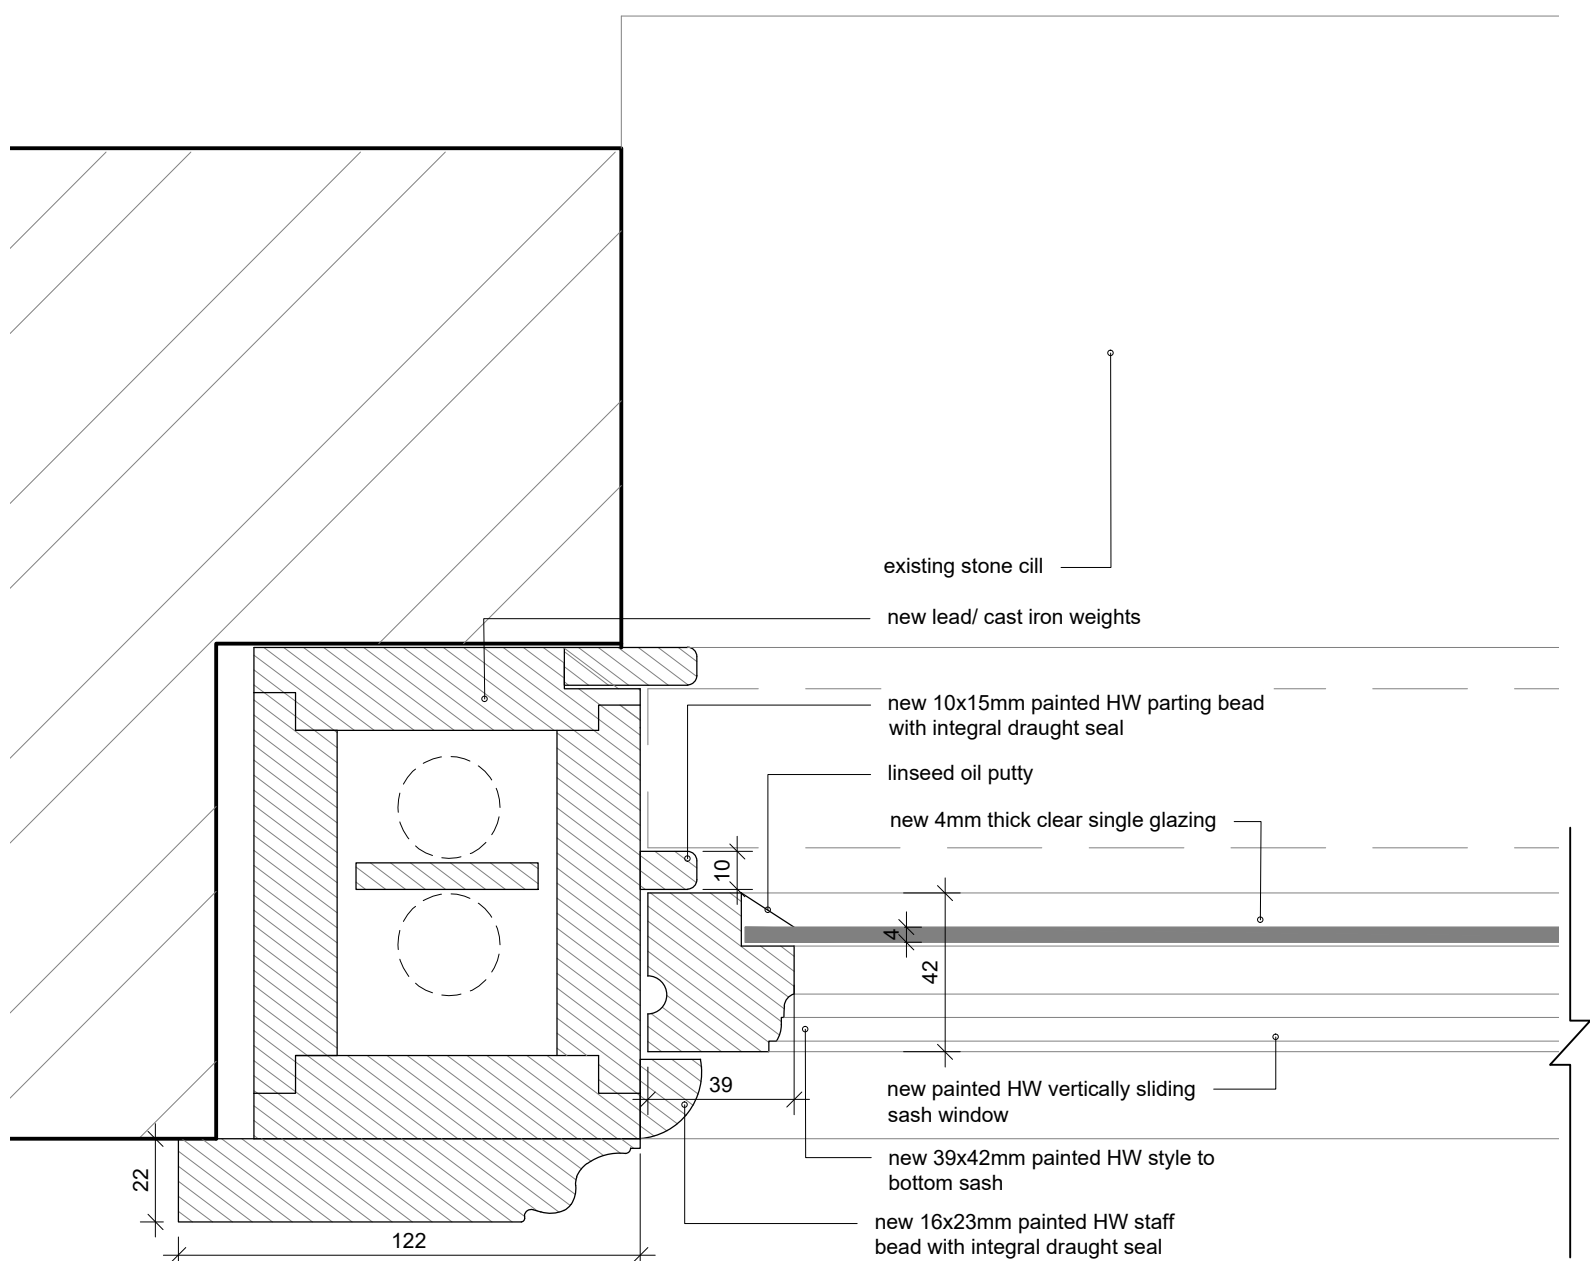


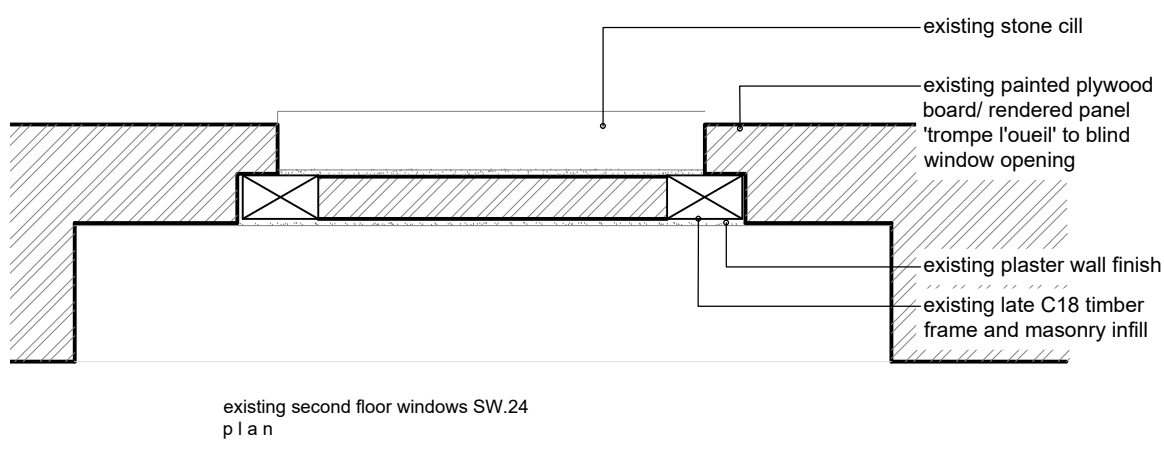


proposed second floor windows SW.24
based on details of existing second floor window SW.15
internal elevation

proposed second floor windows SW.24
based on details of existing second floor window SW.15
external elevation



proposed second floor windows SW.24
based on details of existing second floor window SW.15
section

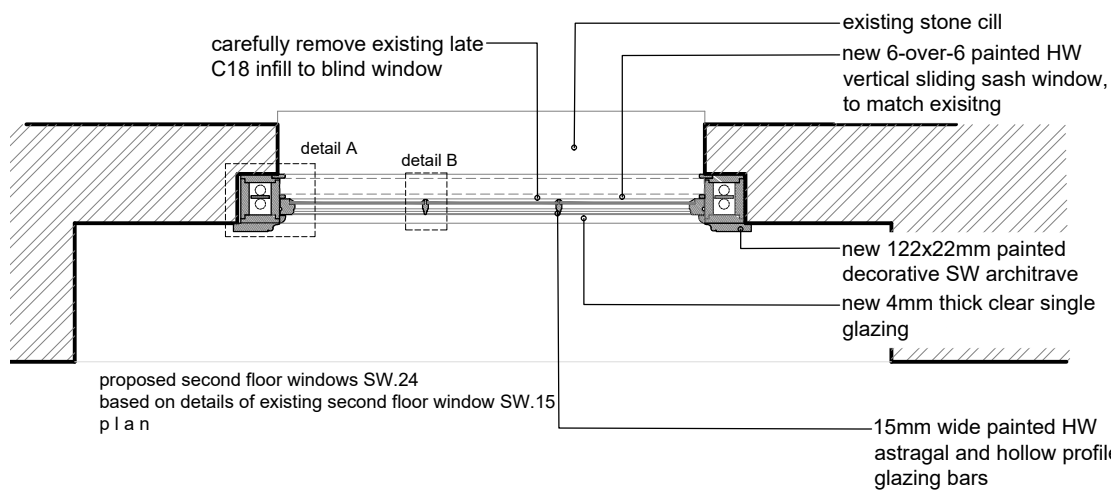


detail A | box sash and frame detail

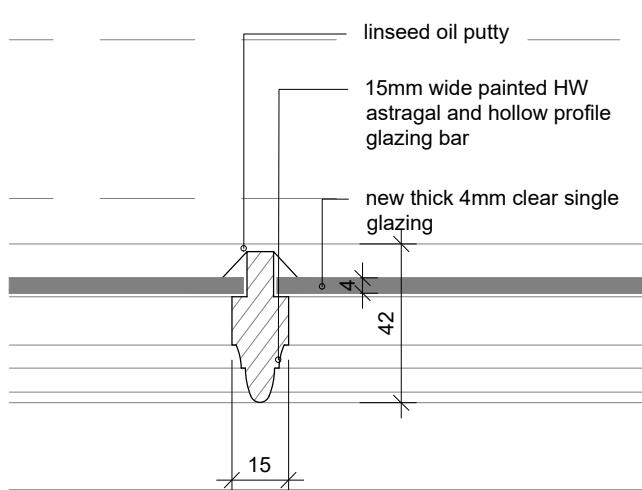


detail B | glazing bar detail

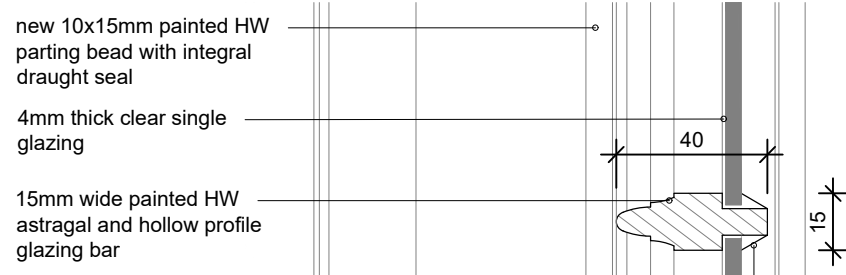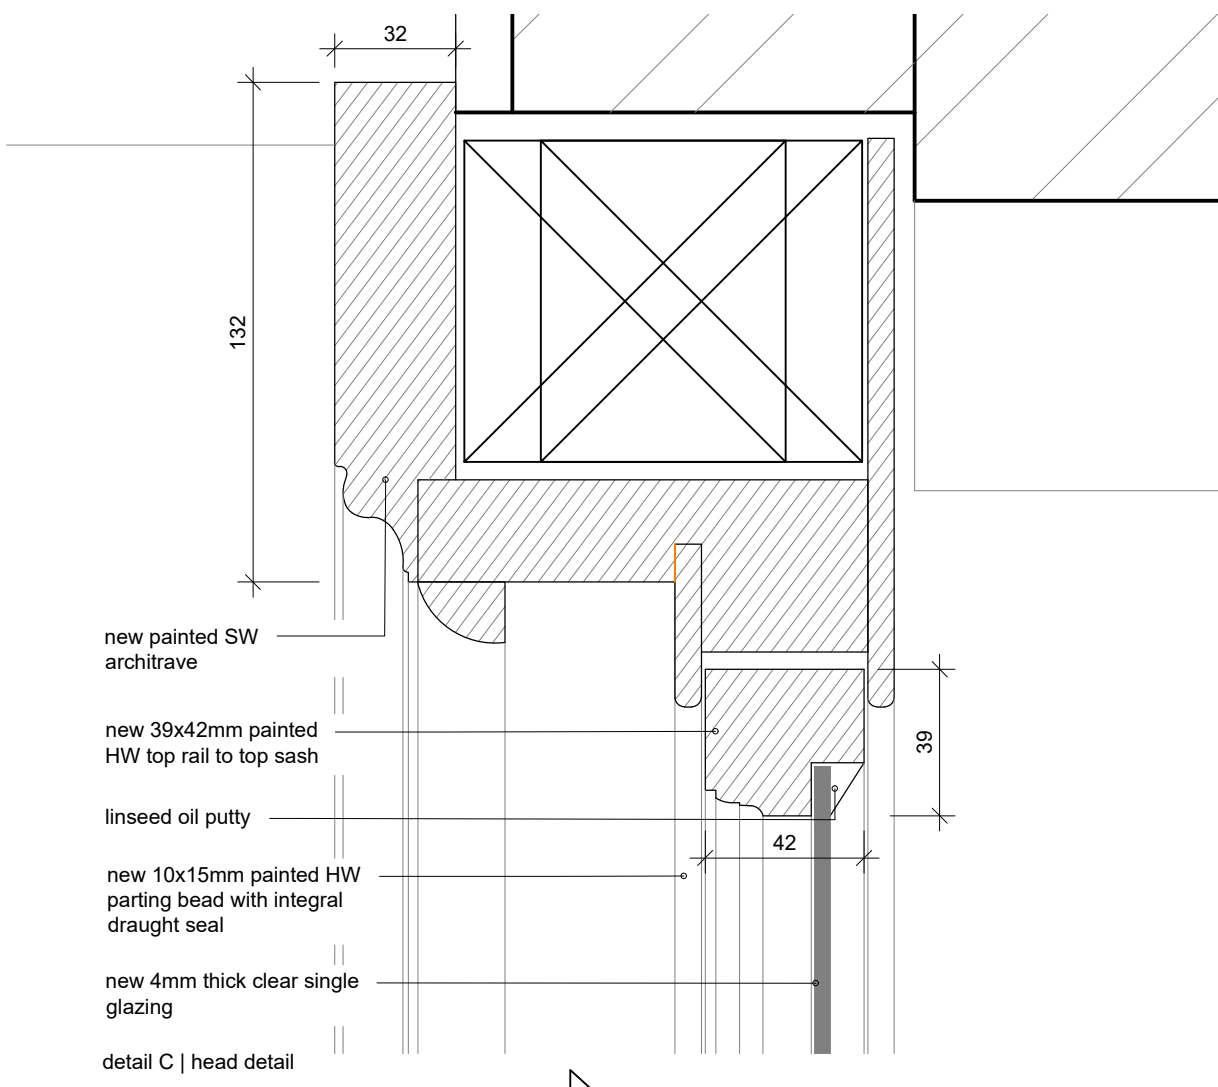

detail D | glazing bar detail

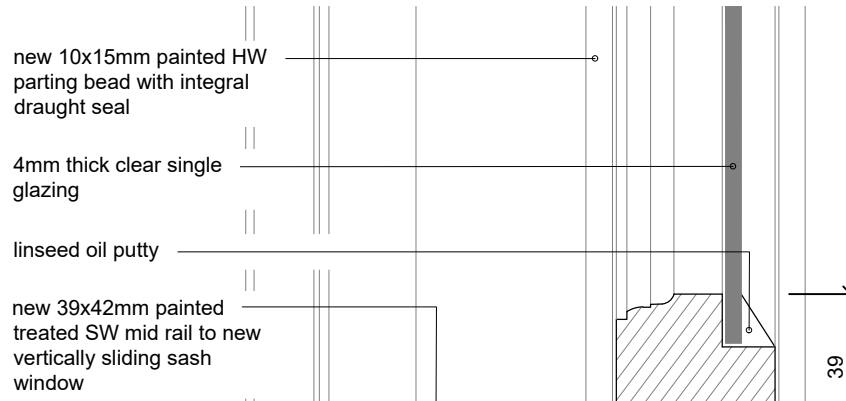

detail E | meeting rail detail

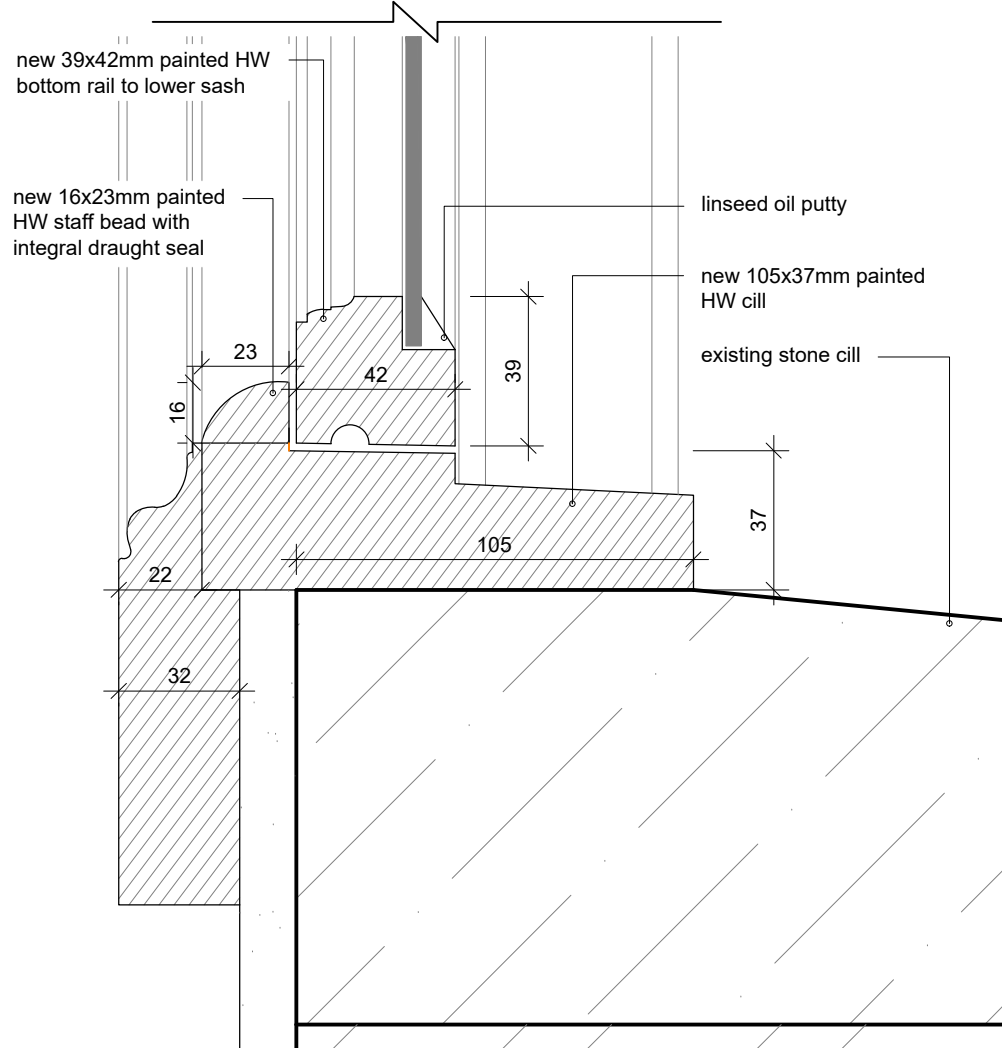

detail F | cill detail

Safety Health and Environmental Information

The following risks are identified as unusual or unfamiliar to a competent contractor


CONSTRUCTION RISKS
There are no significant or unfamiliar risks

DEMOLITION RISKS (FUTURE)
There are no significant or unfamiliar risks

It is assumed that all work will be carried out by a competent contractor working, where appropriate, to an approved method statement

Notes:

REV	DETAILS	DATE	CHECKED
-----	---------	------	---------

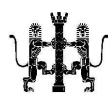

brownhill hayward brown
chartered architects

01543 254357 - mail@bhbarchitects.co.uk

Alteration & Repair to Walton Hall

Proposed Second Floor Window Details - SW.24

Mr & Mrs Lyell

PLANNING & LBC

ISO 9001
REGISTERED FIRM

ISO 14001
REGISTERED FIRM

The copyright of this drawing and design is vested in the Architect and must not be copied or reproduced without written consent. All dimensions given are to be verified on site by the responsible contractor. Do not scale dimensions from this drawing.

bhb
architects

