

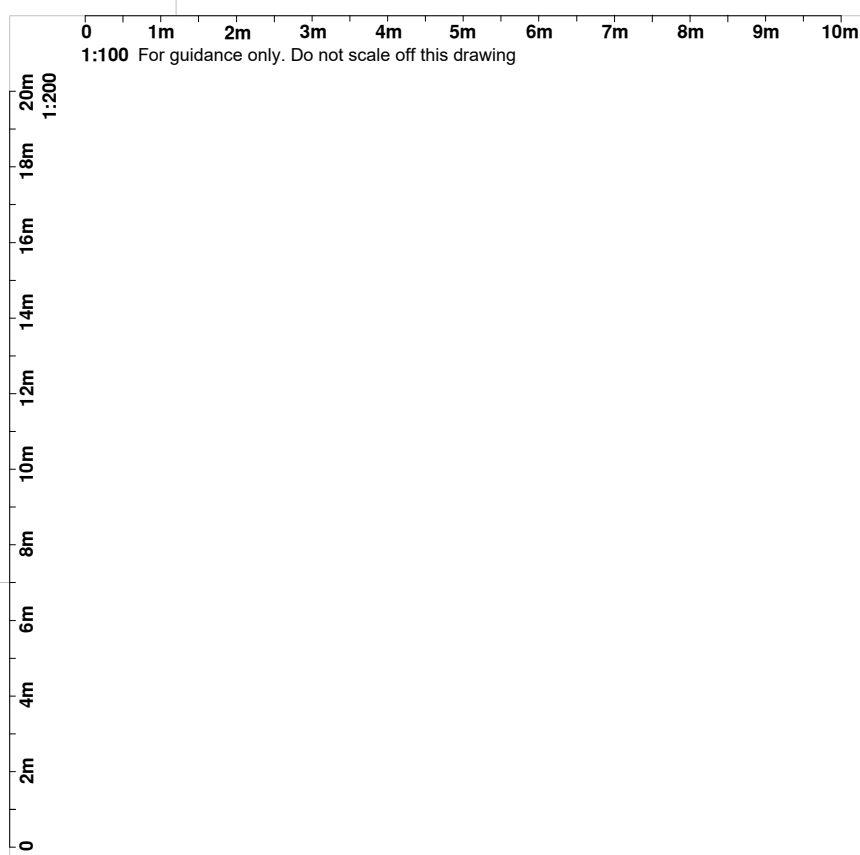
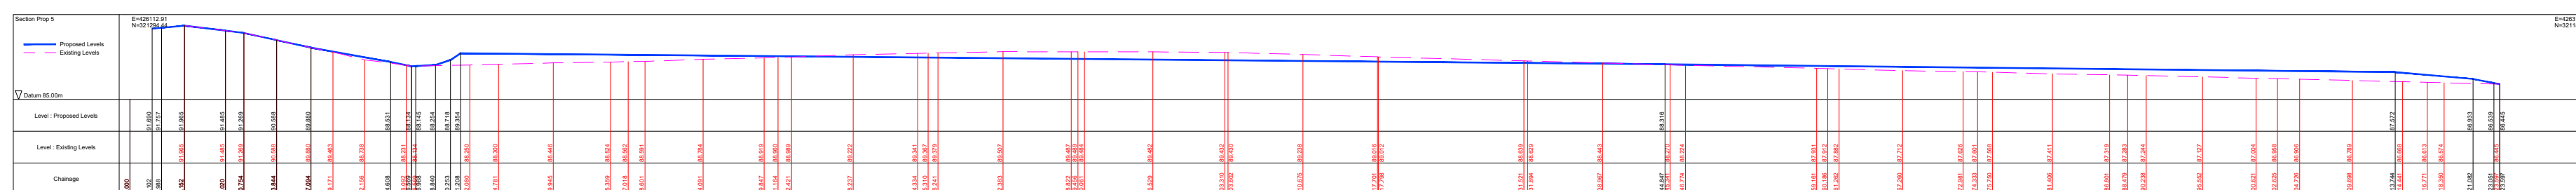



Notes:

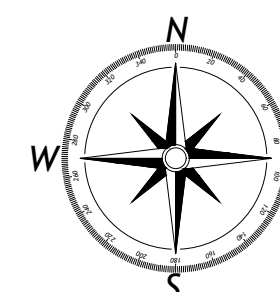


proposed section 5

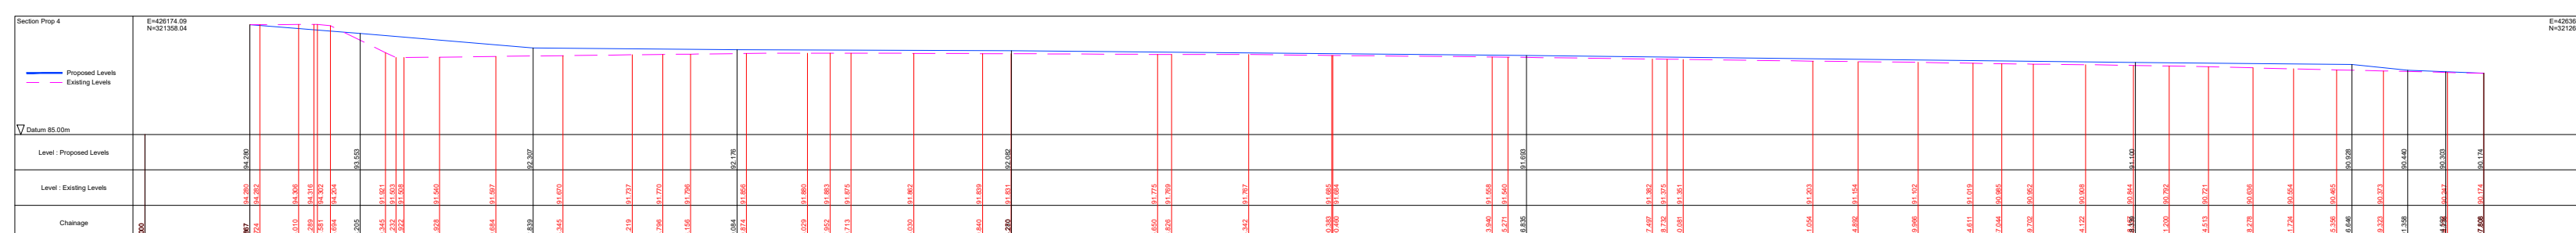


proposed section 4

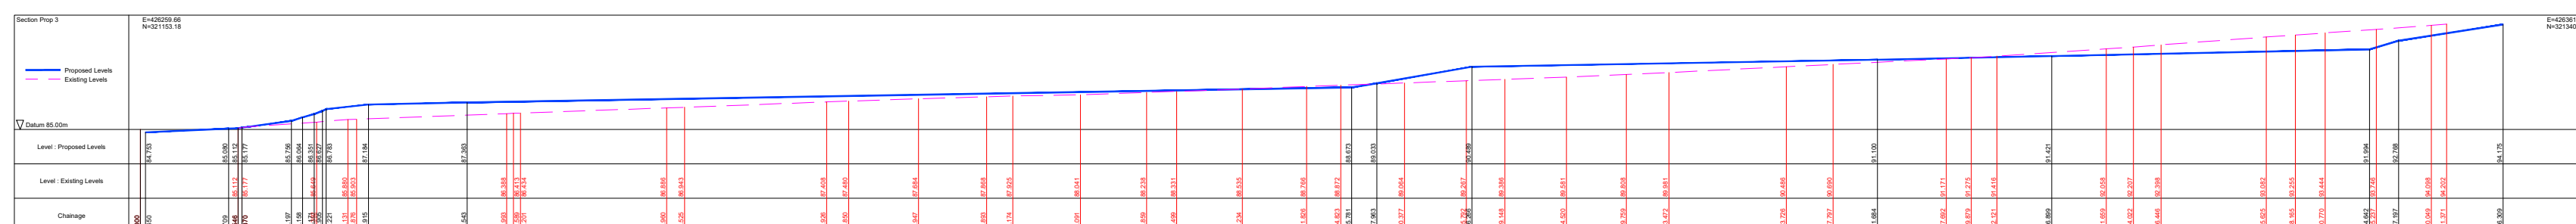

proposed section 3

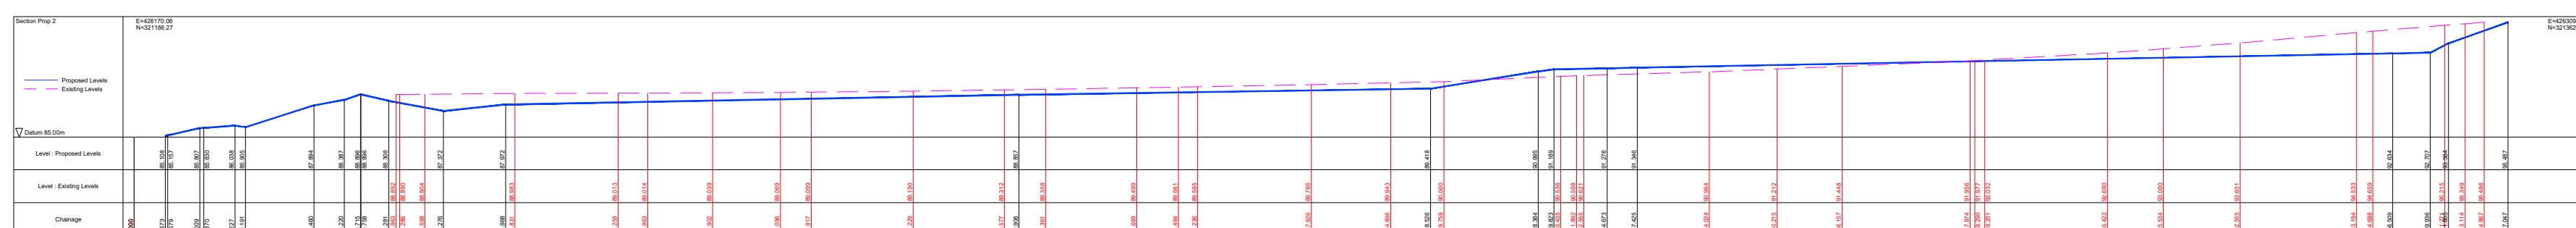

proposed section 2

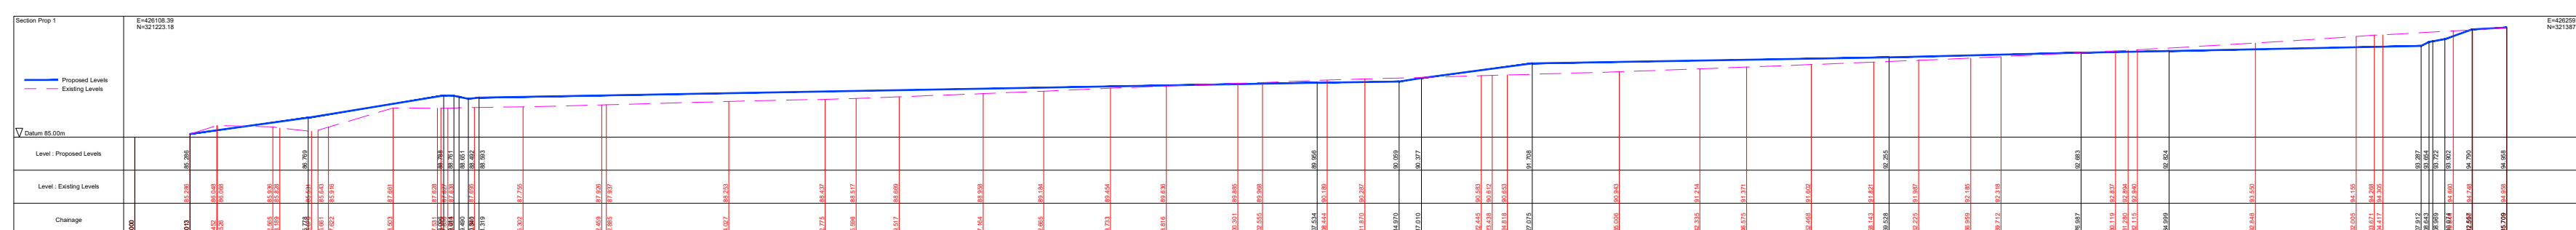

proposed section 1