
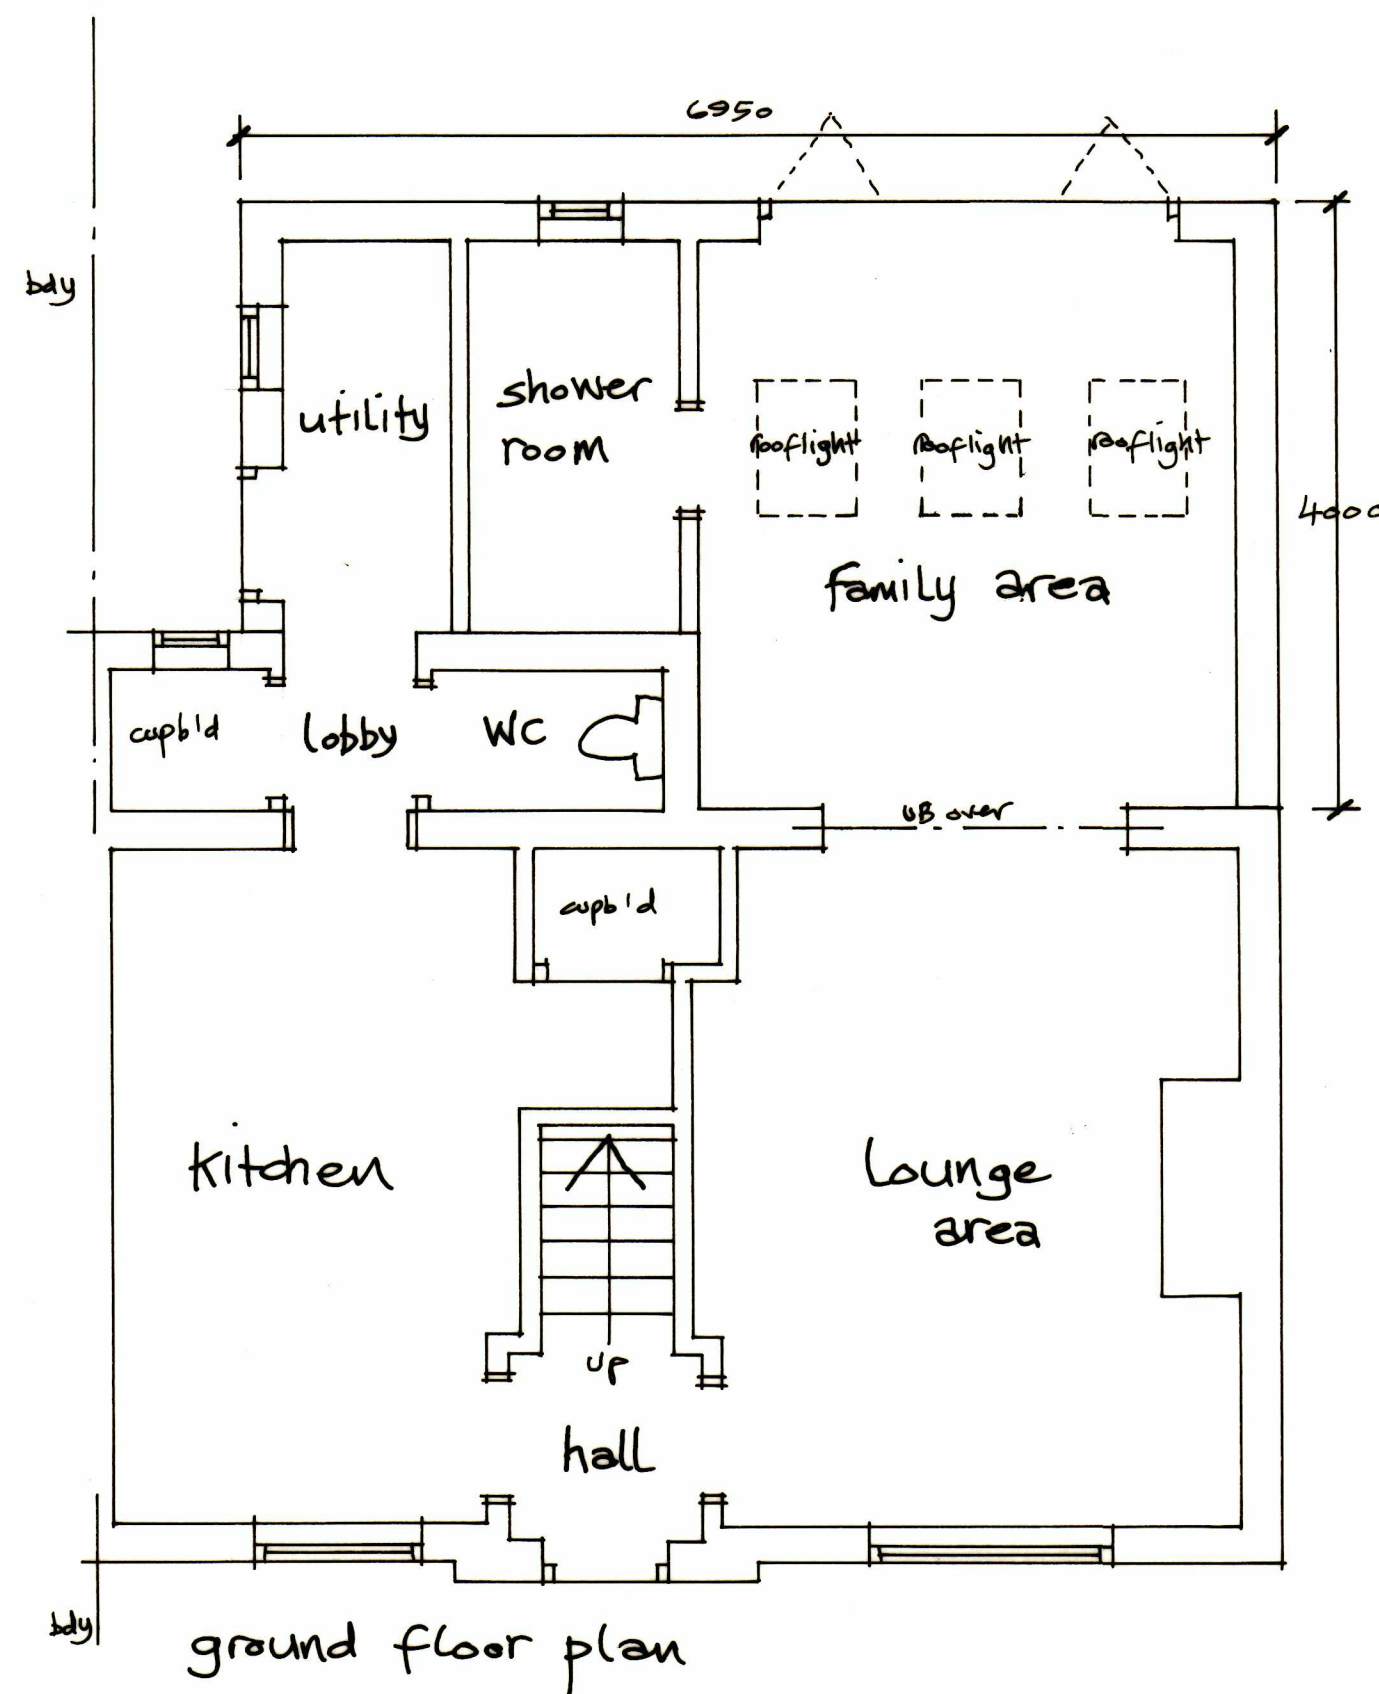
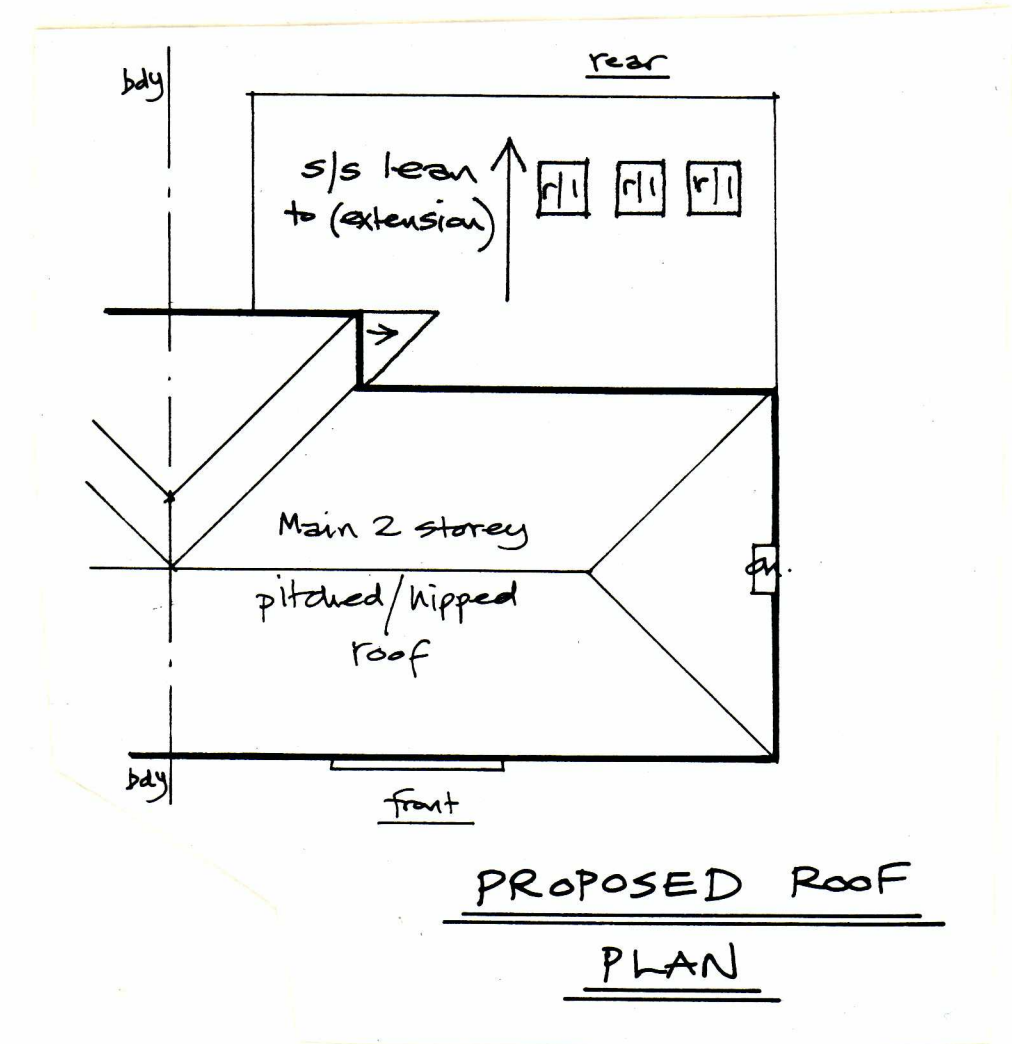
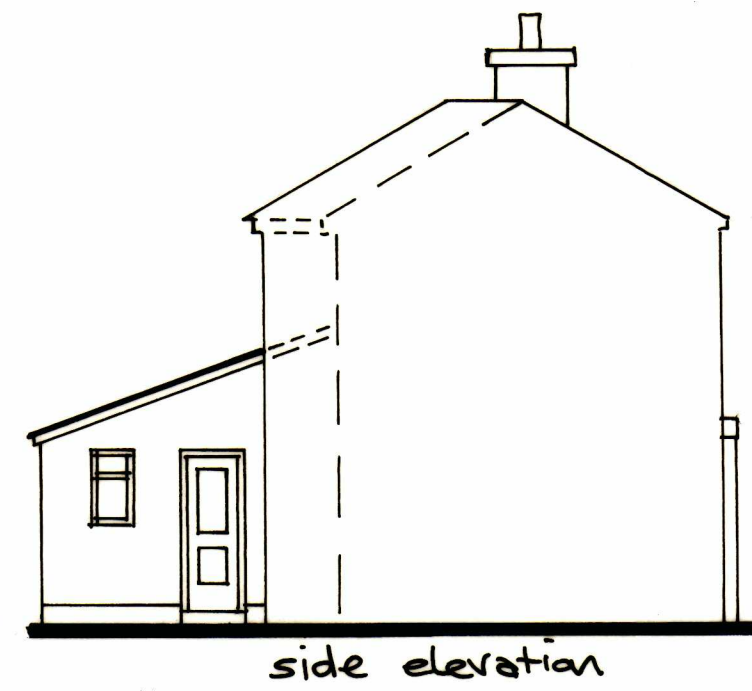


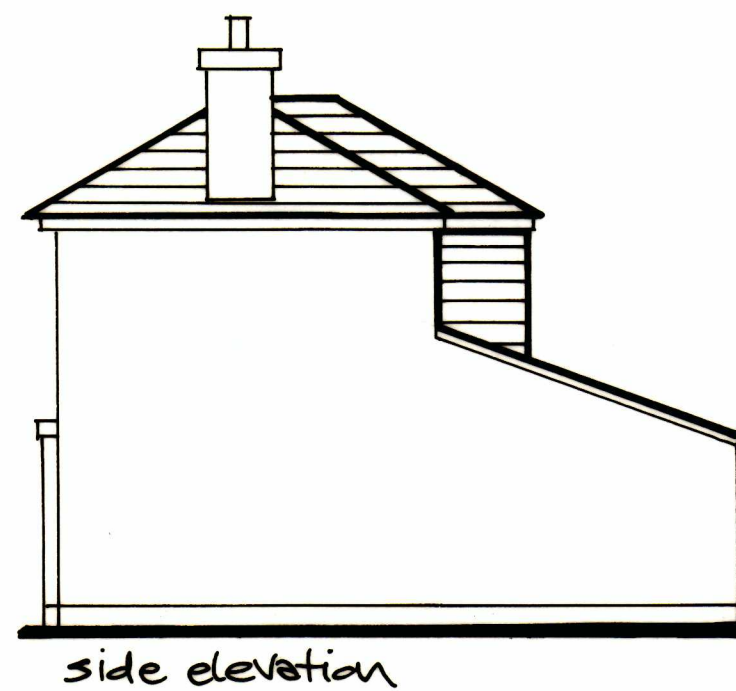

AS PROPOSED.

0 1 2 3 4 5
SCALE BAR 1:50 metres

0 2 4 6
SCALE BAR 1:100 metres

All dimensions to be checked
on site

PAPER SIZE A2

Proposed extension at 11, Springfield Road, Midway.

N. Atle, 36A, Green St. Chudley, Swadlow, DE11 9LZ. Tel (01283) 212361.

Scales: 1:50, 1:100 (UOS) Date: August 2019. Drg. no: NA/LPSR/2.