
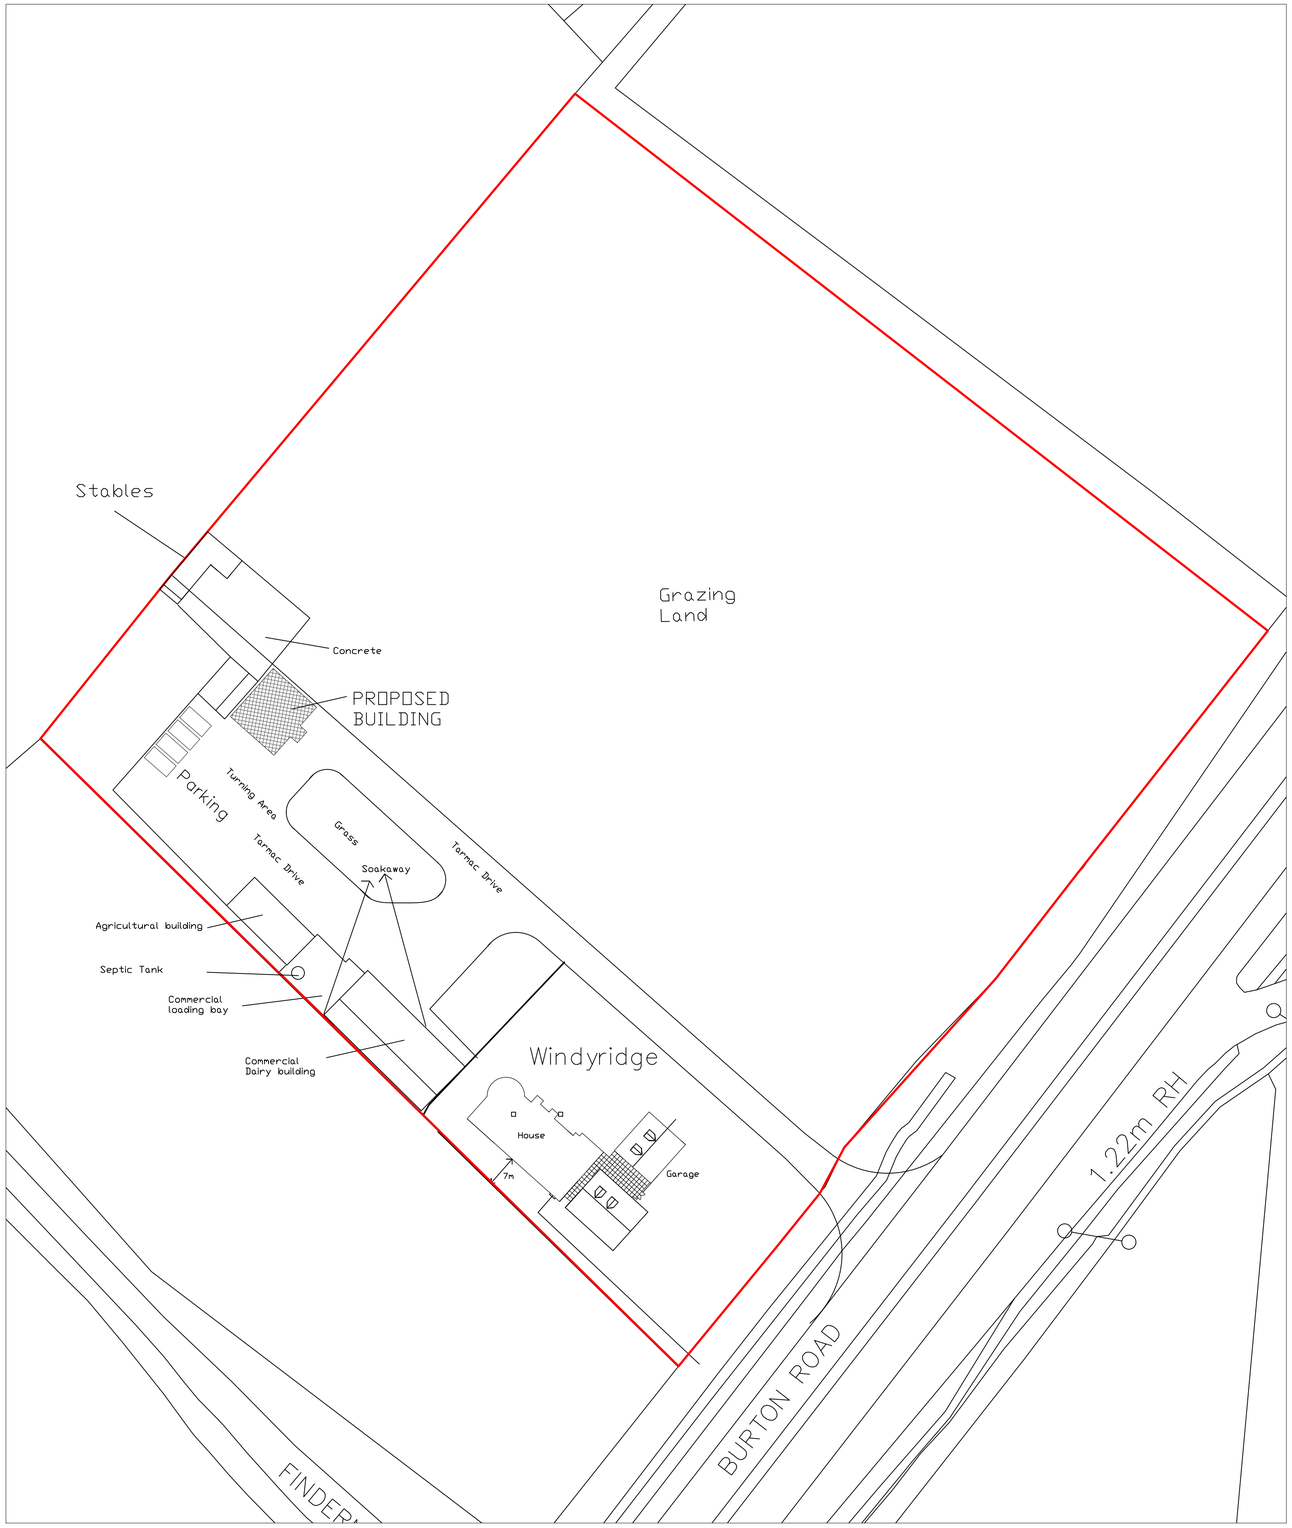



Block Plan (1:500)

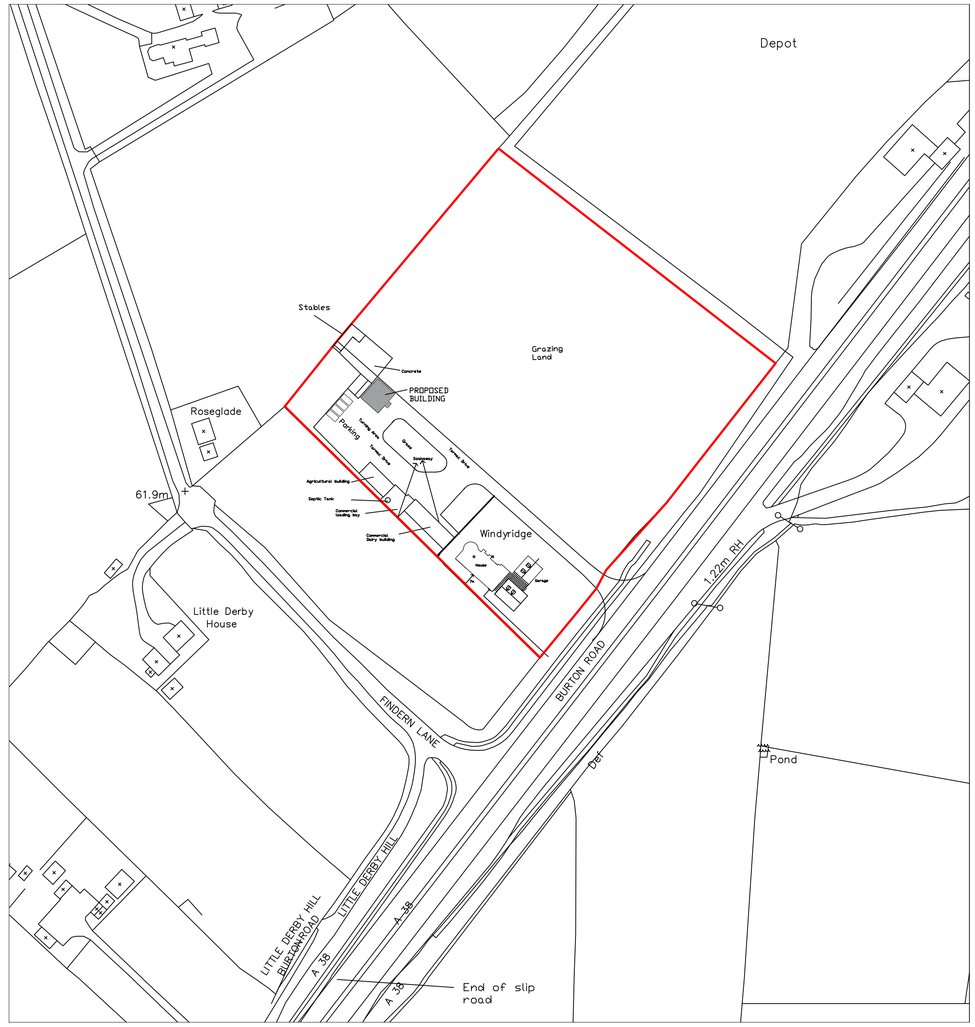


Location Plan (1:1250)

All dimensions to be checked on site
All drainage positions and inverts to be checked on site.
No work to commence until receipt of Water authority approval.
It is the responsibility of the property owner to comply with the party wall act where building near to a boundary.

| Revision | Date | Description | Drawn By |
|---|---|---|---|
| | | | |
| | | | |


Architecture Ltd

Derby Office
2 Broomfield Cottages, Morley, Derby, DE7 6DN
T. 01332 830313
T. 0115 8320289

Nottingham
20 Fletchergate, Nottingham, NG1 2FZ
T. 01785 593026
M. 07974 438575

Stafford
79 Witney Rd, Stafford ST17 0BP
E. Tim@b-d-s.co.uk
W. www.BDSARCHITECTURE.CO.UK


**Project**
*Windy Ridge, Burton Road, Findern*

| Drawn by | Date | Proposal | Project |
|---|---|---|---|
| Will North | 23 Nov 18 | New Build | 1629WR 002 Rev _ |

# Windy Ridge, Burton Road