




Proposed Site Layout
Scale 1:100

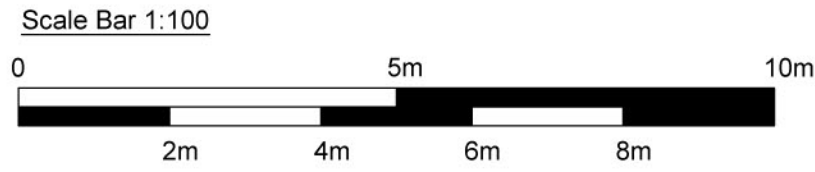

STATUS		Planning Application	
CLIENT		AH Group Ltd	
PROJECT		Proposed Development to The Castle Hotel, Hatton	
TITLE		Proposed Site Layout	
SCALE		1:100 @ A1	
DRAWING NUMBER		18018-P-101	
		REV A	