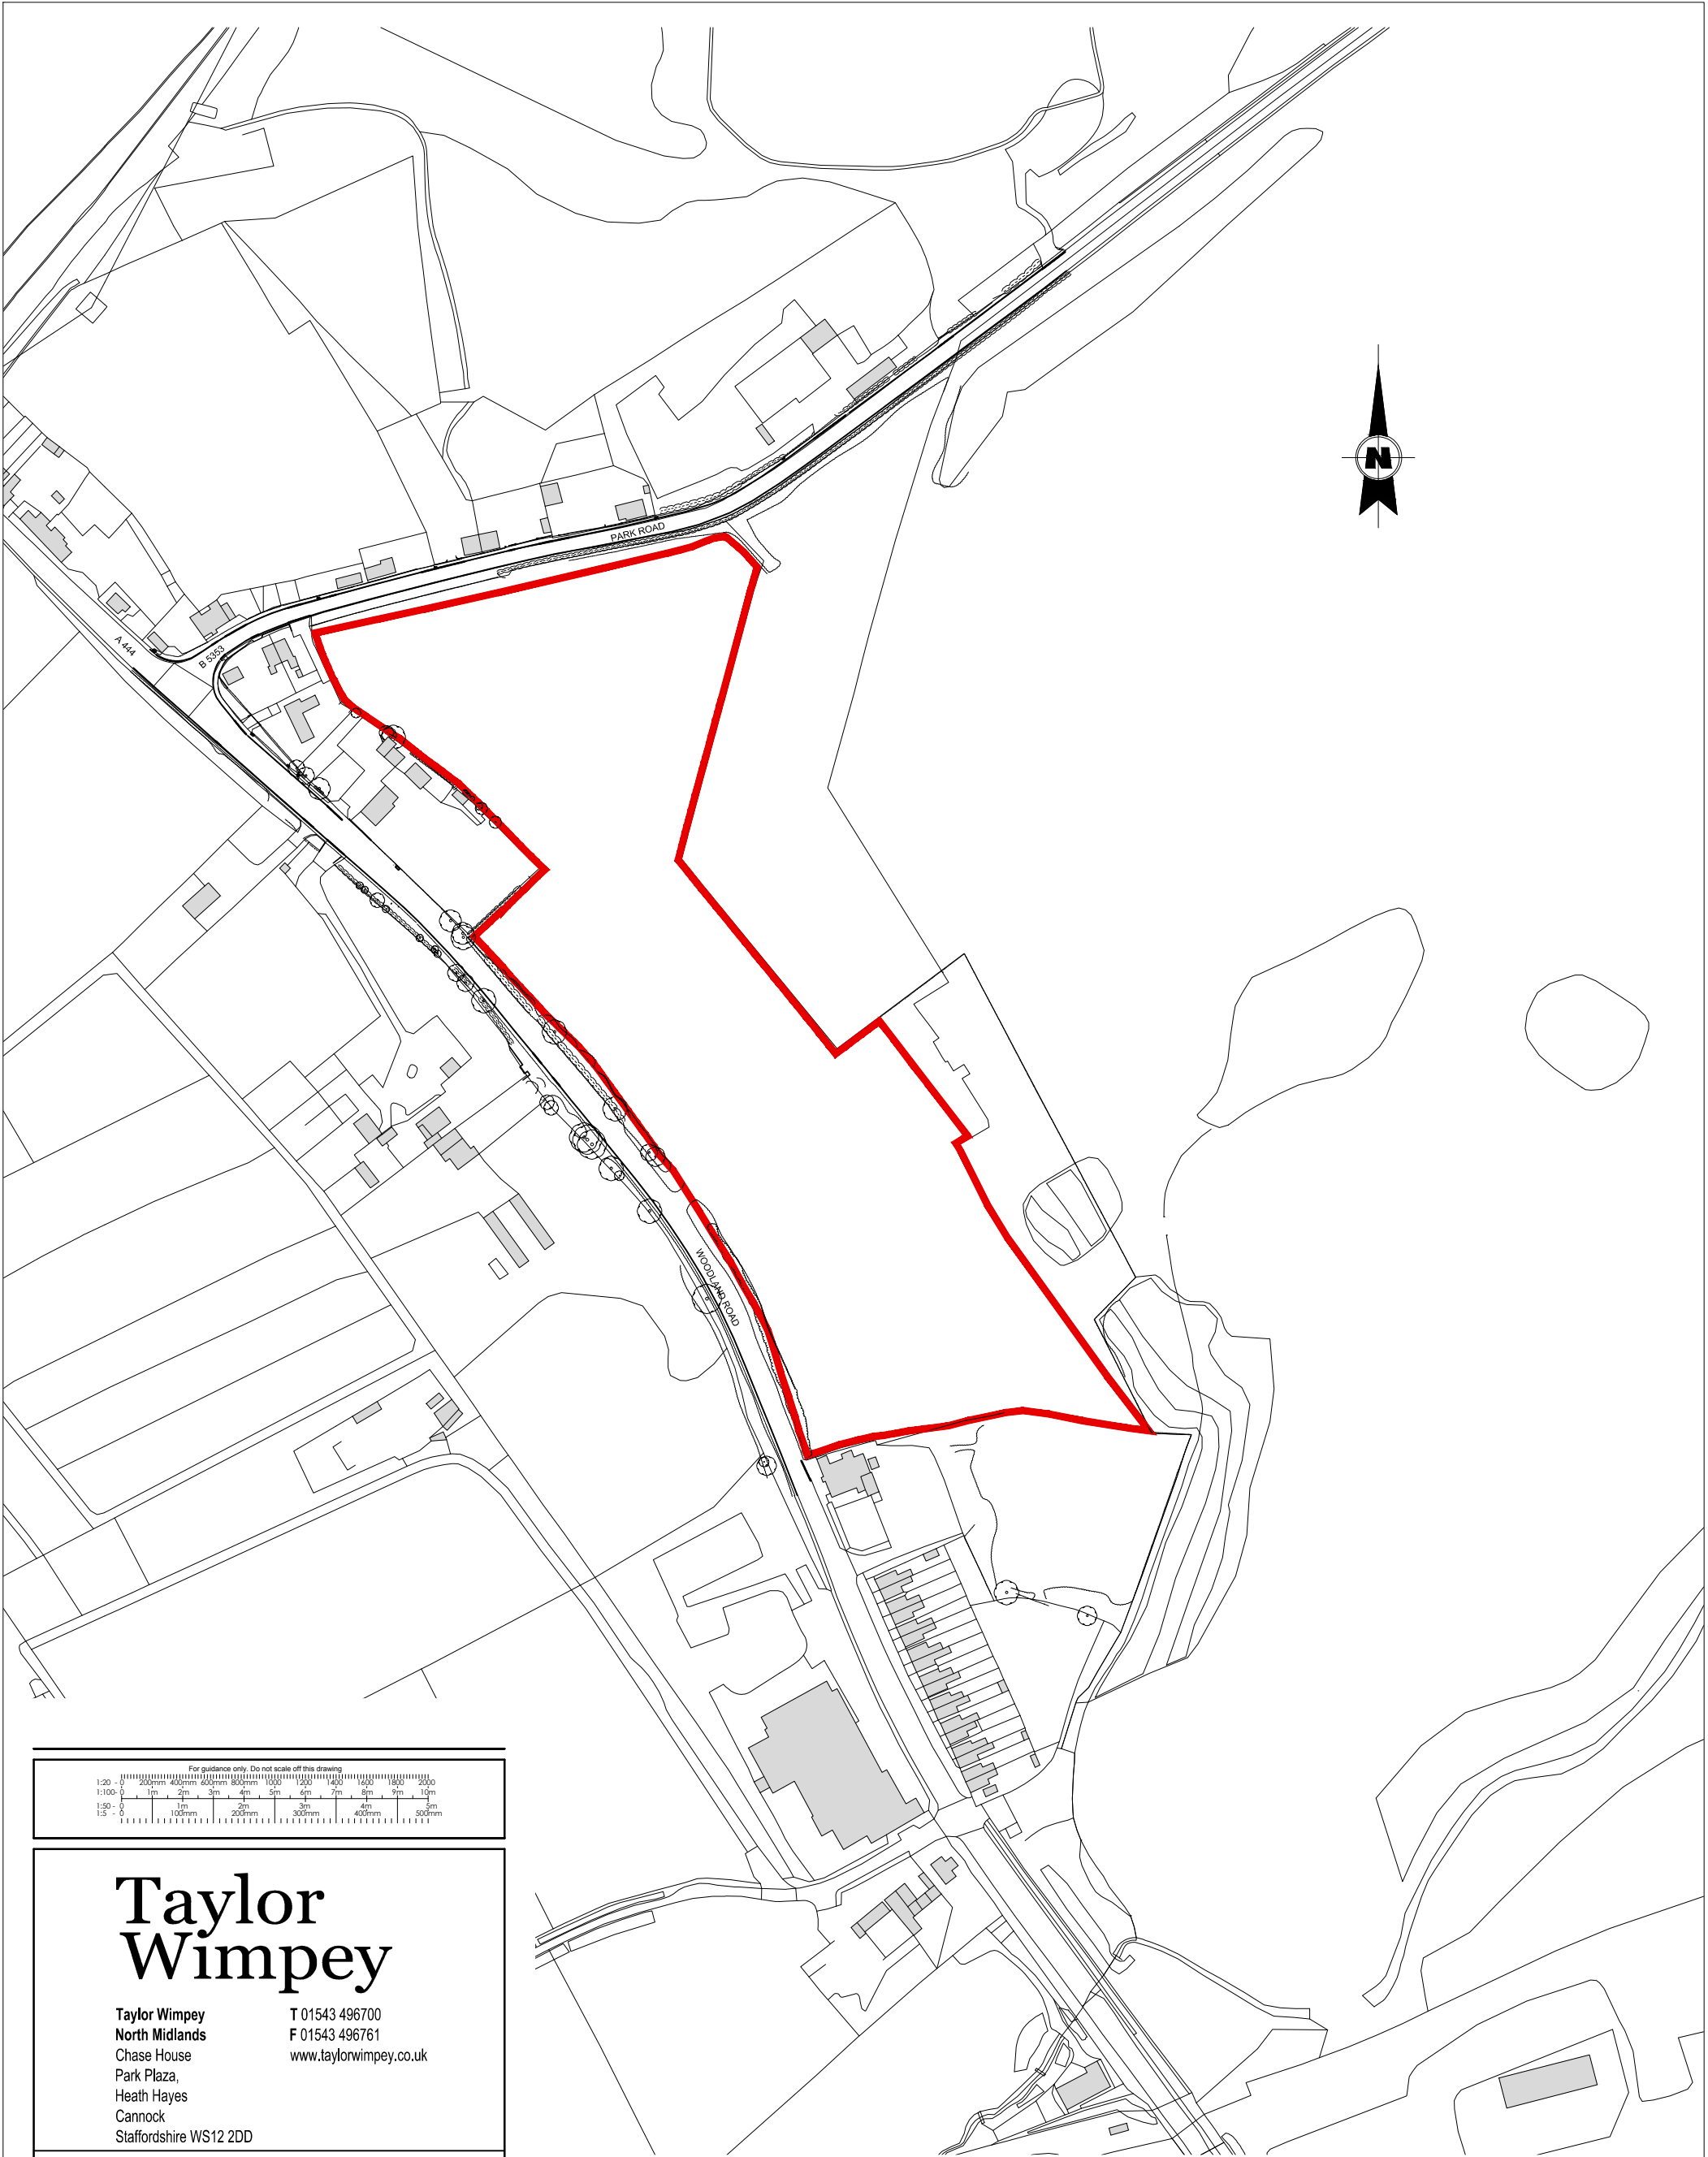


Taylor Wimpey

Taylor Wimpey
North Midlands
Chase House
Park Plaza,
Heath Hayes
Cannock
Staffordshire WS12 2DD

T 01543 496700
F 01543 496761
www.taylorwimpey.co.uk

Project: **residential development at cadley park, swadlincote**

Drawing: **location plan** Scale: **1:2500 @ A3**

Drawn: rdw	Project no. 2966	Drawing no. LP01	Rev. -
Date: mar' 18			

© This drawing and the building works depicted are the copyright of Taylor Wimpey North Midlands and may not be reproduced or amended except by written permission. No liability will be accepted for amendments made by other persons.

Revisions:

location plan