
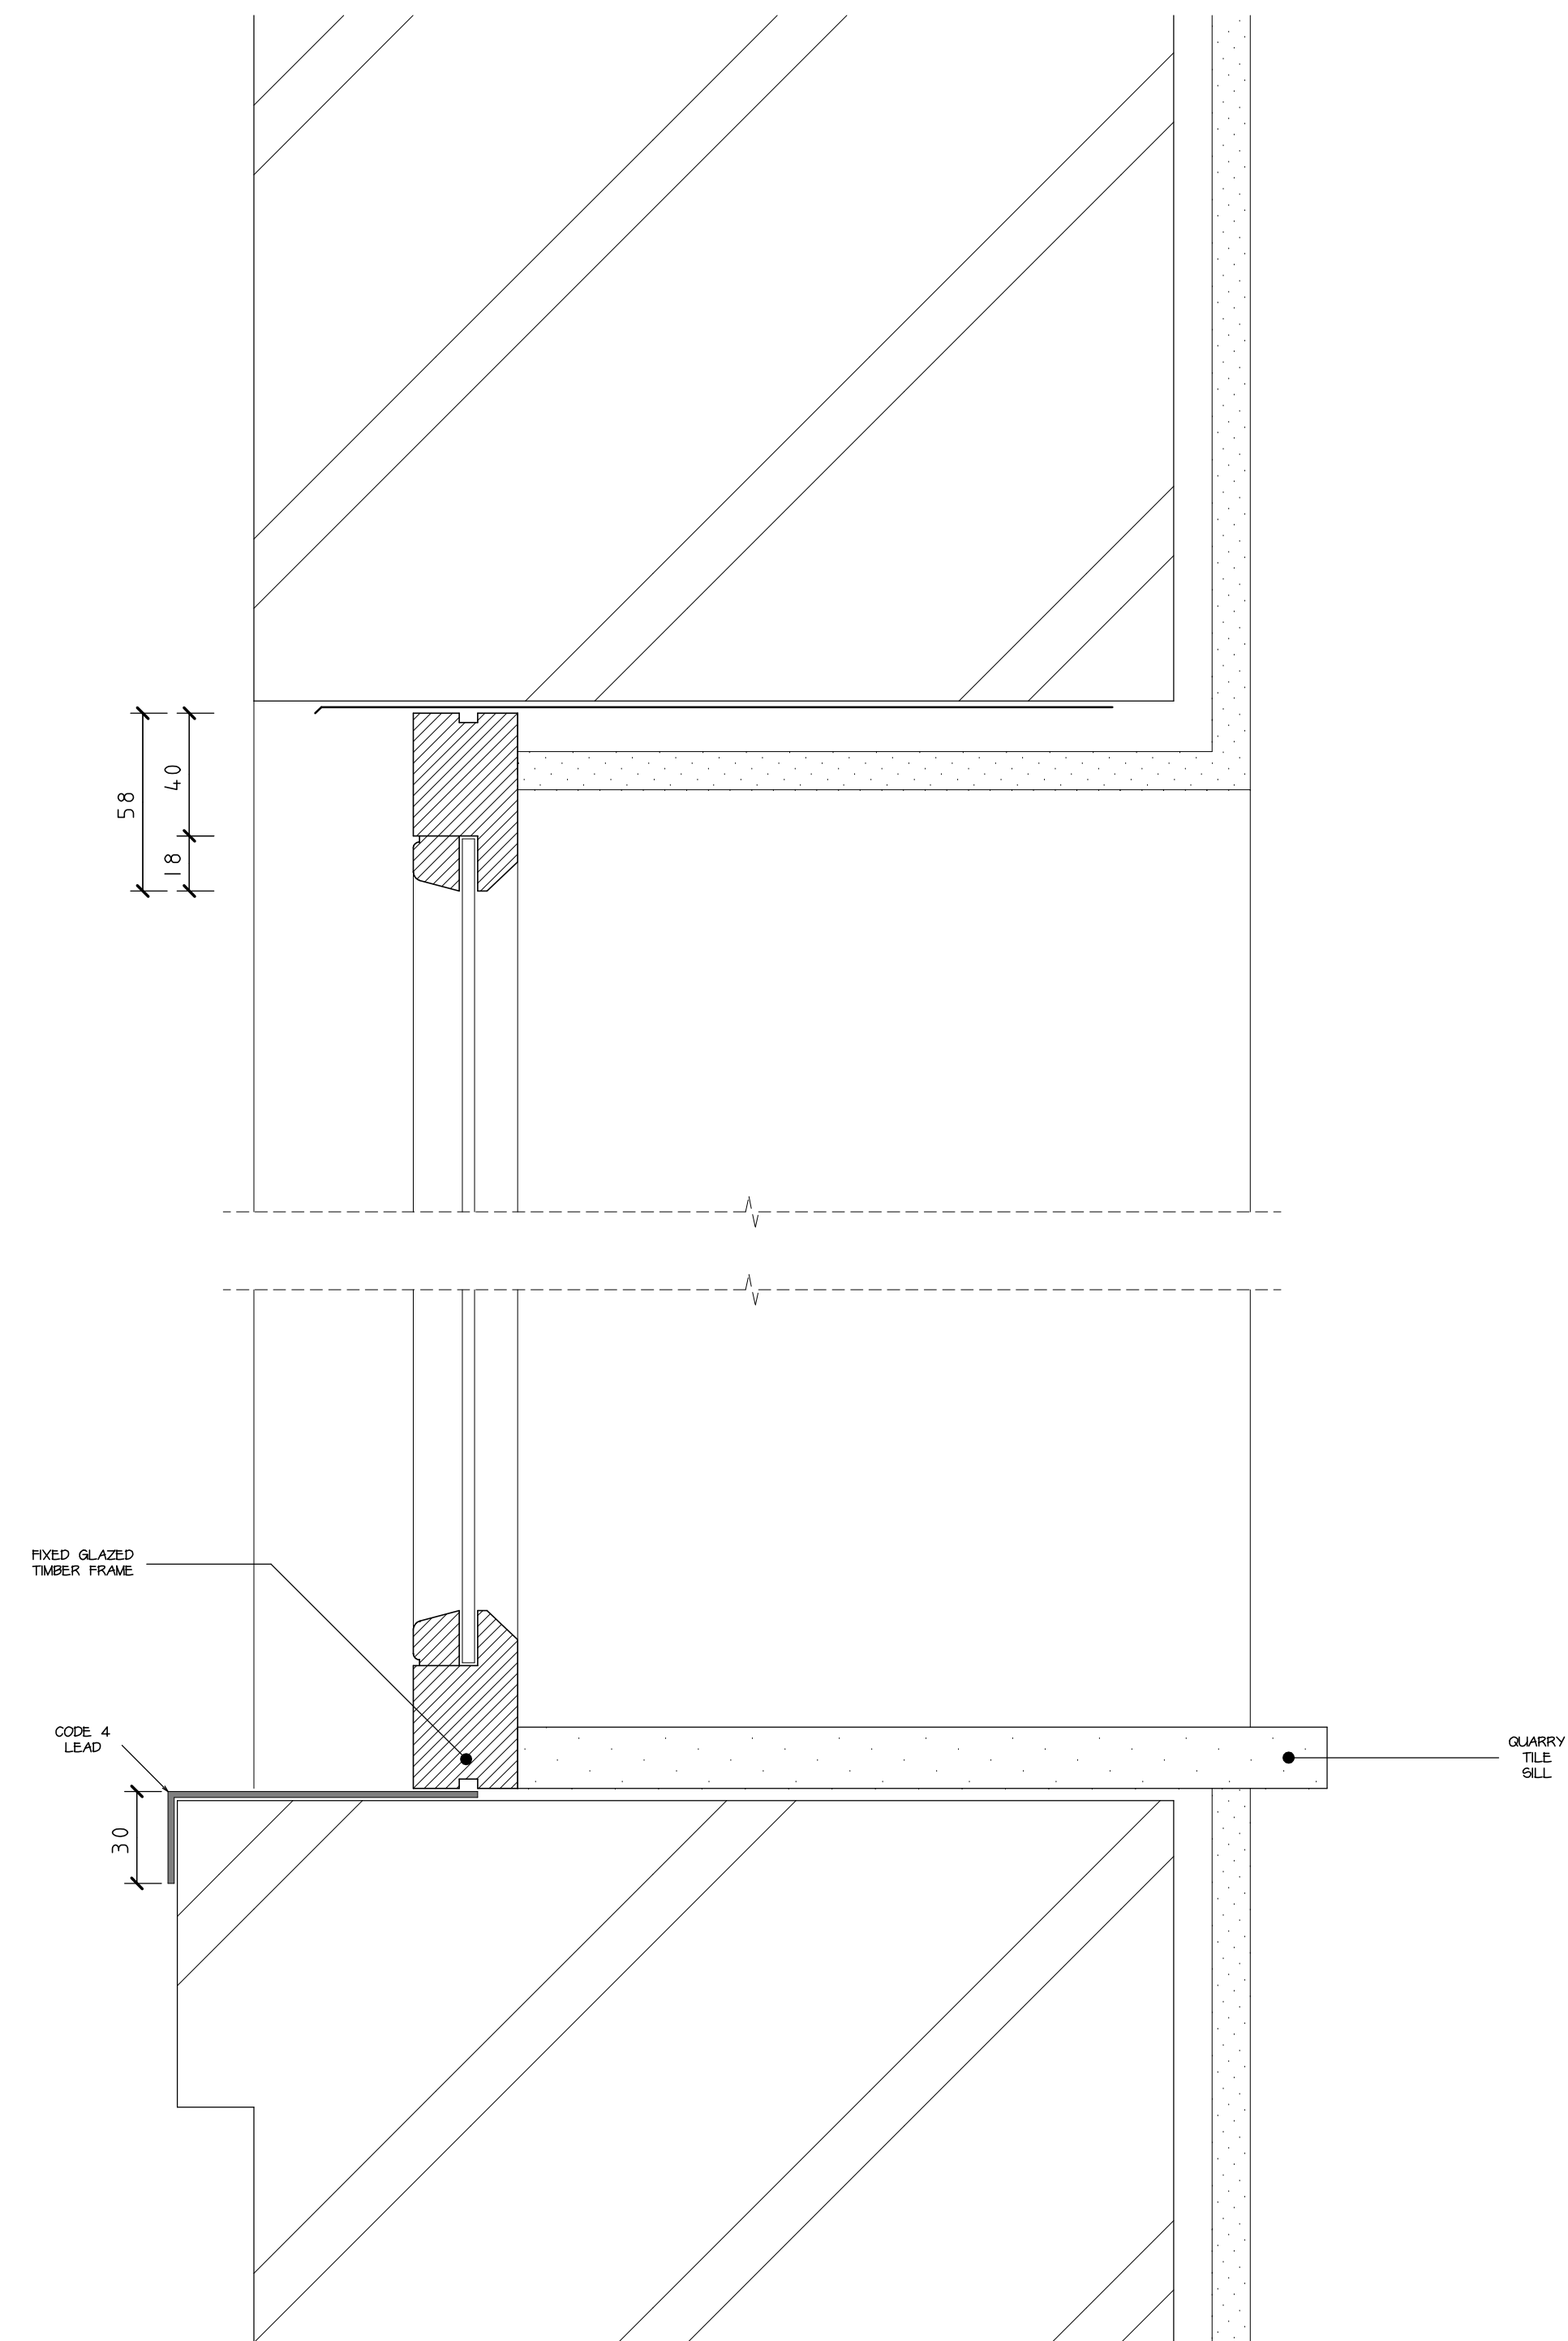




PAPER SIZE: A1

NOTES

All dimensions must be checked on site and only scaled from this drawing for planning purposes only

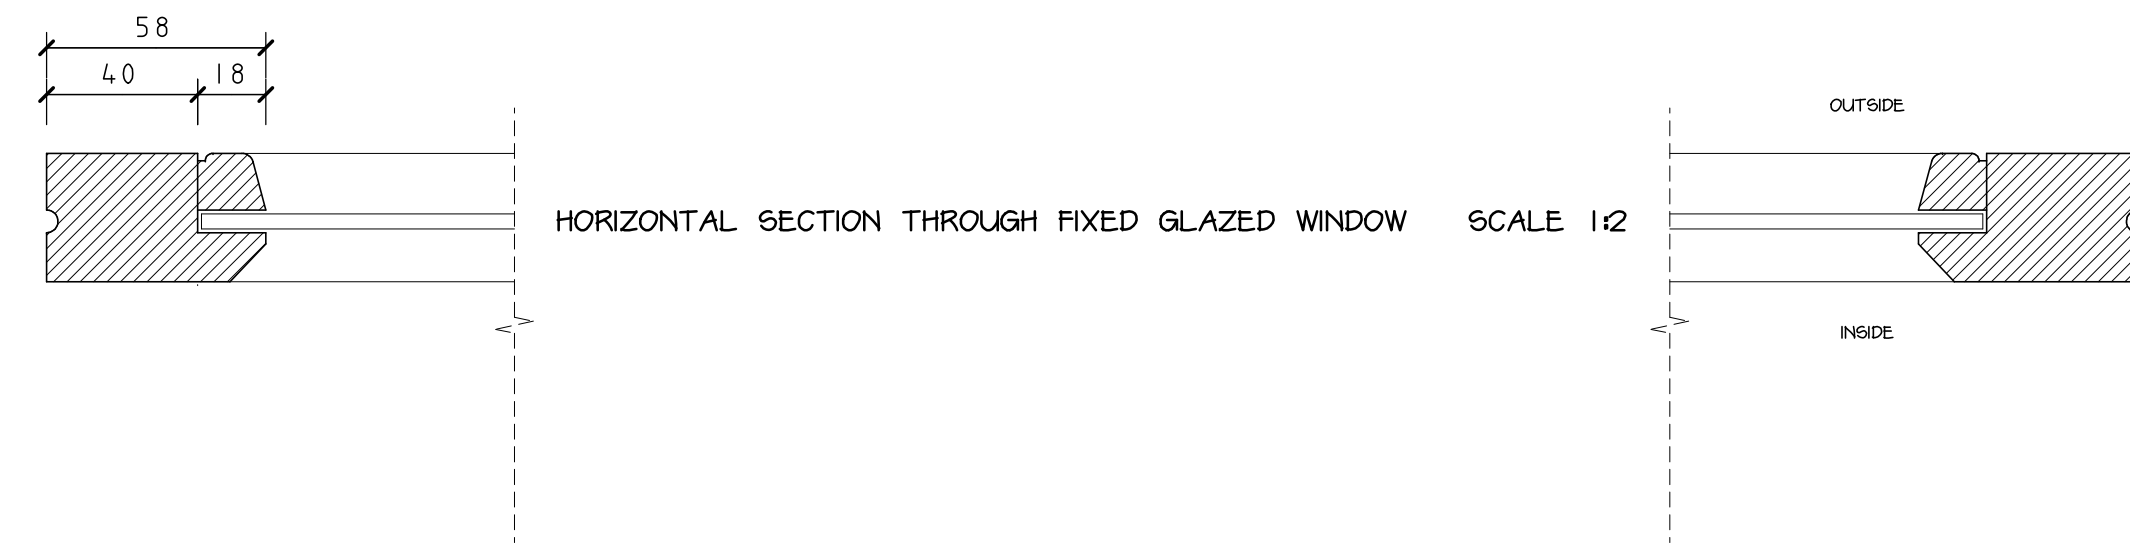

VERTICAL SECTION THROUGH FIXED GLAZED WINDOW SCALE 1:2

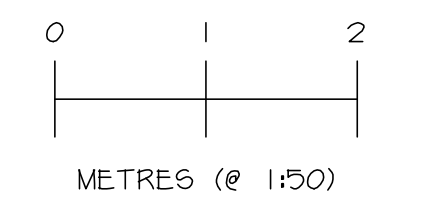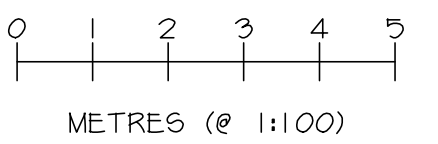

	Date	Revisions

© copyright

Client

MRS A
HOWARD

Location

BARNES FARM
WARDS LANE
STANTON BY BRIDGE
DERBYSHIRE
DE73 7HX

Proposal

THE CONVERSION OF BARN#S INTO
3 RESIDENTIAL UNITS & THE
ERECTION OF A GARAGE BLOCK
WITH STORAGE ABOVE

Drawing Title

PROPOSED FIXED
WINDOW DETAILS


Scale 1:2

Date APR 2019

Drawn by MRP

Drg No. J2416-02

Revision

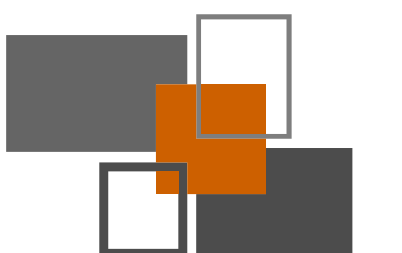

MAKING PLANS
architecture

Ivy Lodge, Twyford Road, Willington, Derby. DE65 6DE
T/F 01283 703160 **E** info@makingplans-architecture.co.uk
W www.makingplans-architecture.co.uk