

All dimensions must be checked on site and only scaled from this drawing for planning purposes only

	Date	Revisions

© copyright

Client	MRS A HOWARD
--------	--------------

Location	BARNs FARM WARDS LANE STANTON BY BRIDGE DERBYSHIRE DE73 7HX
----------	---

Proposal	THE CONVERSION OF BARNs INTO 3 RESIDENTIAL UNITS & THE ERECTION OF A GARAGE BLOCK WITH STORAGE ABOVE
----------	---

Drawing Title	PROPOSED FLUSH CASEMENT WINDOW DETAILS
---------------	---

Scale	1:2
-------	-----


Date	APR 2019	Drawn by	MRP
------	----------	----------	-----

Drg No.	J2416-01	Revision	
---------	----------	----------	--




MAKING PLANS
architecture

Ivy Lodge, Twyford Road, Willington, Derby, DE65 6DE
T/F 01283 703160 E info@makingplans-architecture.co.uk
W www.makingplans-architecture.co.uk

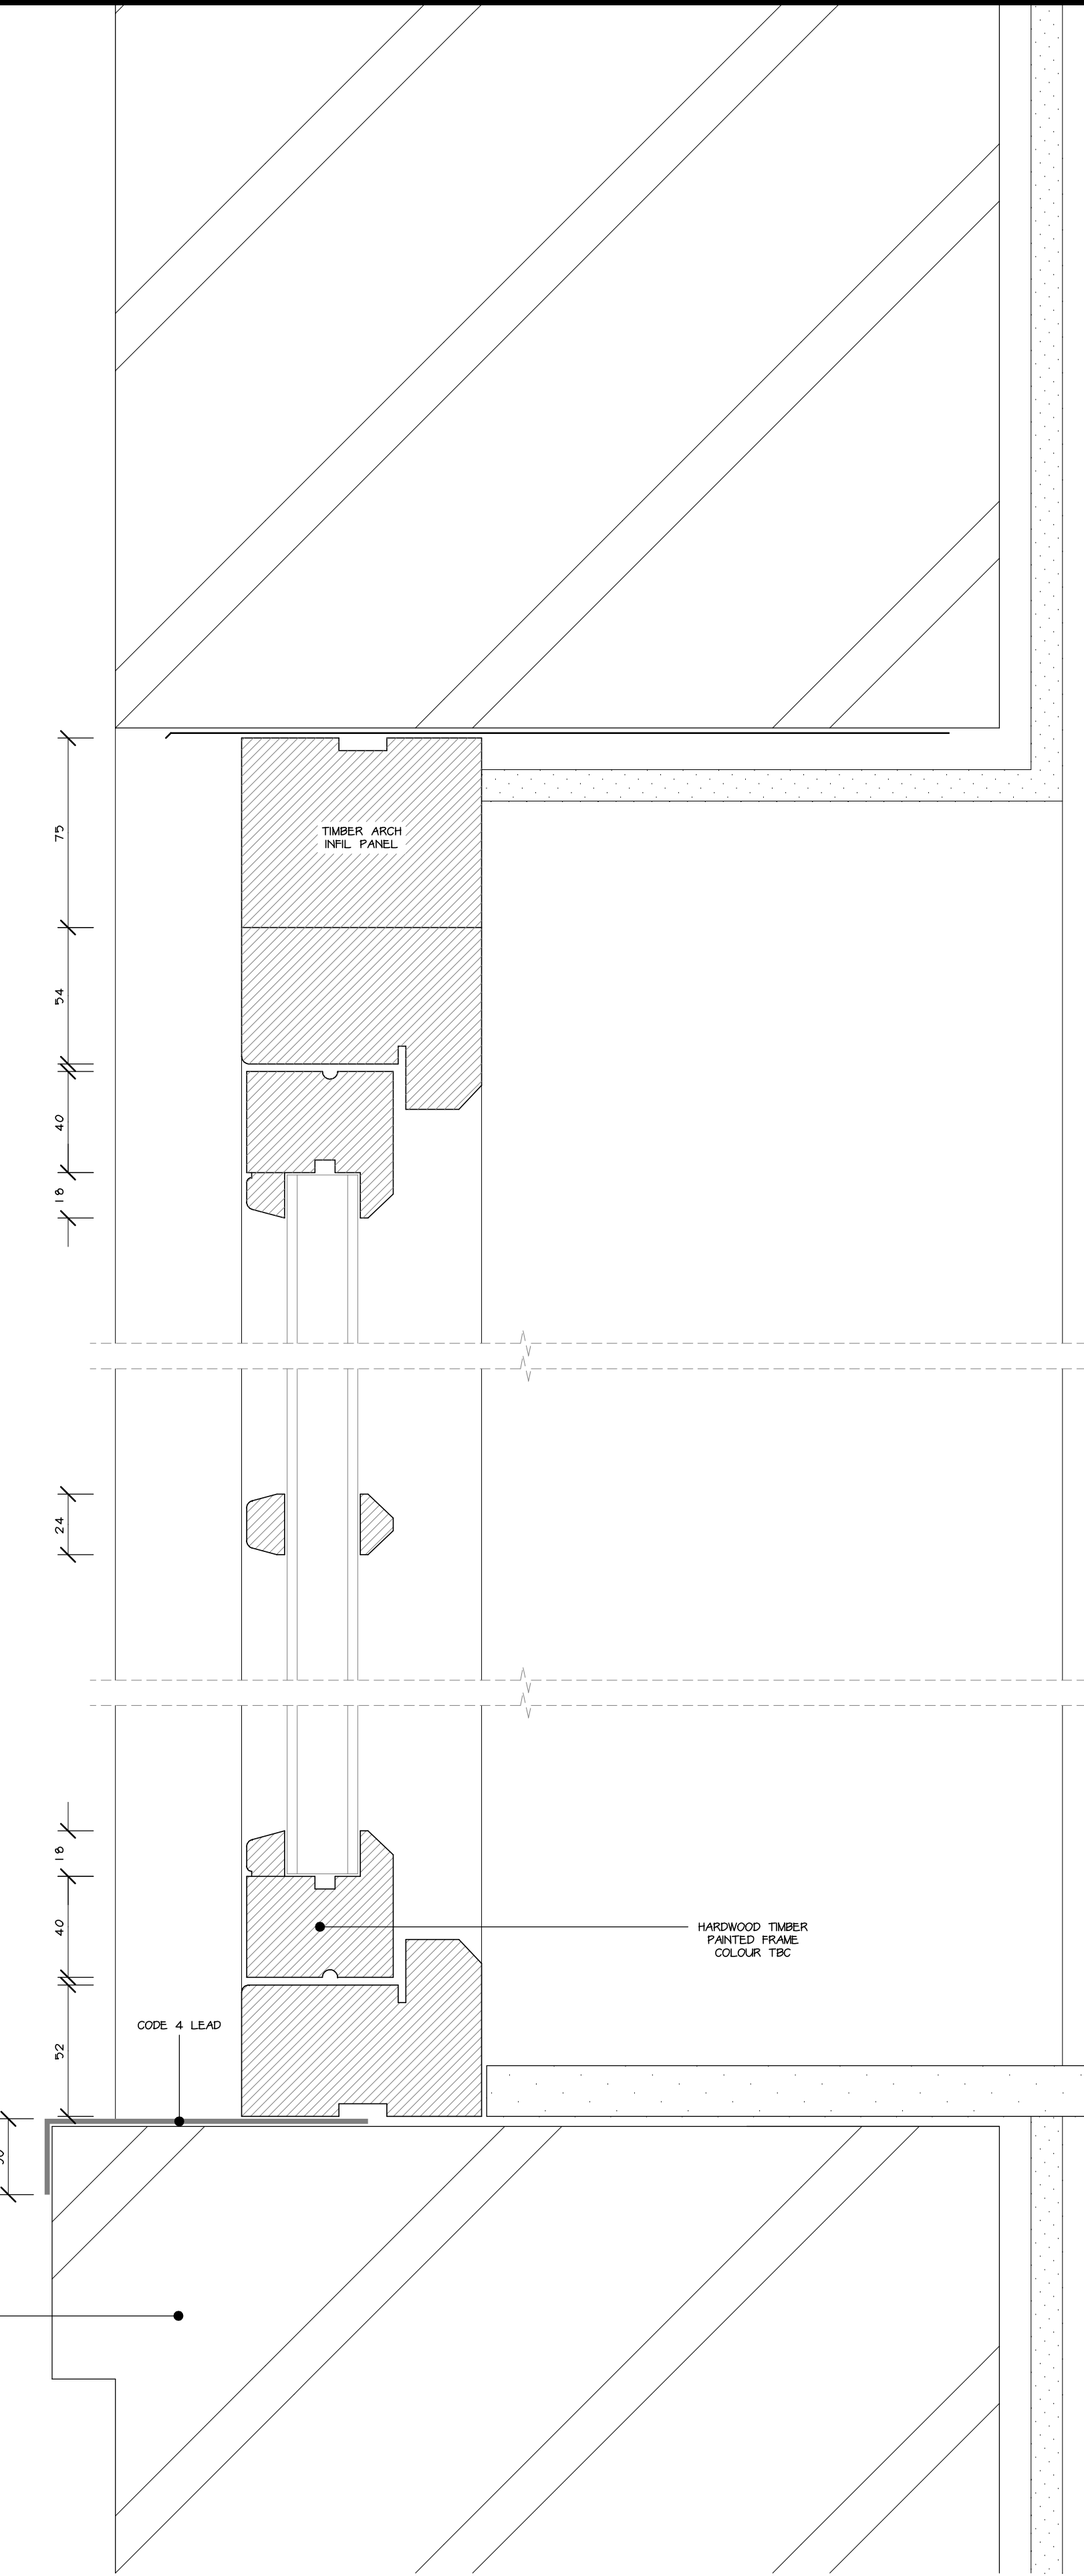

VERTICAL SECTION THROUGH FLUSH CASEMENT WINDOW SCALE 1:2

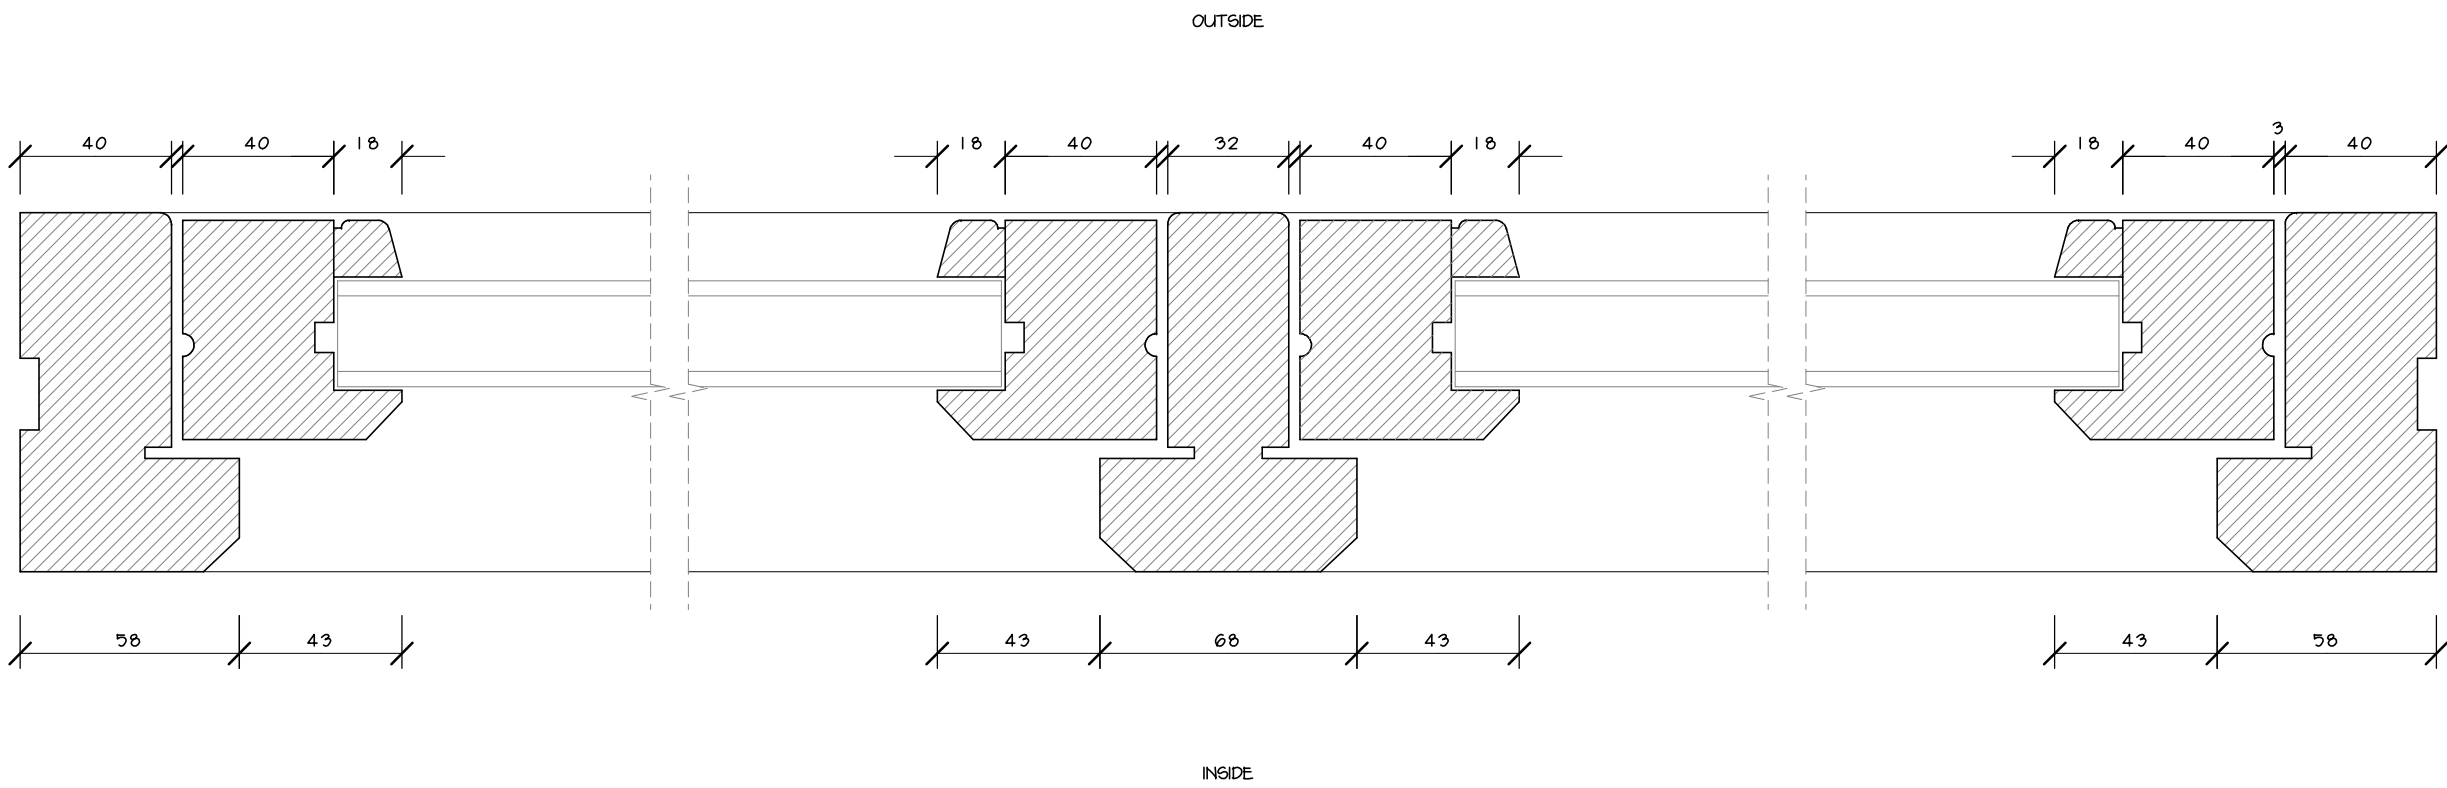

HORIZONTAL SECTION THROUGH FLUSH CASEMENT WINDOW SCALE 1:2