



Miss Sarah-Jayne Rheeston 102 Woodville Road Overseal DE12 6LX	Single Storey Rear Kitchen Extension	BLOCK PLAN & LOCATION MAP	1 : 1250	2019 - 01 - 01
			1 : 500	

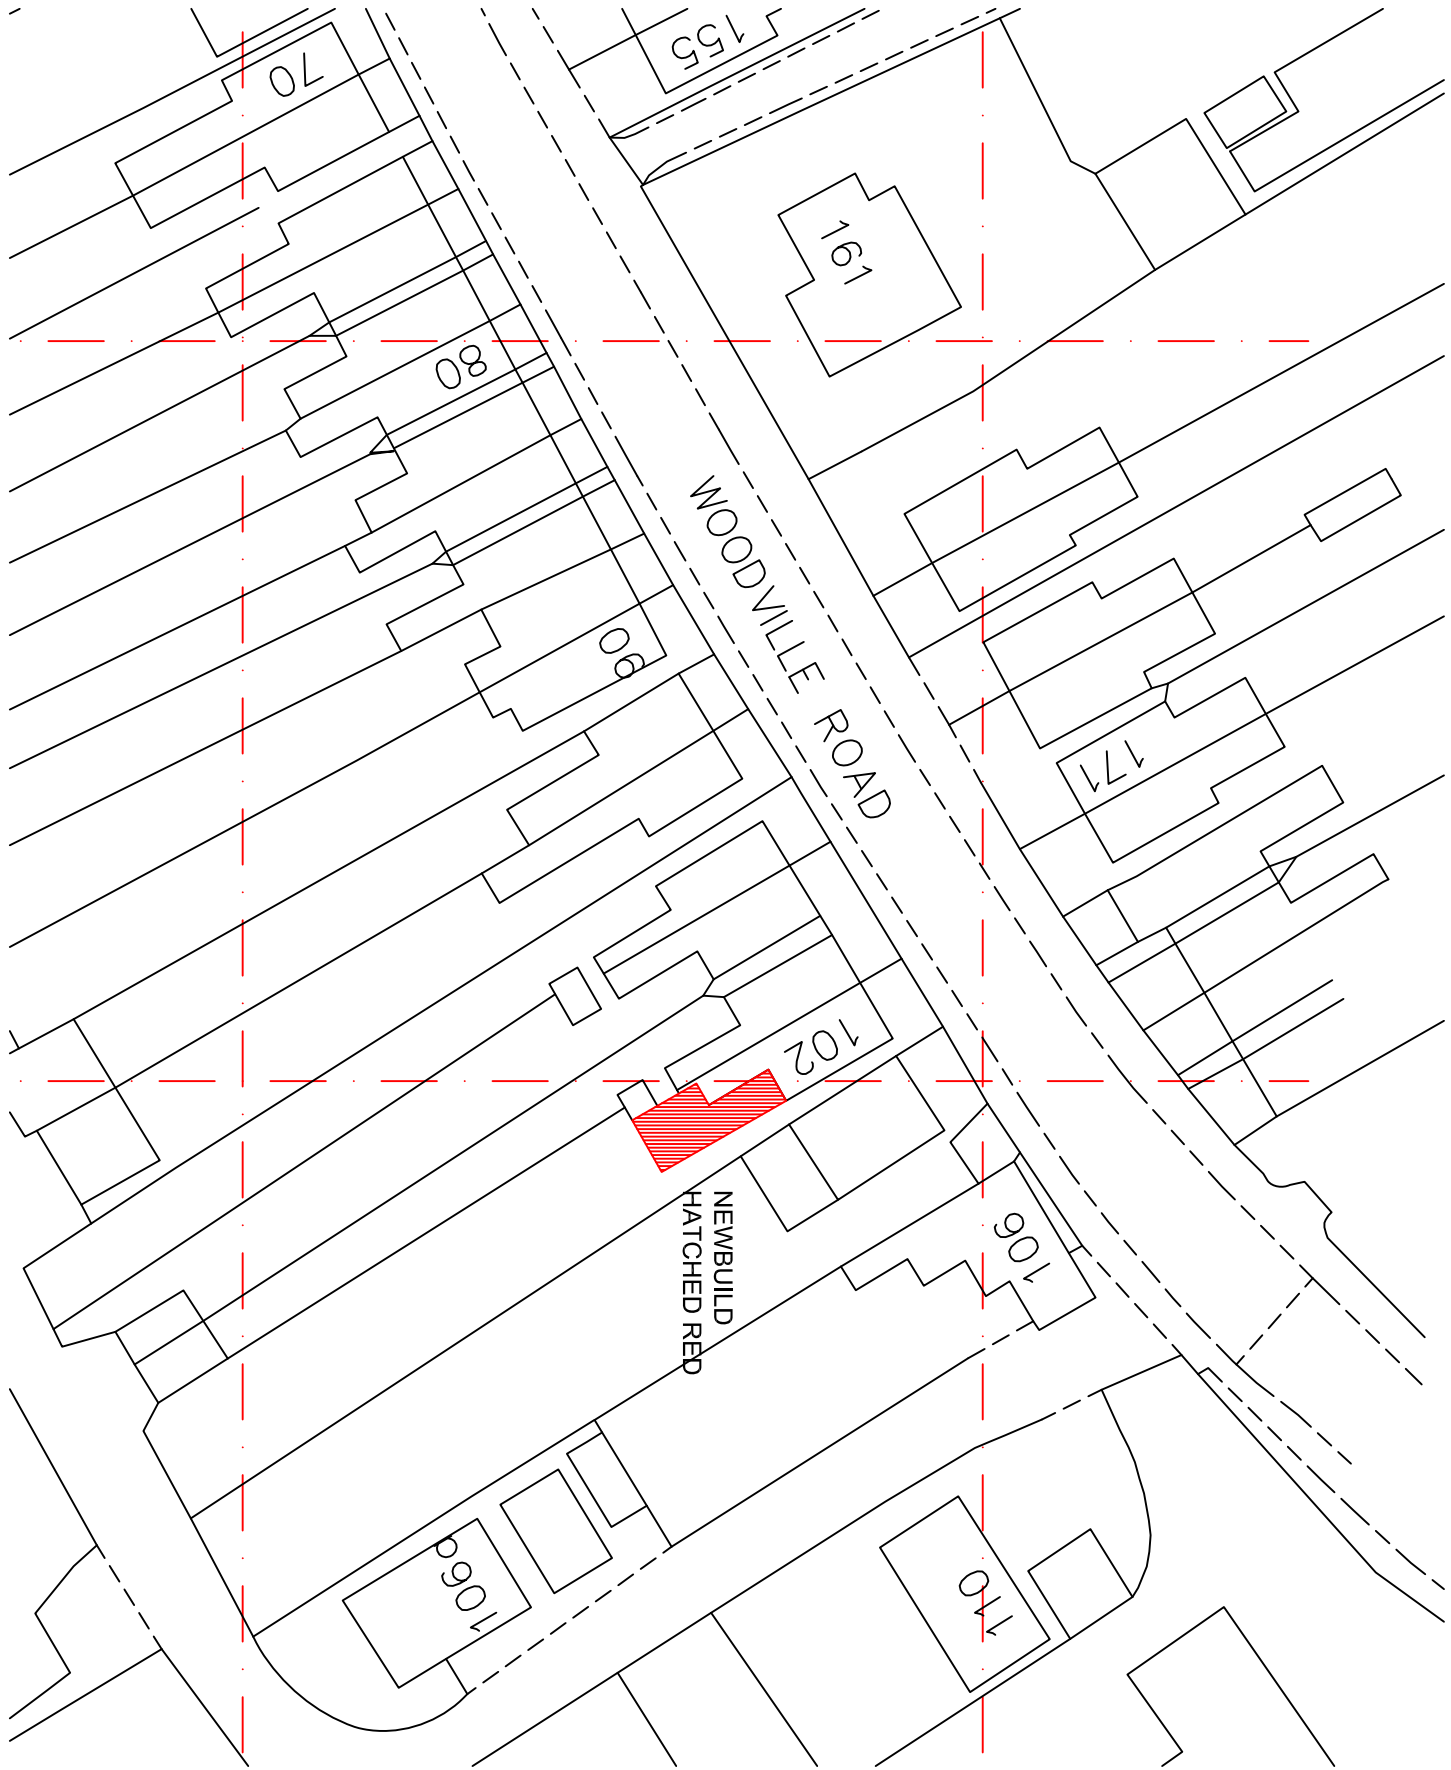

BLOCK PLAN
scale 1:500



LOCATION MAP
scale 1:1250

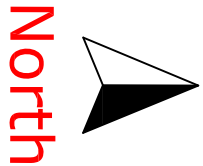

North