




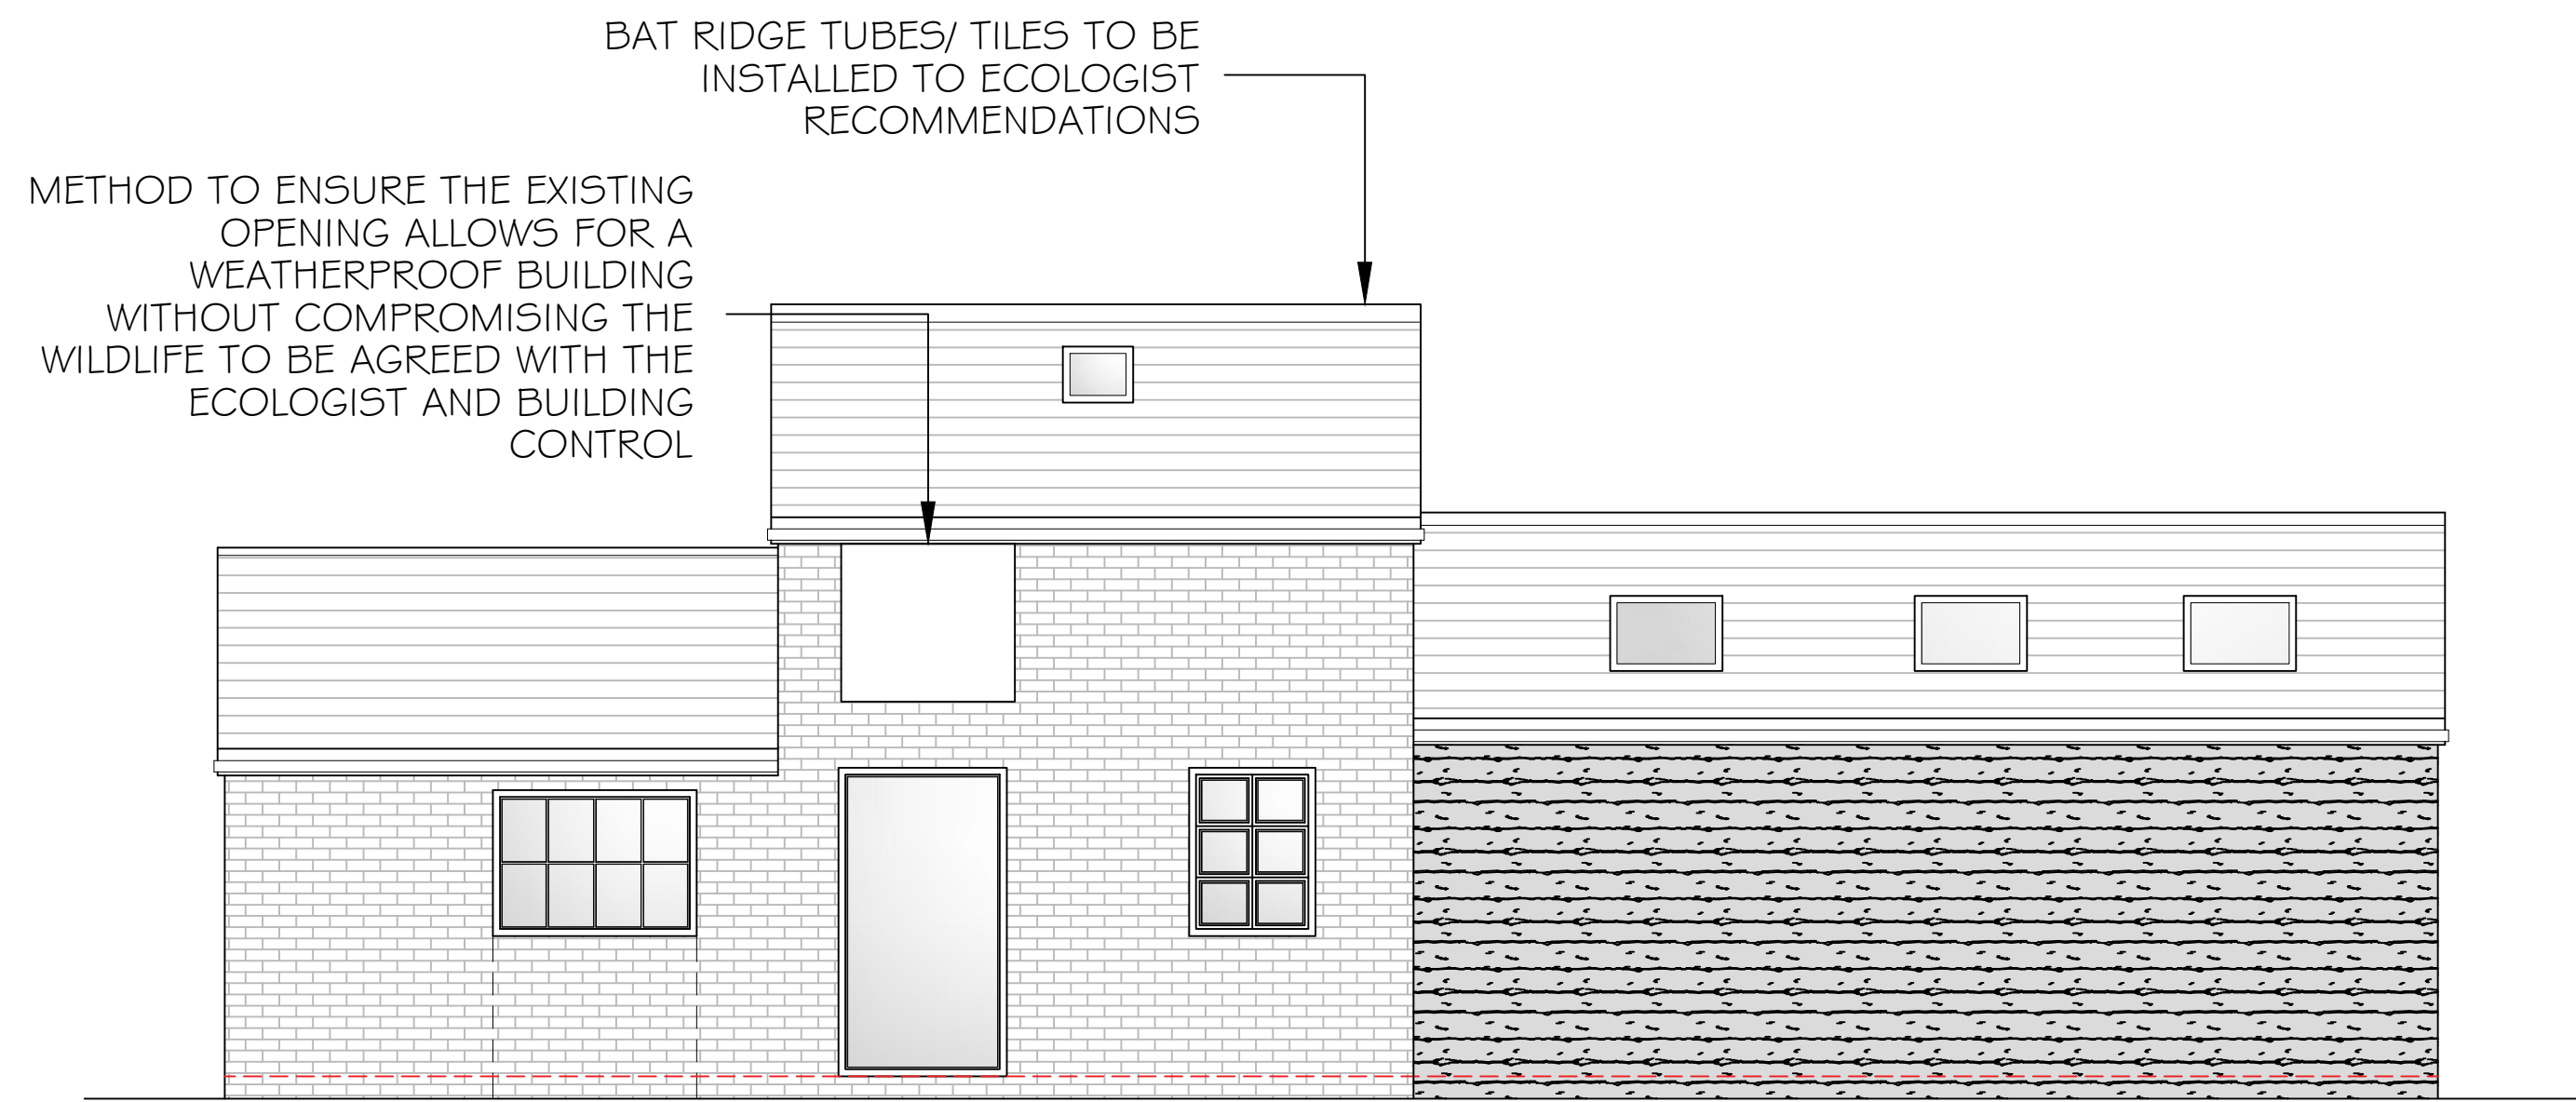

SIDE B ELEVATION

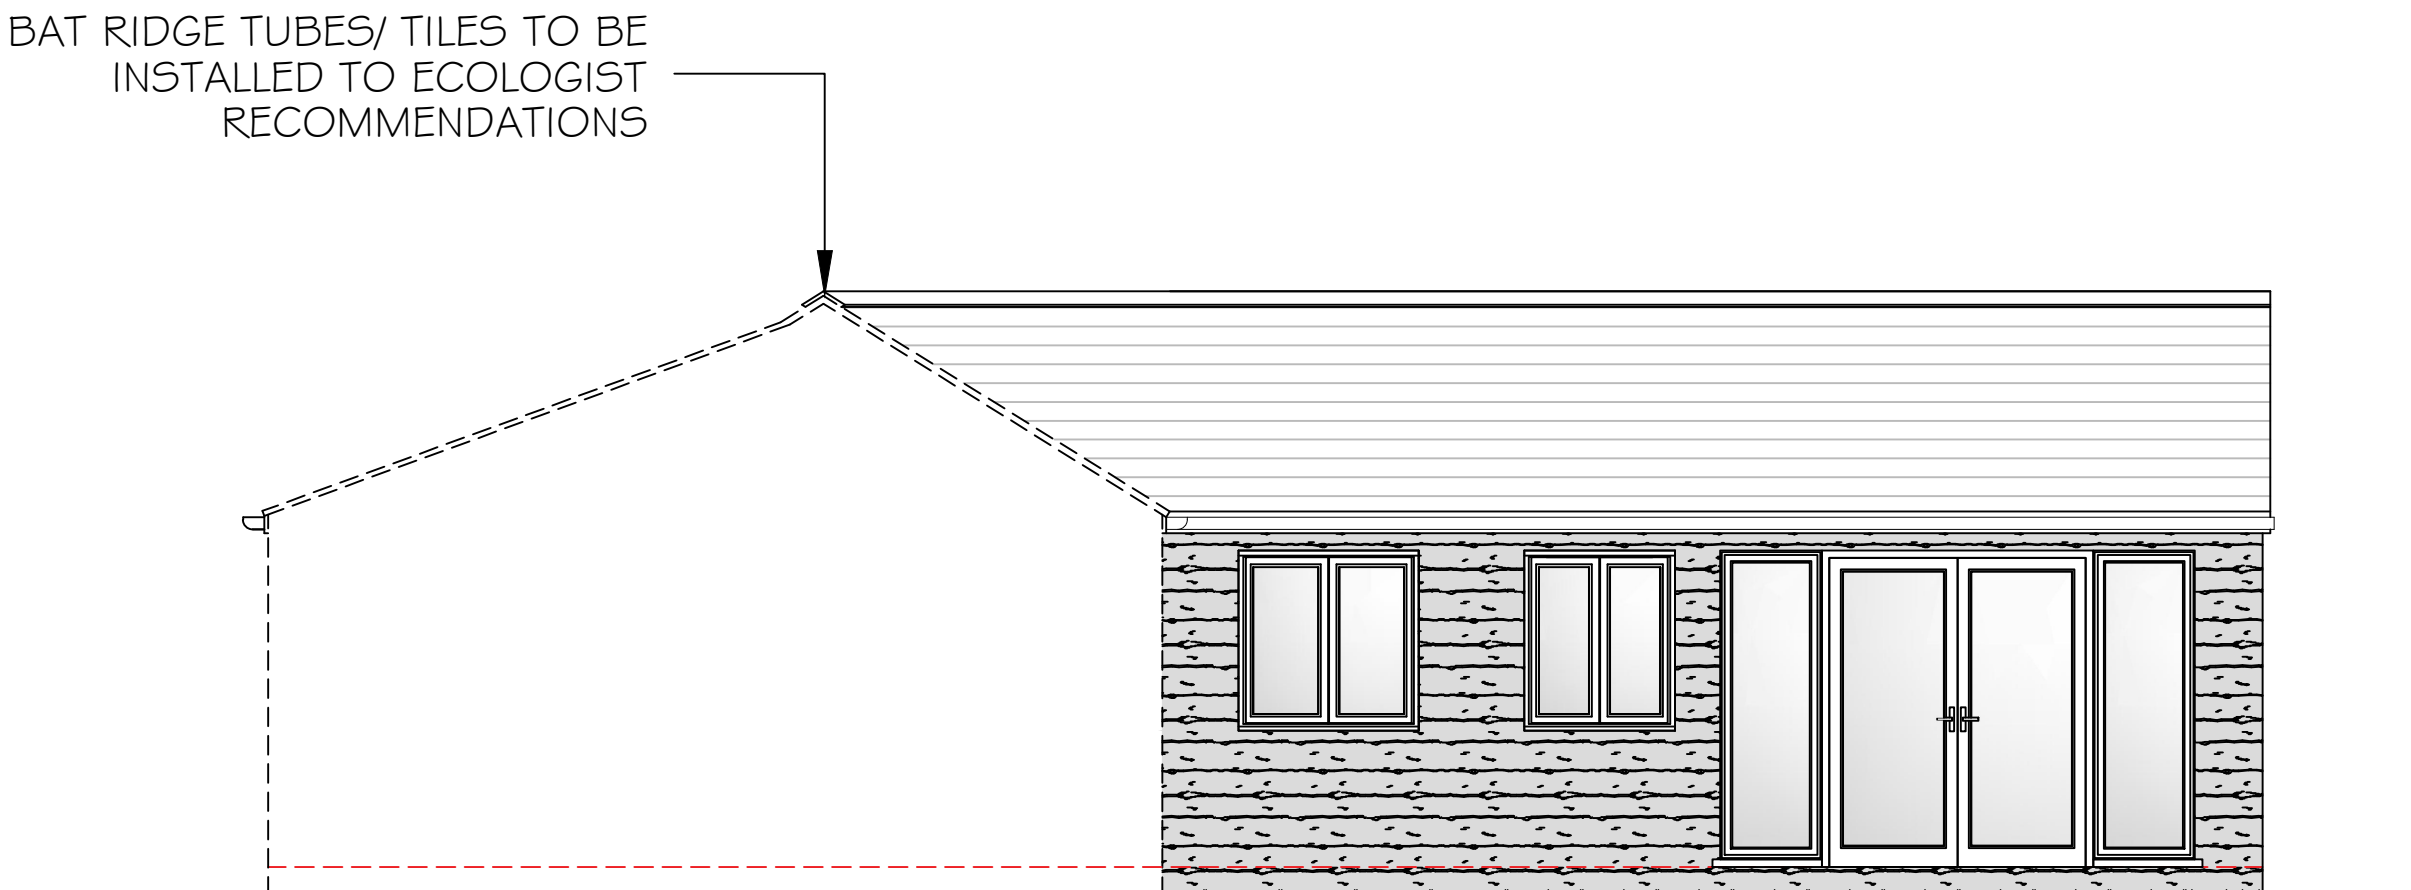

SIDE B1 ELEVATION

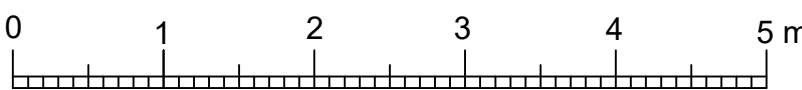

GENERAL NOTES

Whilst every care has been taken to ensure accuracy, no responsibility will be accepted for any errors contained in this drawing and it should not be relied upon for ordering of any materials.


All details and dimensions must be checked on-site before any building work or material ordering.

This drawing is copyright the property of the Client. All dimensions to be checked on site before proceeding.

Contractor to check and adjust dimensions of new work to suit existing conditions.

Do not assume existing structure or details are plumb, square or level.

Contractor must notify the Agent of any discrepancies before proceeding.

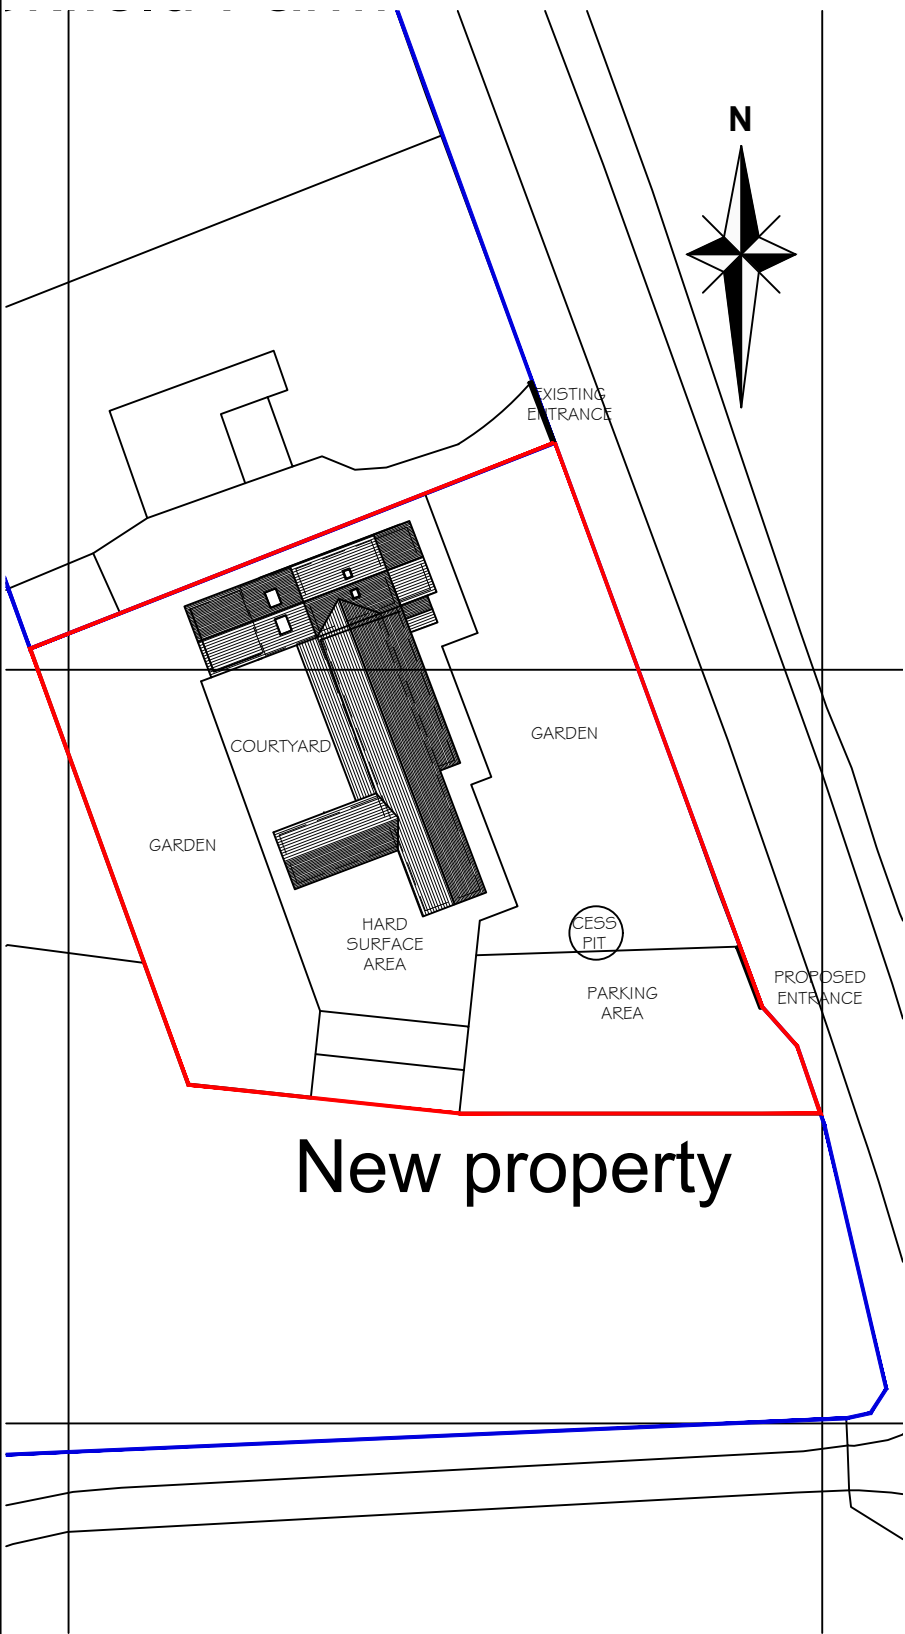

Block Plan
Scale 1:500

A	ZS			21/08/19	Amended to clients comments
Rev	By	Chk	App	Date	Description

EDS
EXTENSION DRAWING SERVICES



EDS
200 Mansfield Road,
Chester Green,
Derby, DE1 3PB
Tel + 01332 969189
Email info@edsderby.co.uk
Web www.edsderby.co.uk

Project

Dave Evans
Brookfield Farm, Schoolpiece Lane
Church Broughton, Derbyshire
DE65 5DH

Drawing

Proposed General Arrangement
Sheet 6

Drawn by	HN	Date:
Designed by	SF	Date:
Checked by		Date:
Approved by		Date:

Drawing No.	Revision
EDS_0673_12	A

Drawing Scale: 1:50	Sheet size A1
---------------------	---------------

DO NOT SCALE FROM DRAWING