


BAT RIDGE TUBES/ TILES TO BE
INSTALLED TO ECOLOGIST
RECOMMENDATIONS

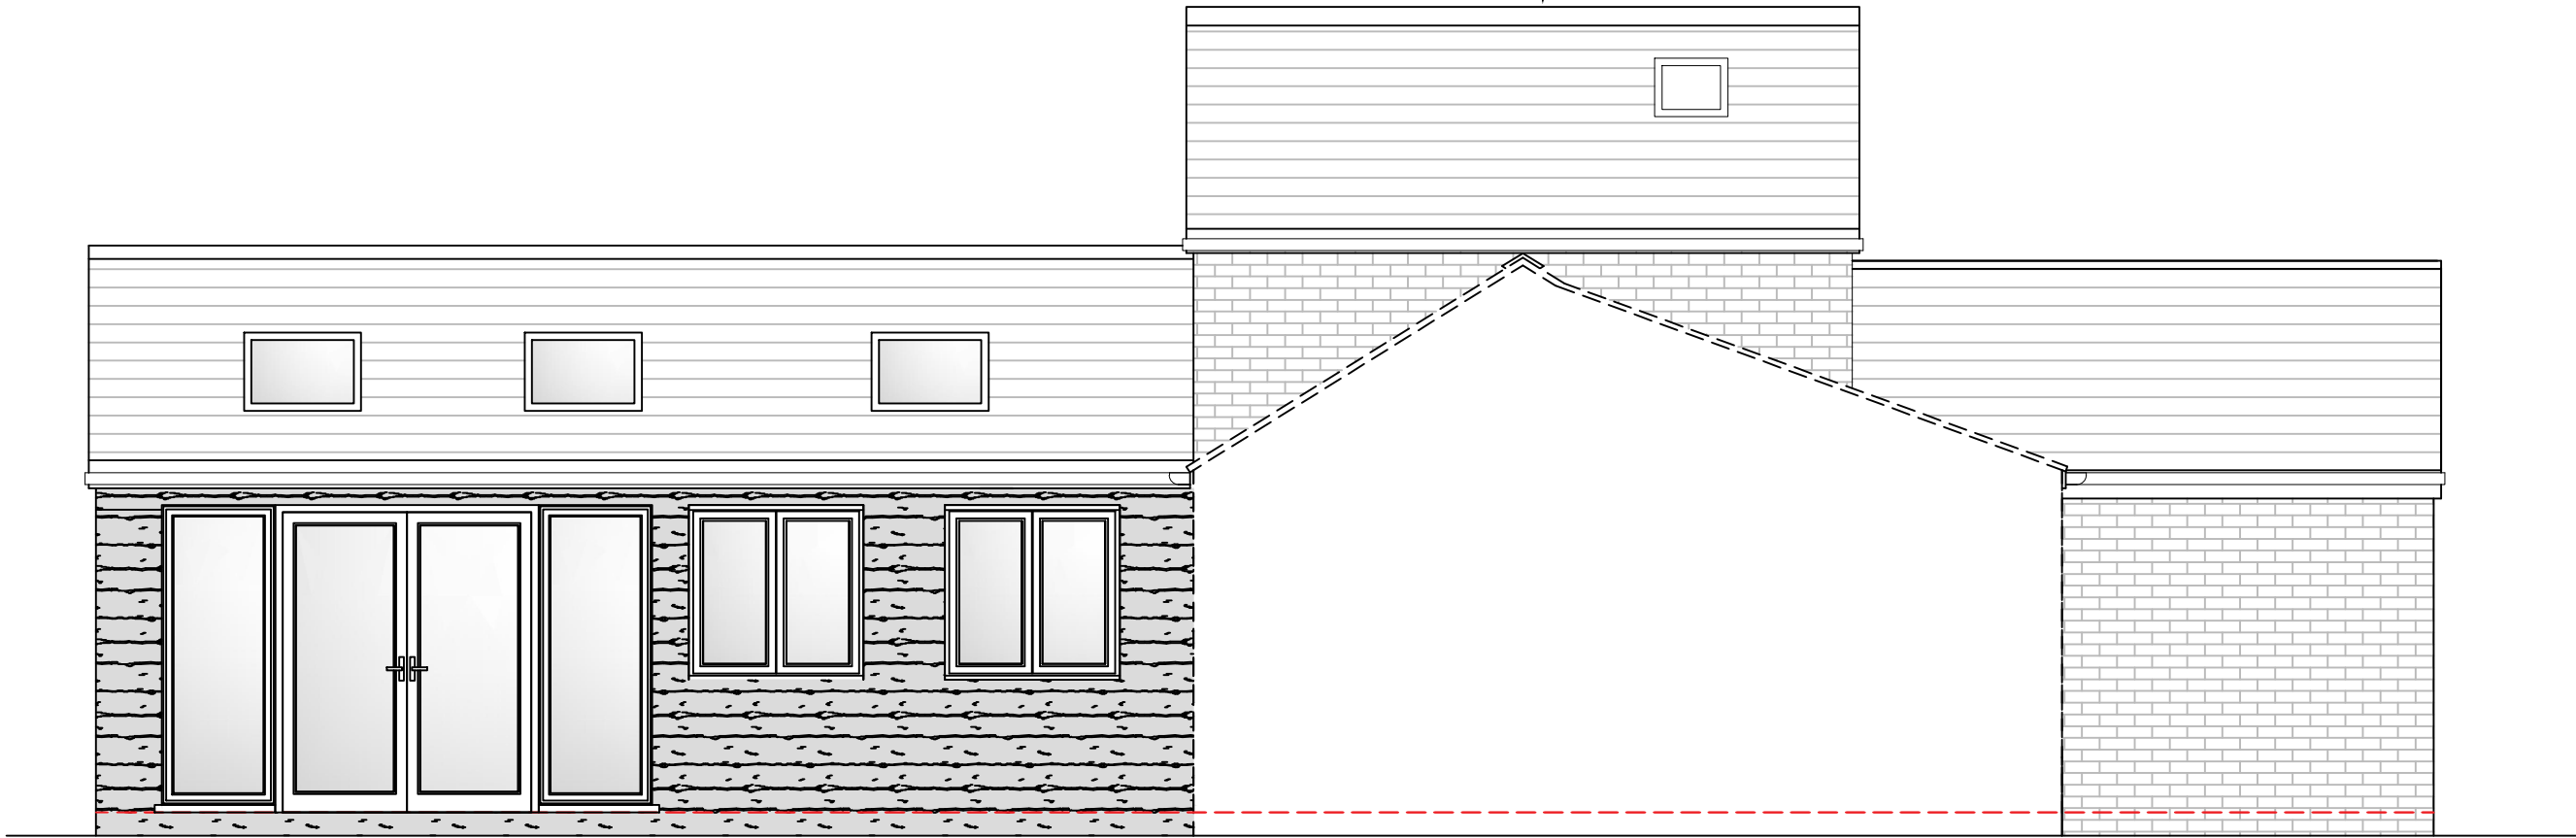


SIDE A ELEVATION

BAT RIDGE TUBES/ TILES TO BE
INSTALLED TO ECOLOGIST
RECOMMENDATIONS



SIDE A I ELEVATION

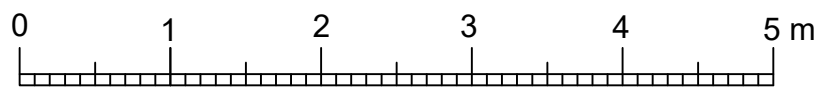

GENERAL NOTES
Whilst every care has been taken to ensure accuracy, no responsibility will be accepted for any errors contained in this drawing and it should not be relied upon for ordering of any materials.
All details and dimensions must be checked on-site before any building work or material ordering.
This drawing is copyright the property of the Client. All dimensions to be checked on site before proceeding.
Contractor to check and adjust dimensions of new work to suit existing conditions.
Do not assume existing structure or details are plumb, square or level.
Contractor must notify the Agent of any discrepancies before proceeding.



Block Plan
Scale 1:500

Rev	By	Chk	App	Date	Description
EDS EXTENSION DRAWING SERVICES EDS 200 Mansfield Road, Chester Green, Derby, DE1 3PB Tel + 01332 969189 Email info@edsderby.co.uk Web www.edsderby.co.uk					
Project					
Dave Evans Brookfield Farm, Schoolpiece Lane Church Broughton, Derbyshire DE65 5DH					
Drawing					
Proposed General Arrangement Sheet 5					
Drawn by HN Date:					
Designed by SF Date:					
Checked by Date:					
Approved by Date:					
Drawing No. EDS_0673_11					Revision -
Drawing Scale: 1:50					Sheet size A1
DO NOT SCALE FROM DRAWING					