


Proposed Single Storey Extension  
to the rear of  
(Plot 2) No.68 Belmont Street  
Swadlincote  
Derbys  
DE11 8JU

For Mr. & Mrs. R. Harrison

Scale: 1 – 50 and 1 – 100  
Plan No.22/07/19/4958  
Paper Size A3

AMENDED 27.8.19

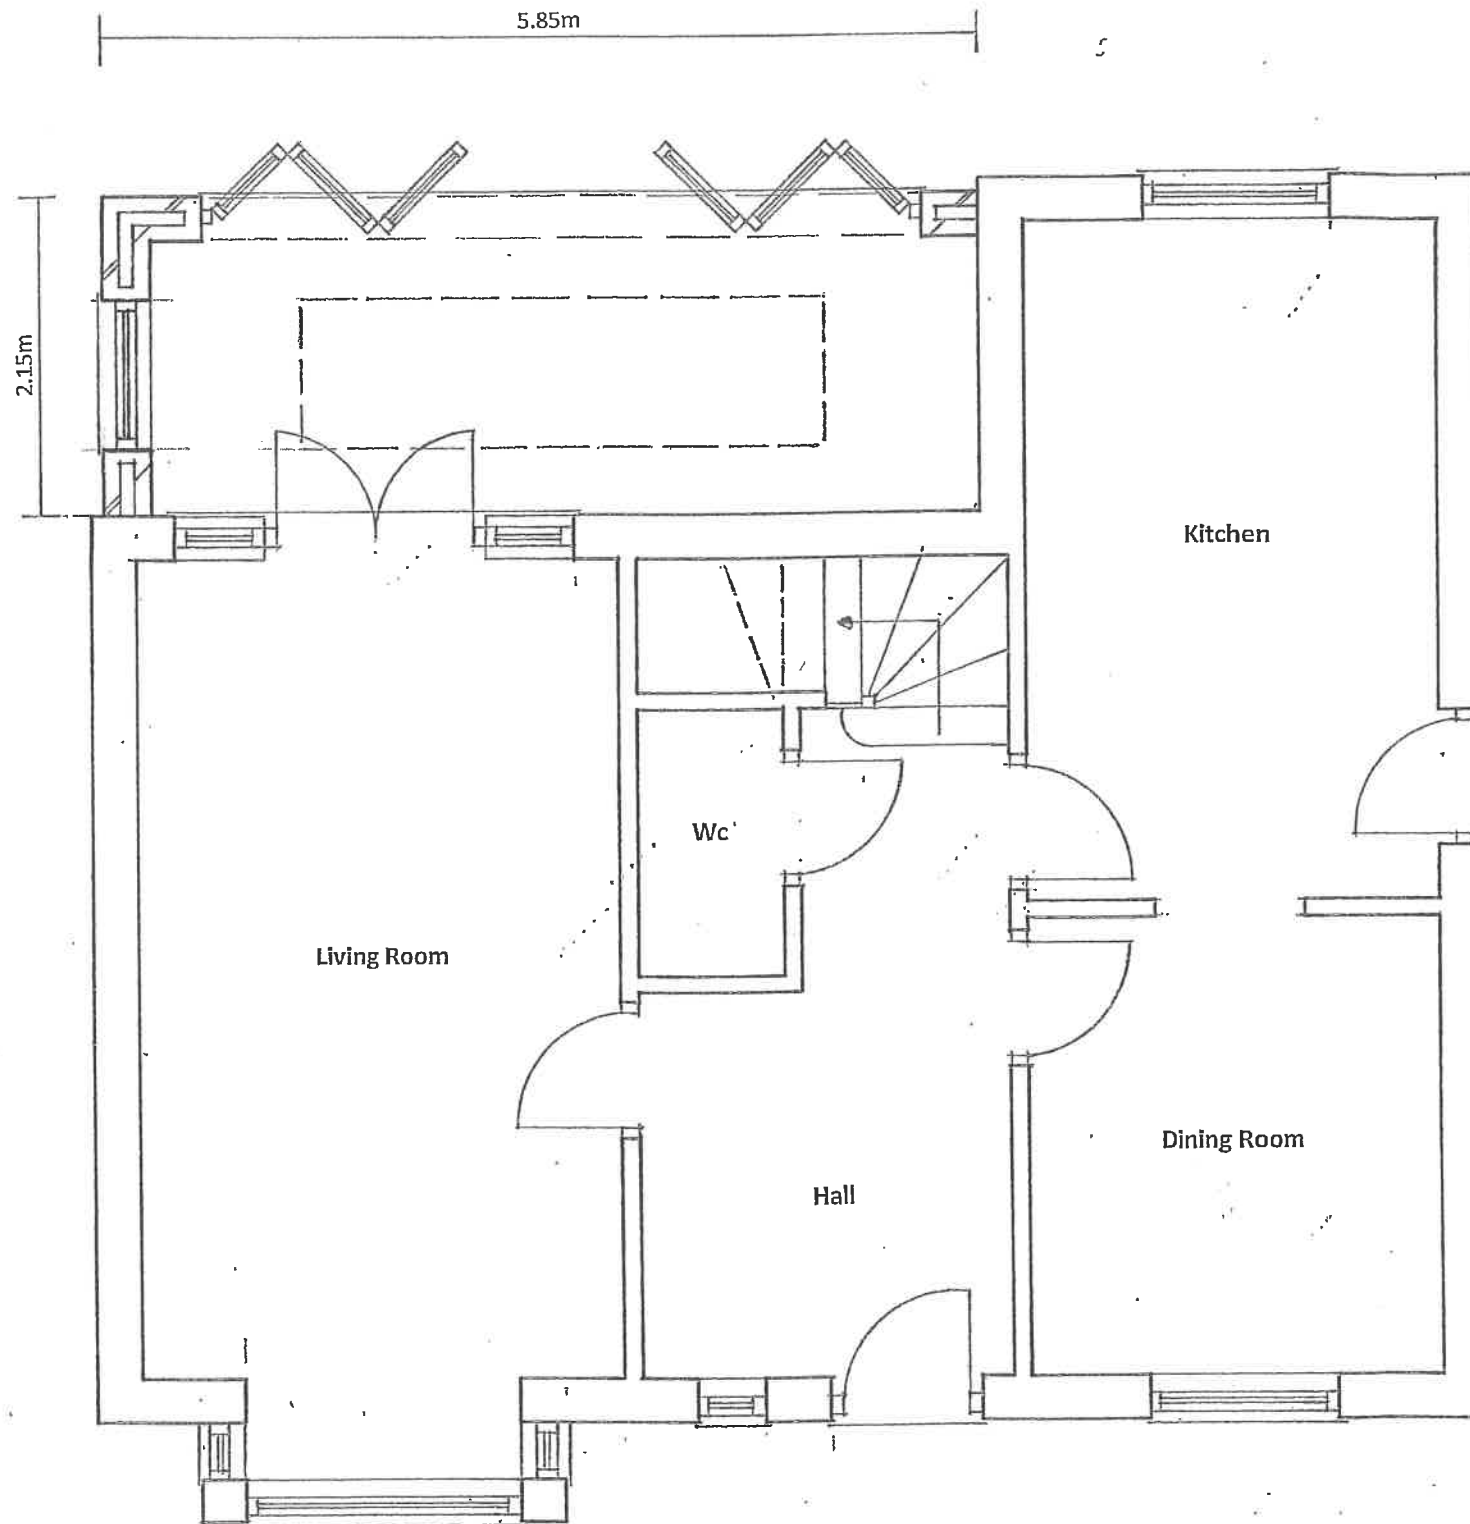

Proposed Ground Floor Plan



Proposed Rear Elevation



Proposed Side Elevation