


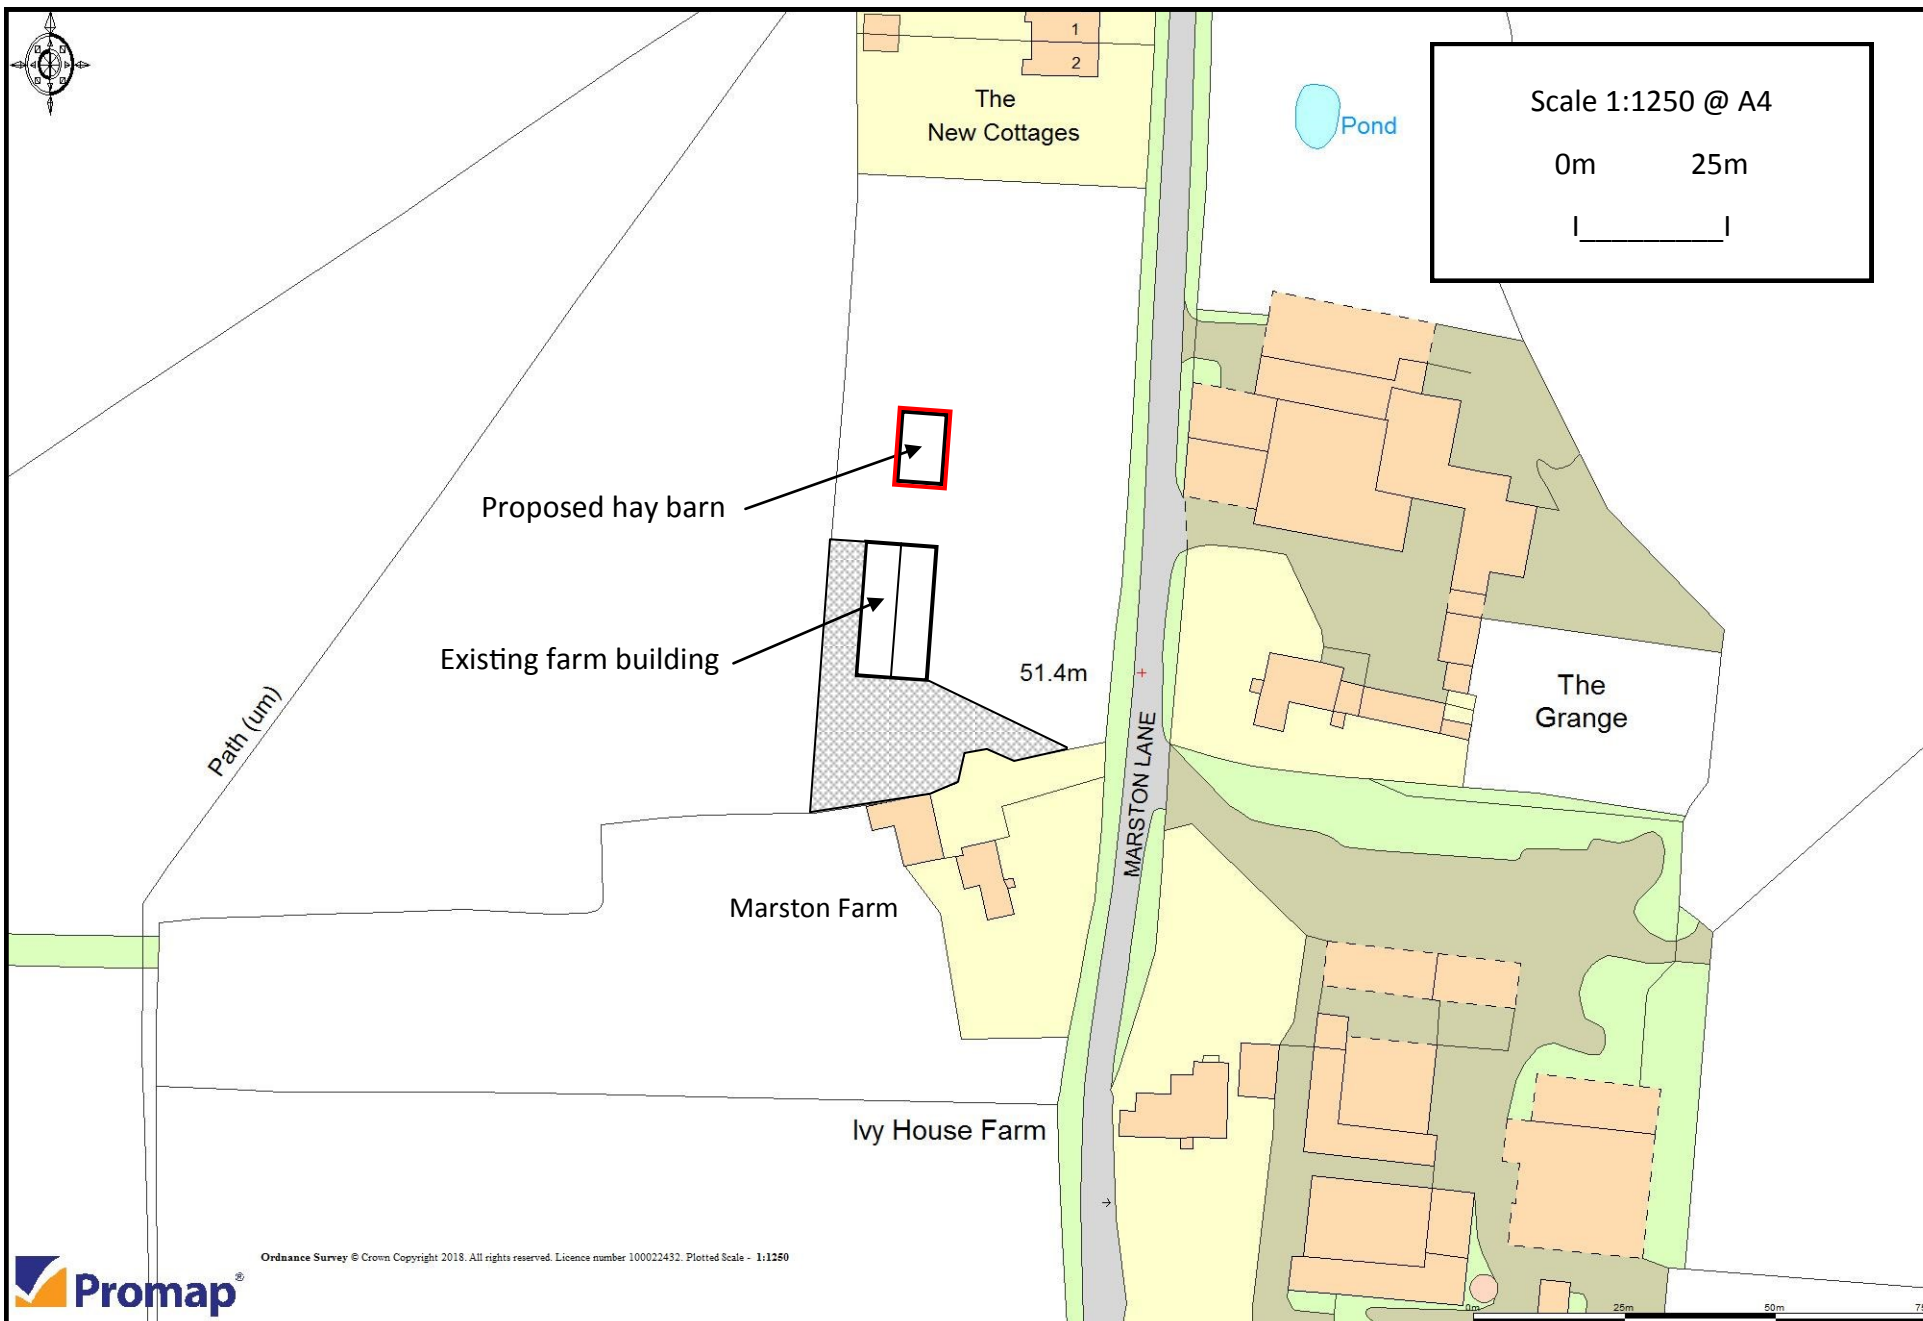

Proposed Hay Barn, Marston Farm, Marston on Dove, DE65 5GB

Steedman Planning, Wayside Cottage, Stanton-by-Bridge, Derby, DE73 7HU 07974 877908

Based on Ordnance Survey Mapping © Crown Copyright 2015 Licence No. 100022432