




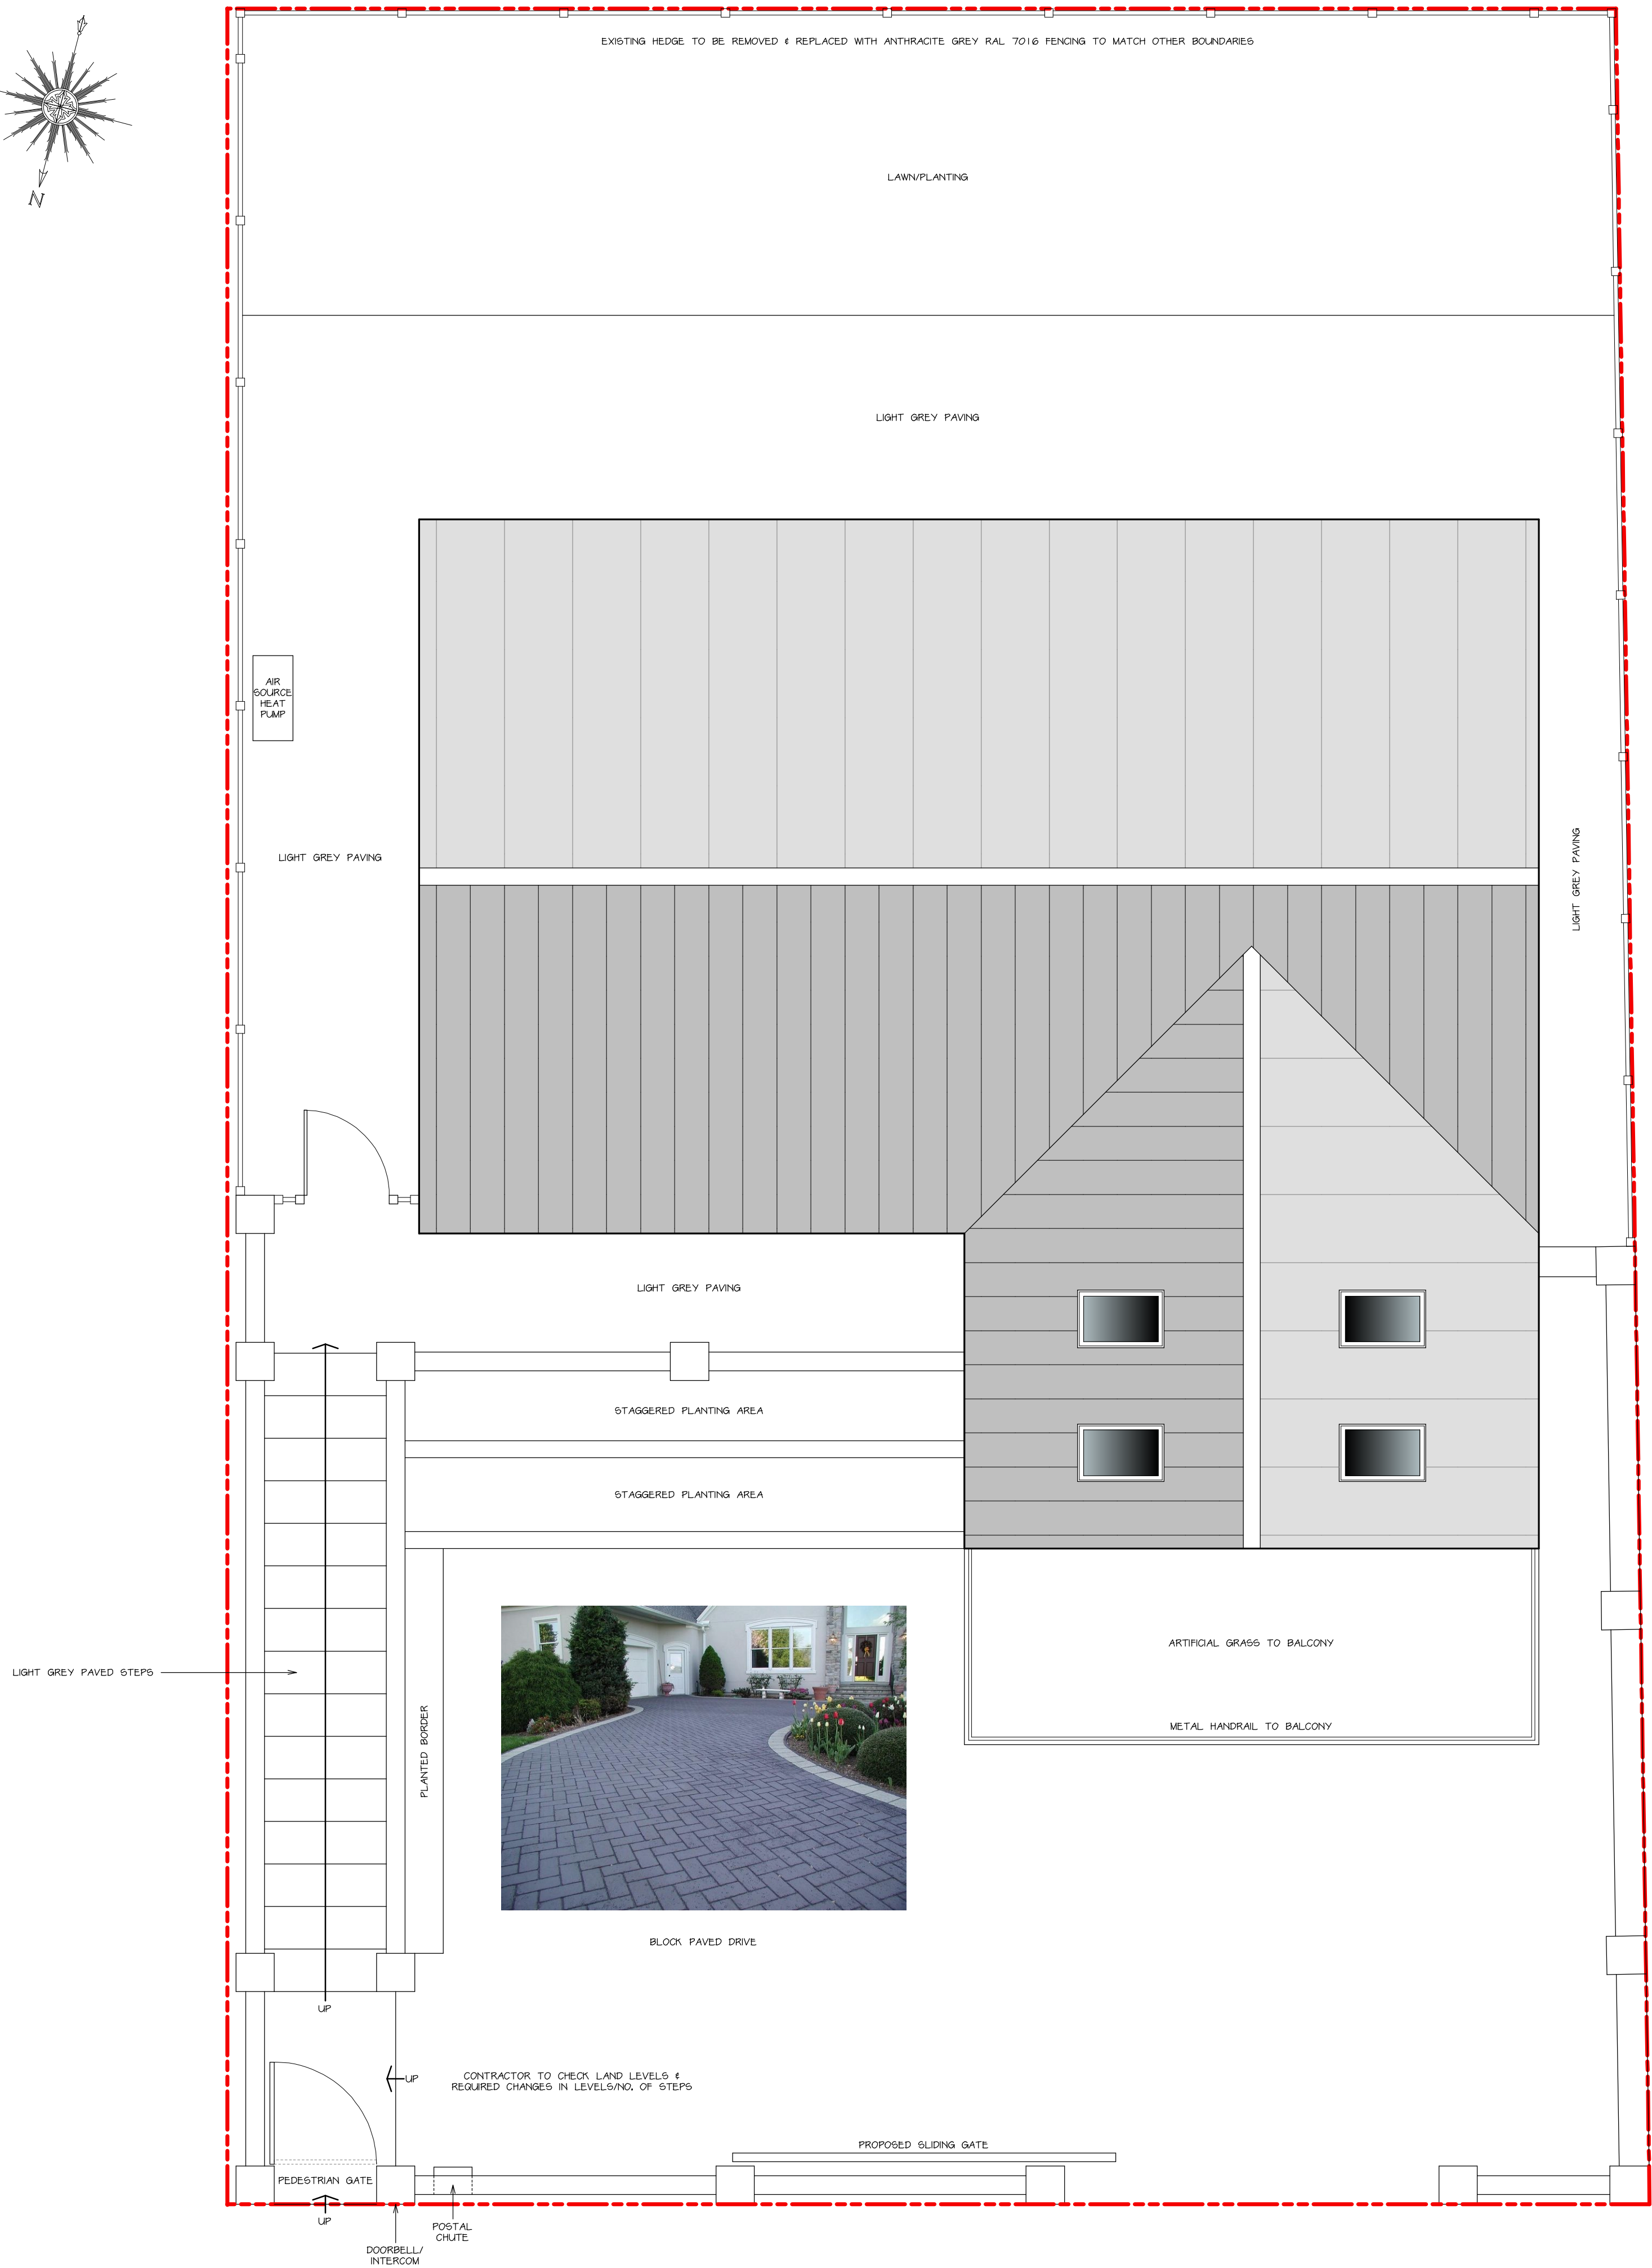

PROPOSED LANDSCAPING SCHEME
SCALE 1:50

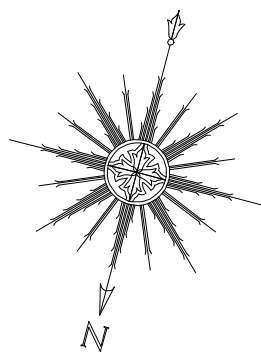

PROPOSED SIDE (E) ELEVATION
SCALE 1:100

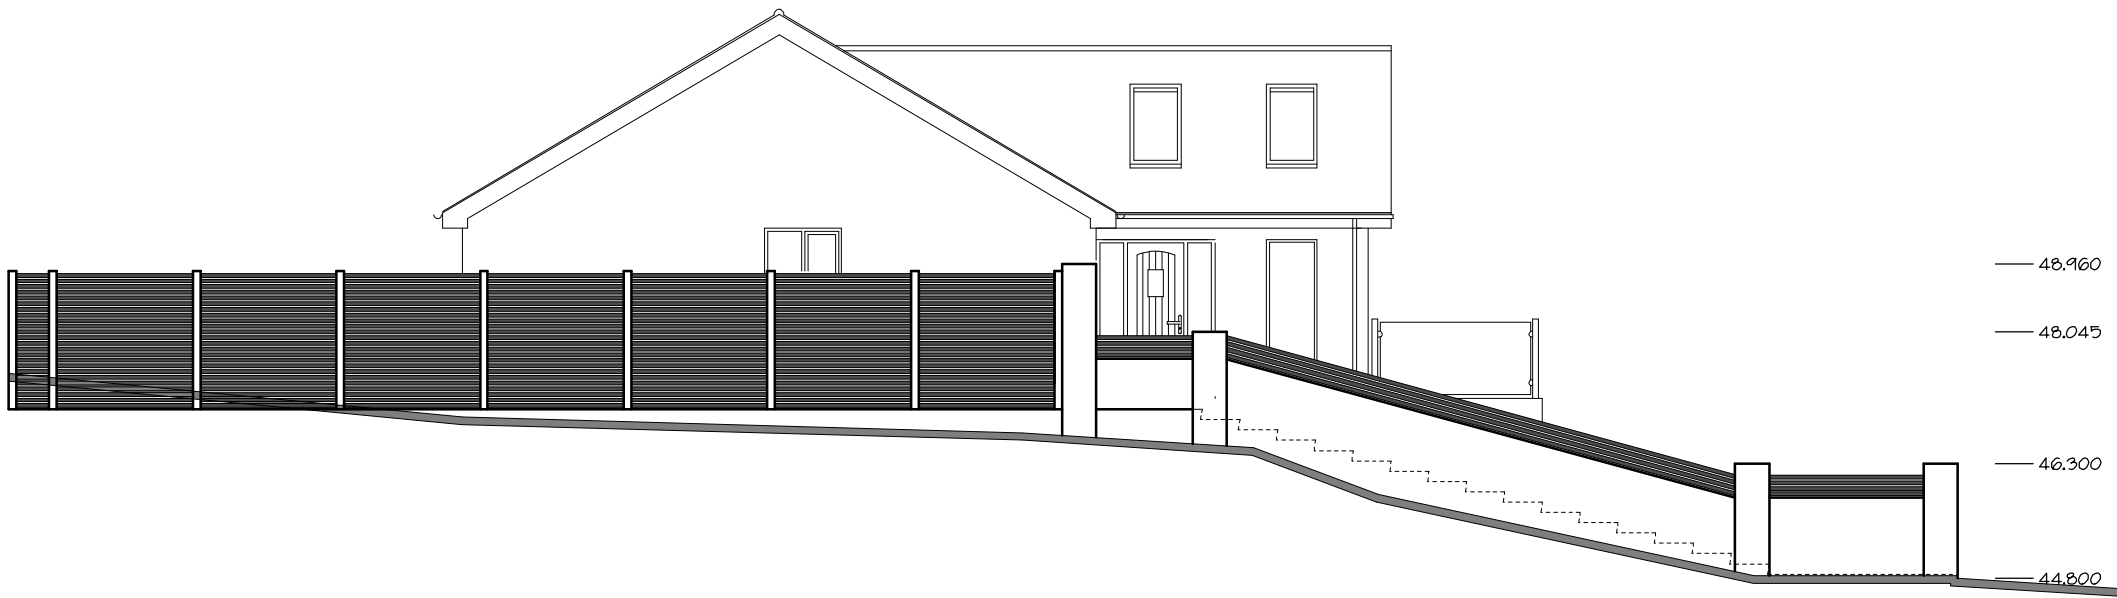


PROPOSED FRONT (N) ELEVATION
SCALE 1:100



K' REND COLOURS - RENDER TO BE "SKY" TO MATCH HOUSE



IMAGE OF SIMILARLY RENDERED WALL WITH HORIZONTAL TIMBER SLATS (RENDER COLOUR TO BE "SKY" TO MATCH HOUSE & SLATS TO BE ANTHRACITE GREY RAL 7016)


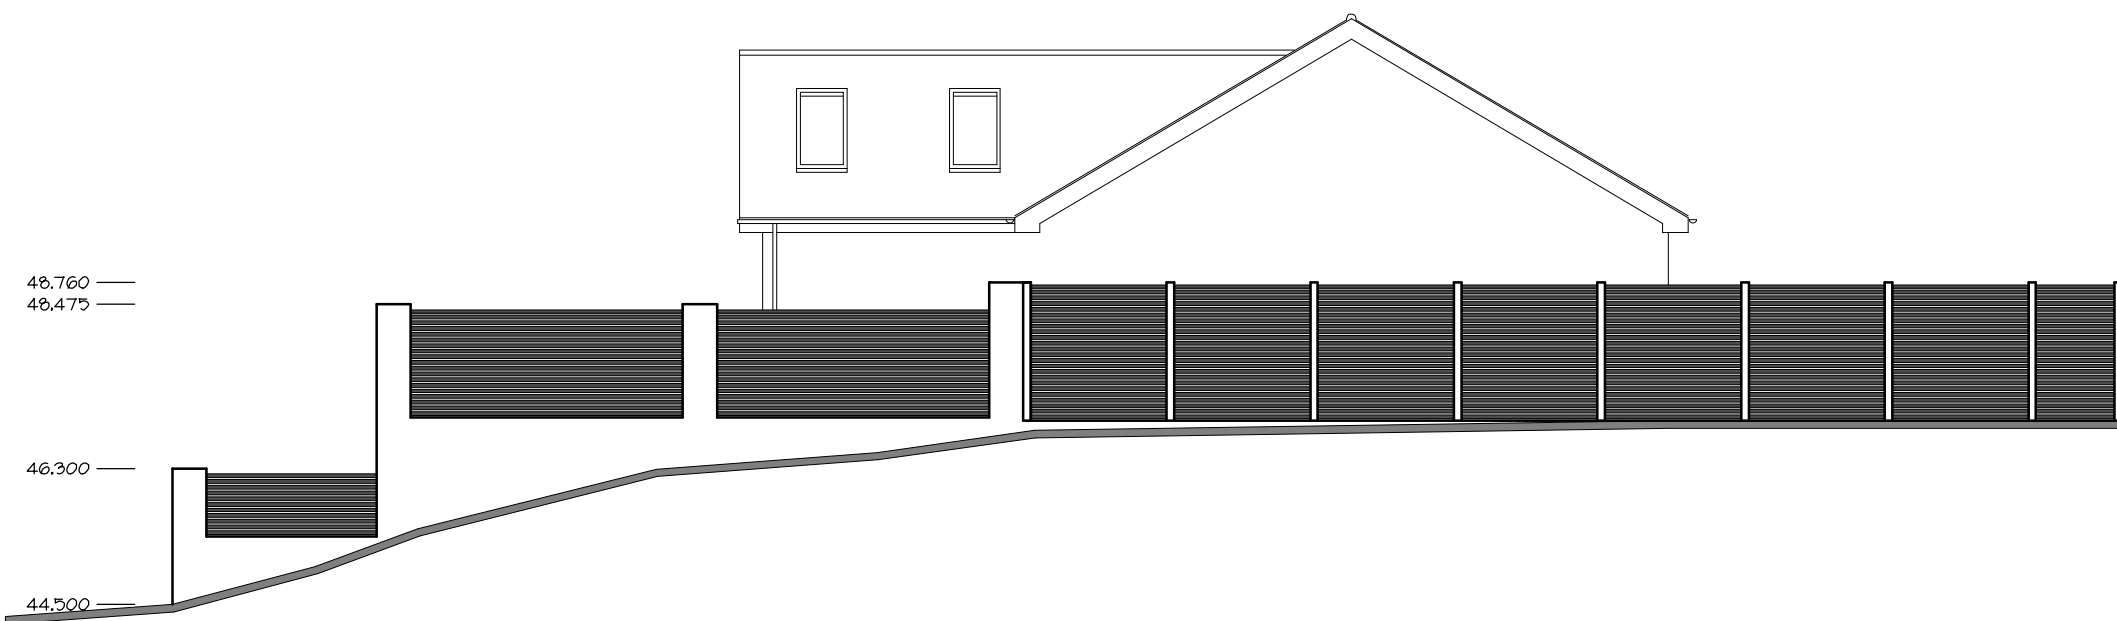


PROPOSED SIDE (W) ELEVATION
SCALE 1:100

PAPER SIZE: A1

NOTES

All dimensions must be checked on site and only scaled from this drawing for planning purposes only

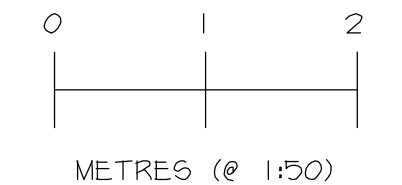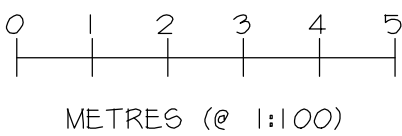

Date	Revisions

© copyright

Client
MR ADAM HAZELL

Location
18 MONSOM LANE
REPTON
DERBYSHIRE
DE6D 6FX

Proposal
PROPOSED EXTENSION
& ALTERATIONS & ERECTION
OF NEW BOUNDARY
WALLS & GATES

Drawing Title
LANDSCAPING
SCHEME

Scale
1:50 & 1:100

Date
AUG 2019

Drawn by
MRP

Org No.
J2868-02

Revision



Ivy Lodge, Twyford Road, Willington, Derby, DE65 6DE
T/F 01283 703160 E info@makingplans-architecture.co.uk
W www.makingplans-architecture.co.uk