



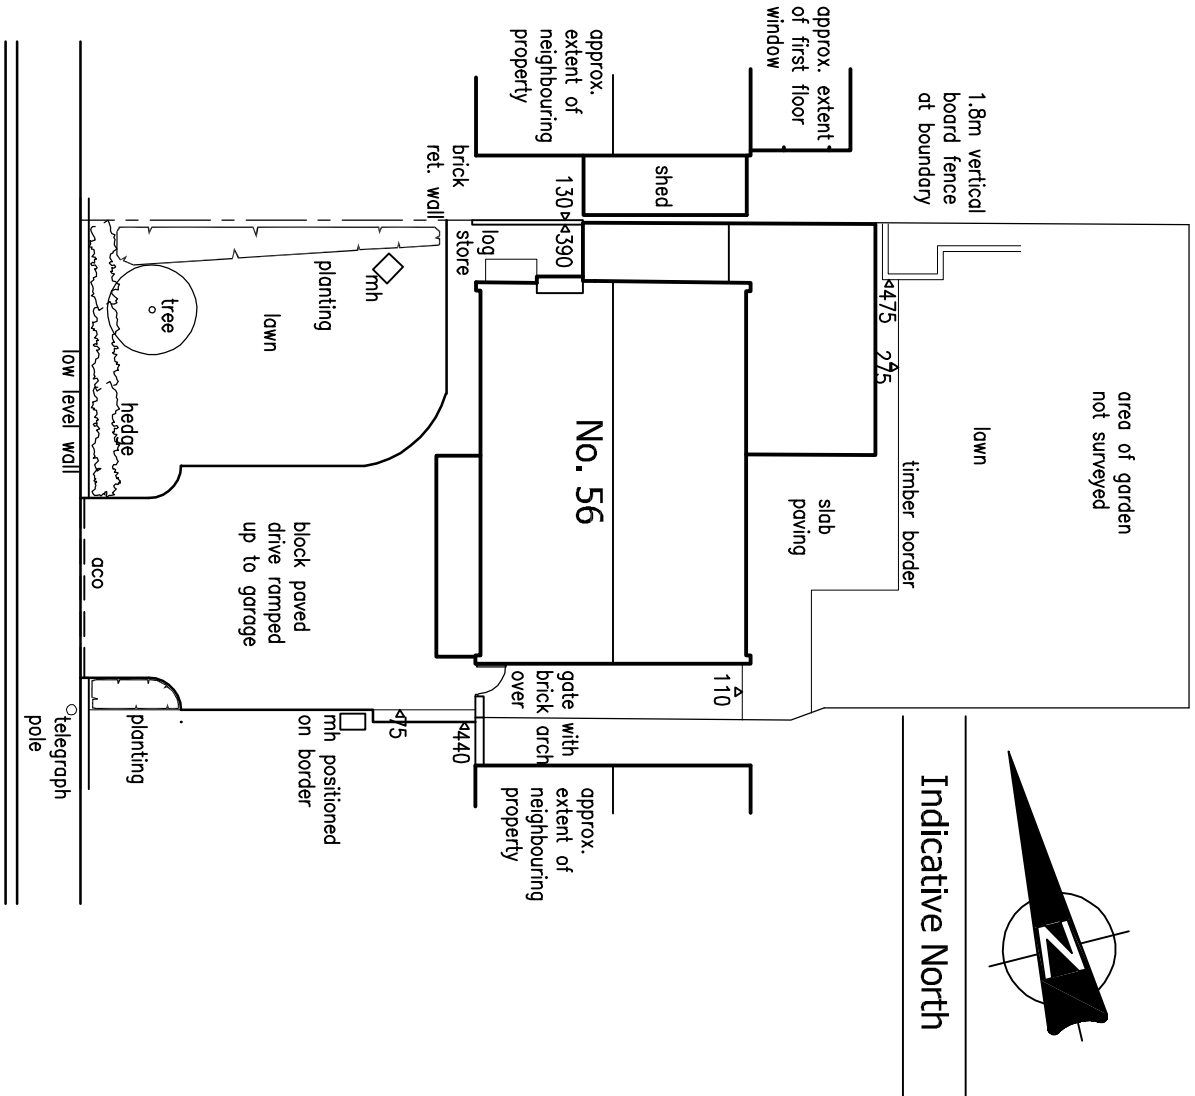



Scale 1:200

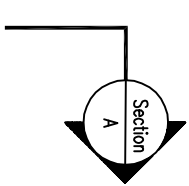

Scale 1:100



Scale 1:100

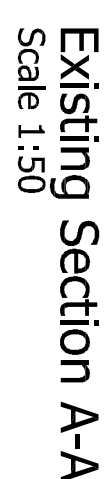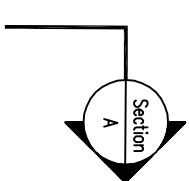

Figured dimensions must be taken in preference to scaled dimensions and any discrepancies are to be referred to David Granger Architectural Design Limited. Contractors, subcontractors and suppliers must verify all dimensions on site before commencing any work or making any workshop drawings. All drawings are copyright of David Granger Architectural Design Limited. Ordnance Survey Data. © Crown Copyright. All rights reserved. Licence No. AR100020449. Landmark Ref: L003616



DAVID GRAN
ARCHITECTURAL DESIGN

Derbyshire

19.5682.01

Drawn by
JH

Ashby-de-la-Zouch, Leicestersh

Company Reg. No. 5066912