


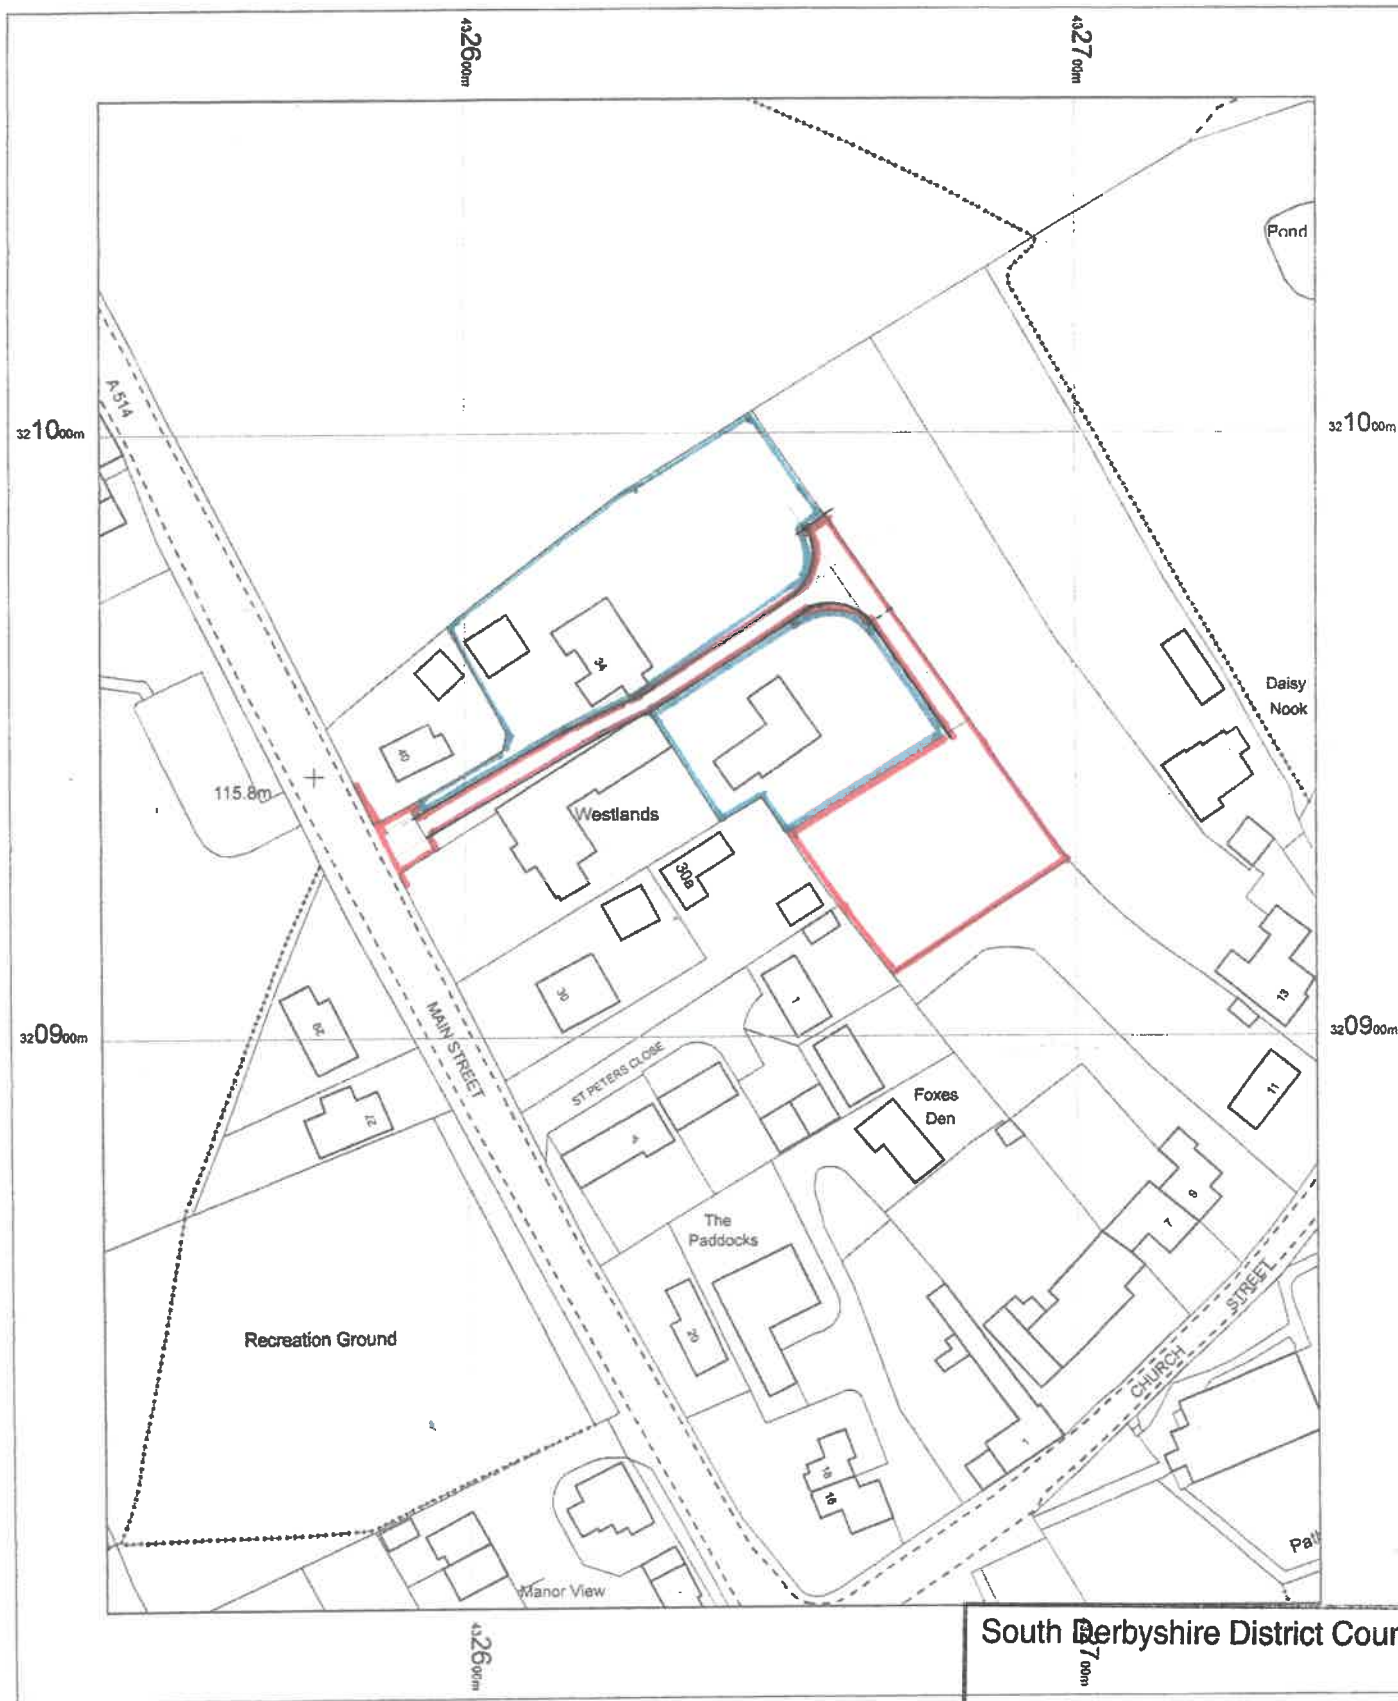

South Derbyshire District Council

29 AUG 2019

N

Community & Planning Services

OS MasterMap 1250/2500/10000 scale
29 January 2015, ID: M4P-00396570
Dash SW Ltd

1:1250 scale print at A4, Centre: 432640 E, 320930 N

©Crown Copyright Ordnance Survey. Licence no.
100025026

