


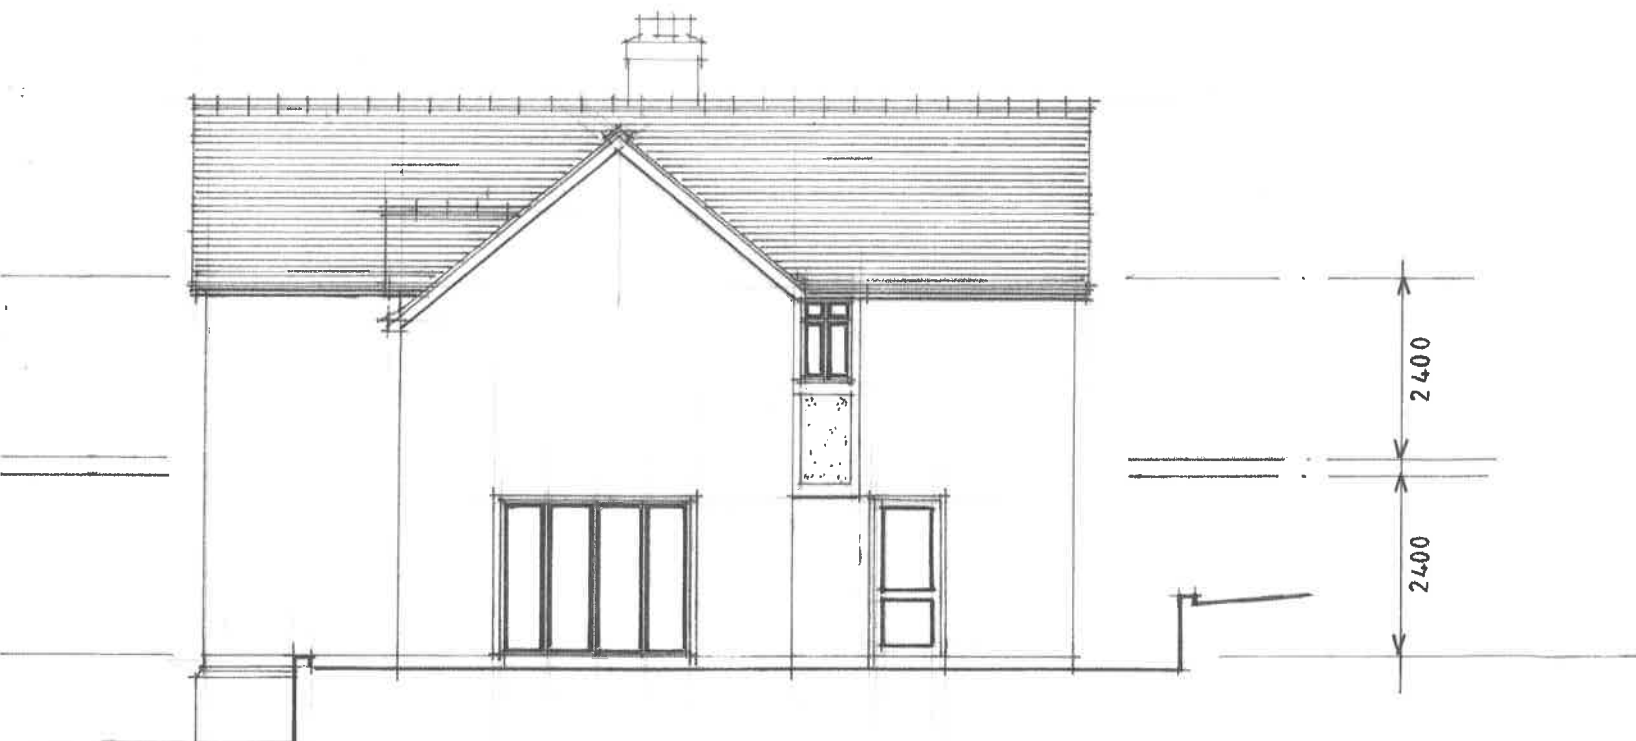

N. E. ELEVATION.



SOUTH EAST ELEVATION.



S. W. ELEVATION. 1:100



South Derbyshire District Council
29 AUG 2019
Community & Planning Services