



7.5 m.

South Derbyshire District Council
29 AUG 2019
Community & Planning Services

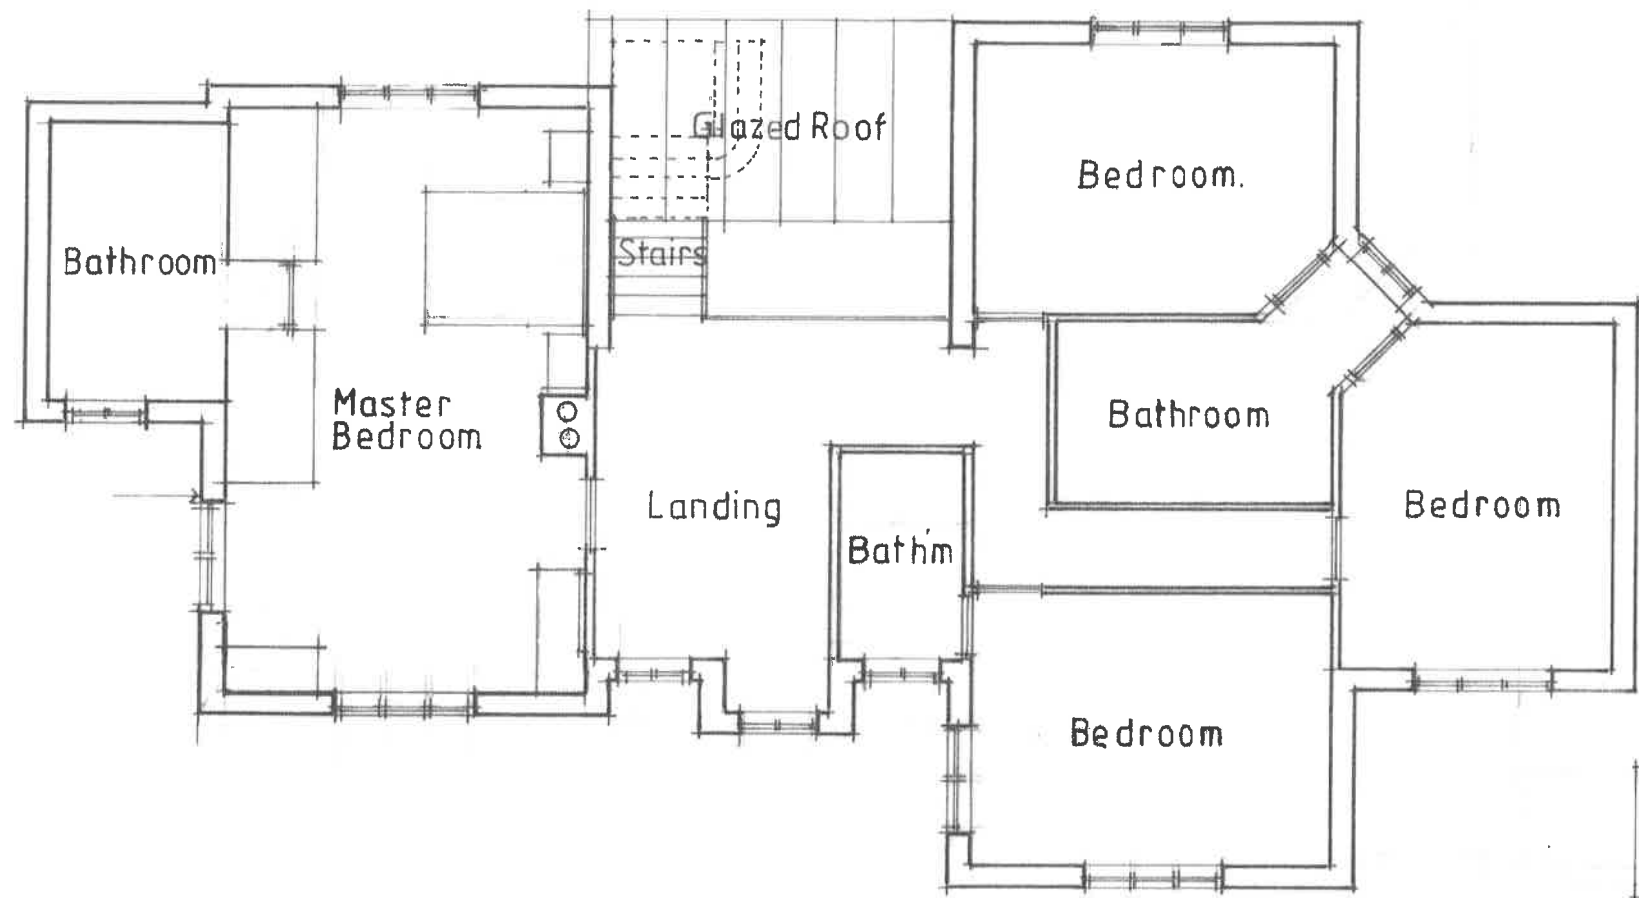

9.0m

FIRST FLOOR PLAN 1:100

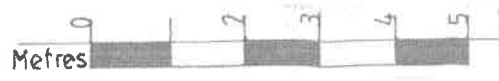

19.0 m to "Secondary Aspect" elevation

