
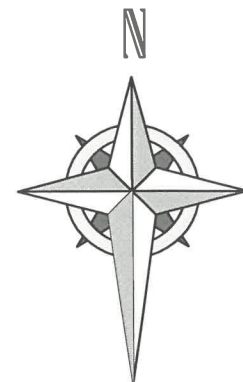


Sure Construction Ltd

Tennis Court Rebound Fencing

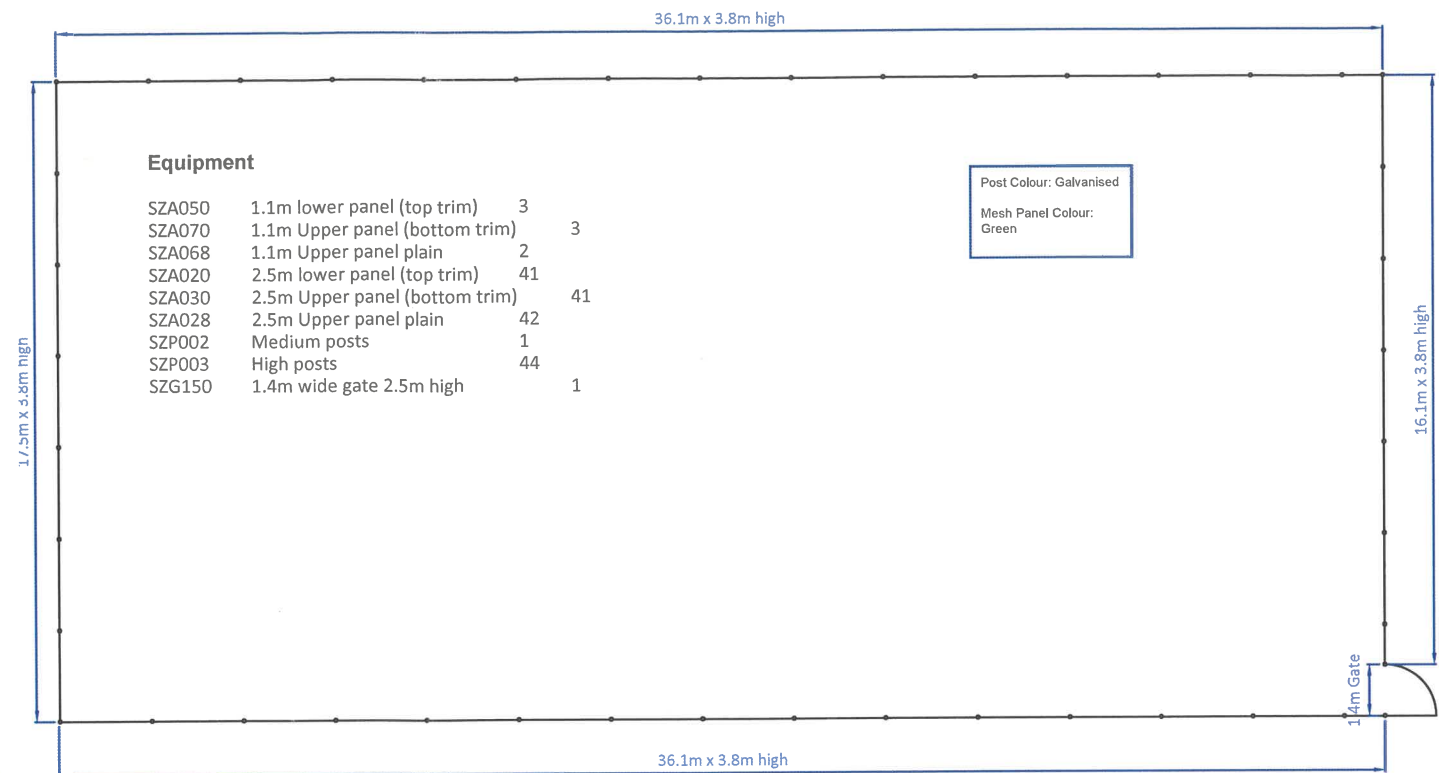

Sutcliffe Play South West
Freeland Park
Lythett Matravers
Dorset
BH16 6FH

Tel: 01202 621528
Email: sales@sutcliffeplaysw.co.uk
Internet: www.sutcliffeplay.co.uk

design
make
play

SutcliffePlay
South West

Sure Construction Ltd
Tennis Court Fencing

DRAWING BY	Rachael	QUOTE NO.	10231
DATE	15/07/19	ACCOUNT MANAGER	Roy Allcock
SCALE	1/200@A3		