


reinstate original wall

pavement

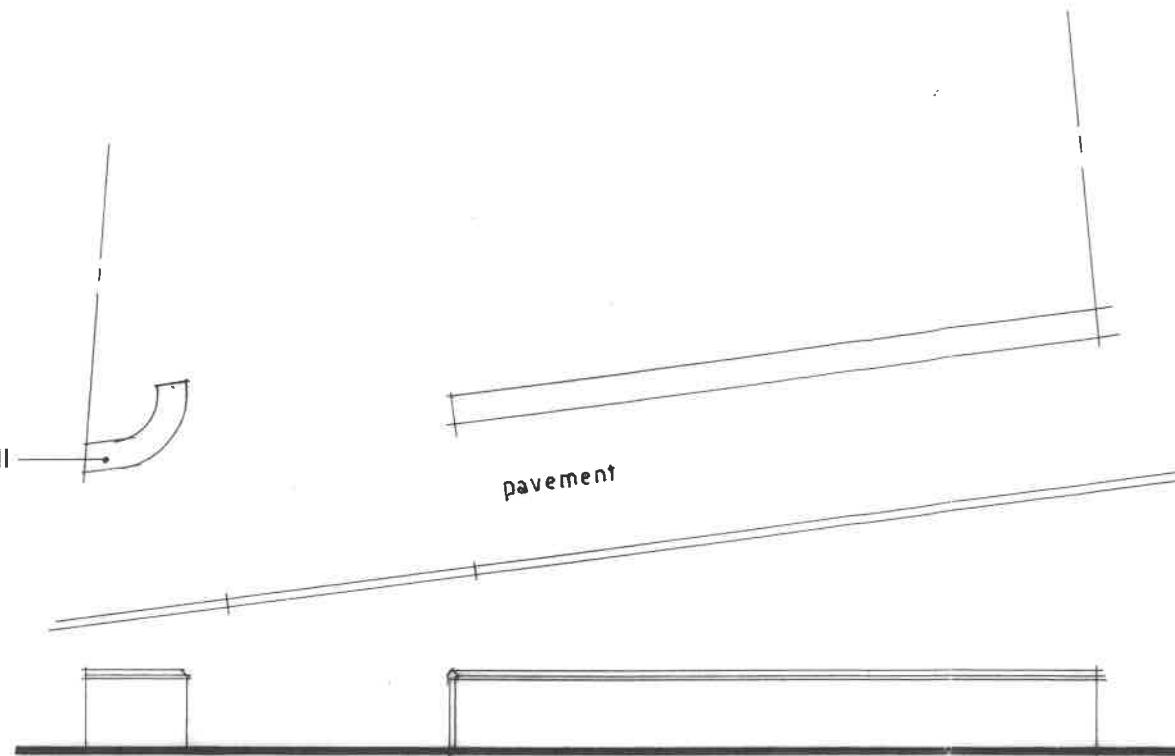


Existing Boundary Wall - Plan and Elevation

curved detail to  
match original


5600

pavement

extend dropped kerbs  
to widen access

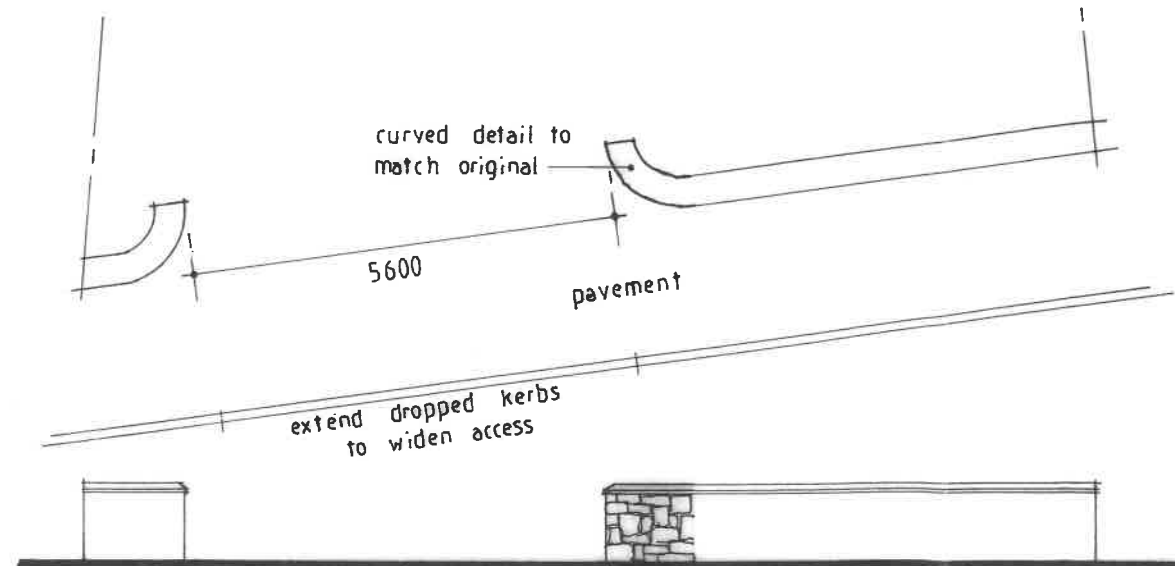

Proposed Boundary Wall - Plan and Elevation

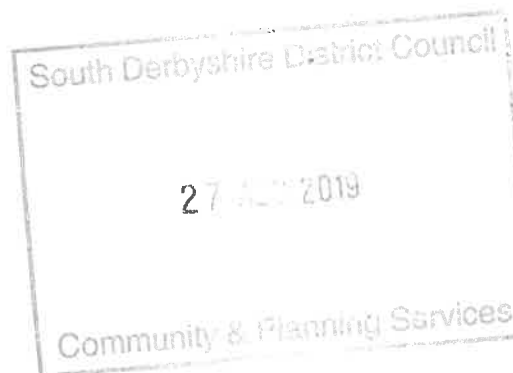

Client

Mr and Mrs Lowe

Job Title

Alteration to Boundary Wall  
29 Main Street  
Milton  
Derbys

Drawing Title

Existing and Proposed

Scale 1:100

Date Aug 2019

Drawn by

Drg.No.

0819 / 1807 - 1

Rev