



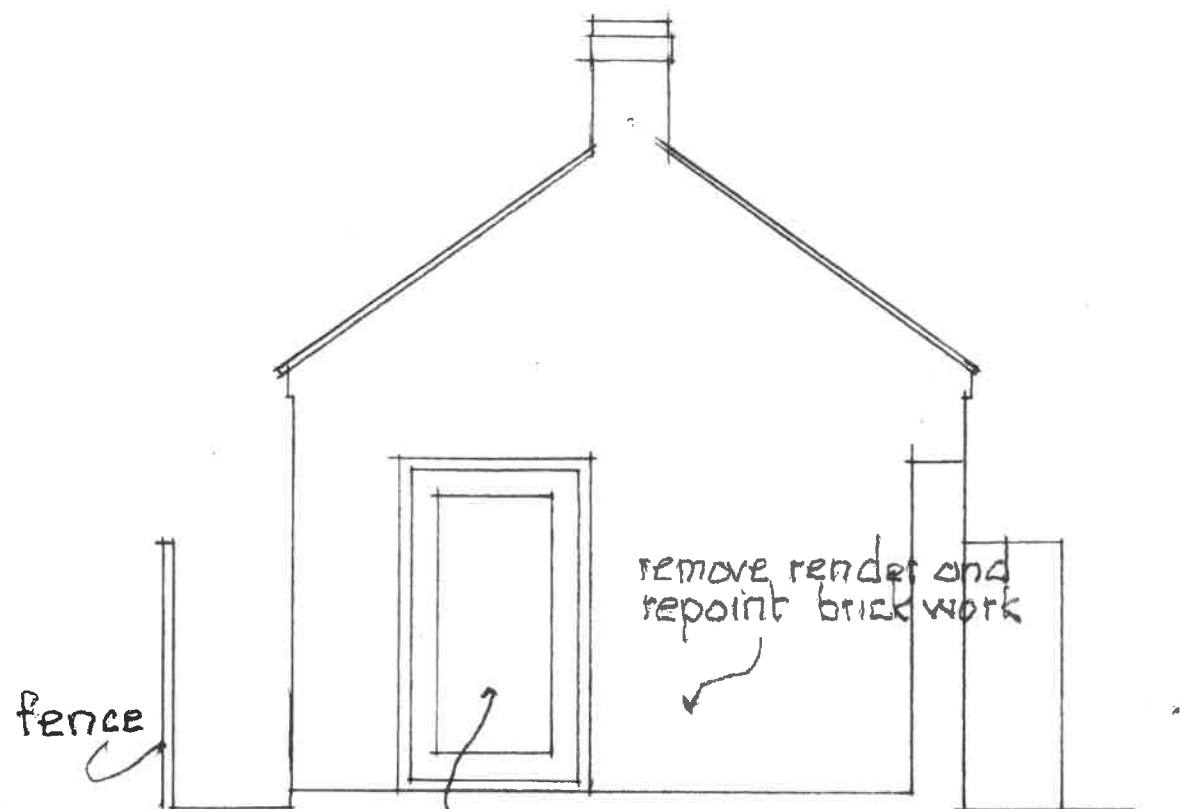


insert new, painted, fully glazed door.
Family Room Conversion as
viewed from rear Garden.

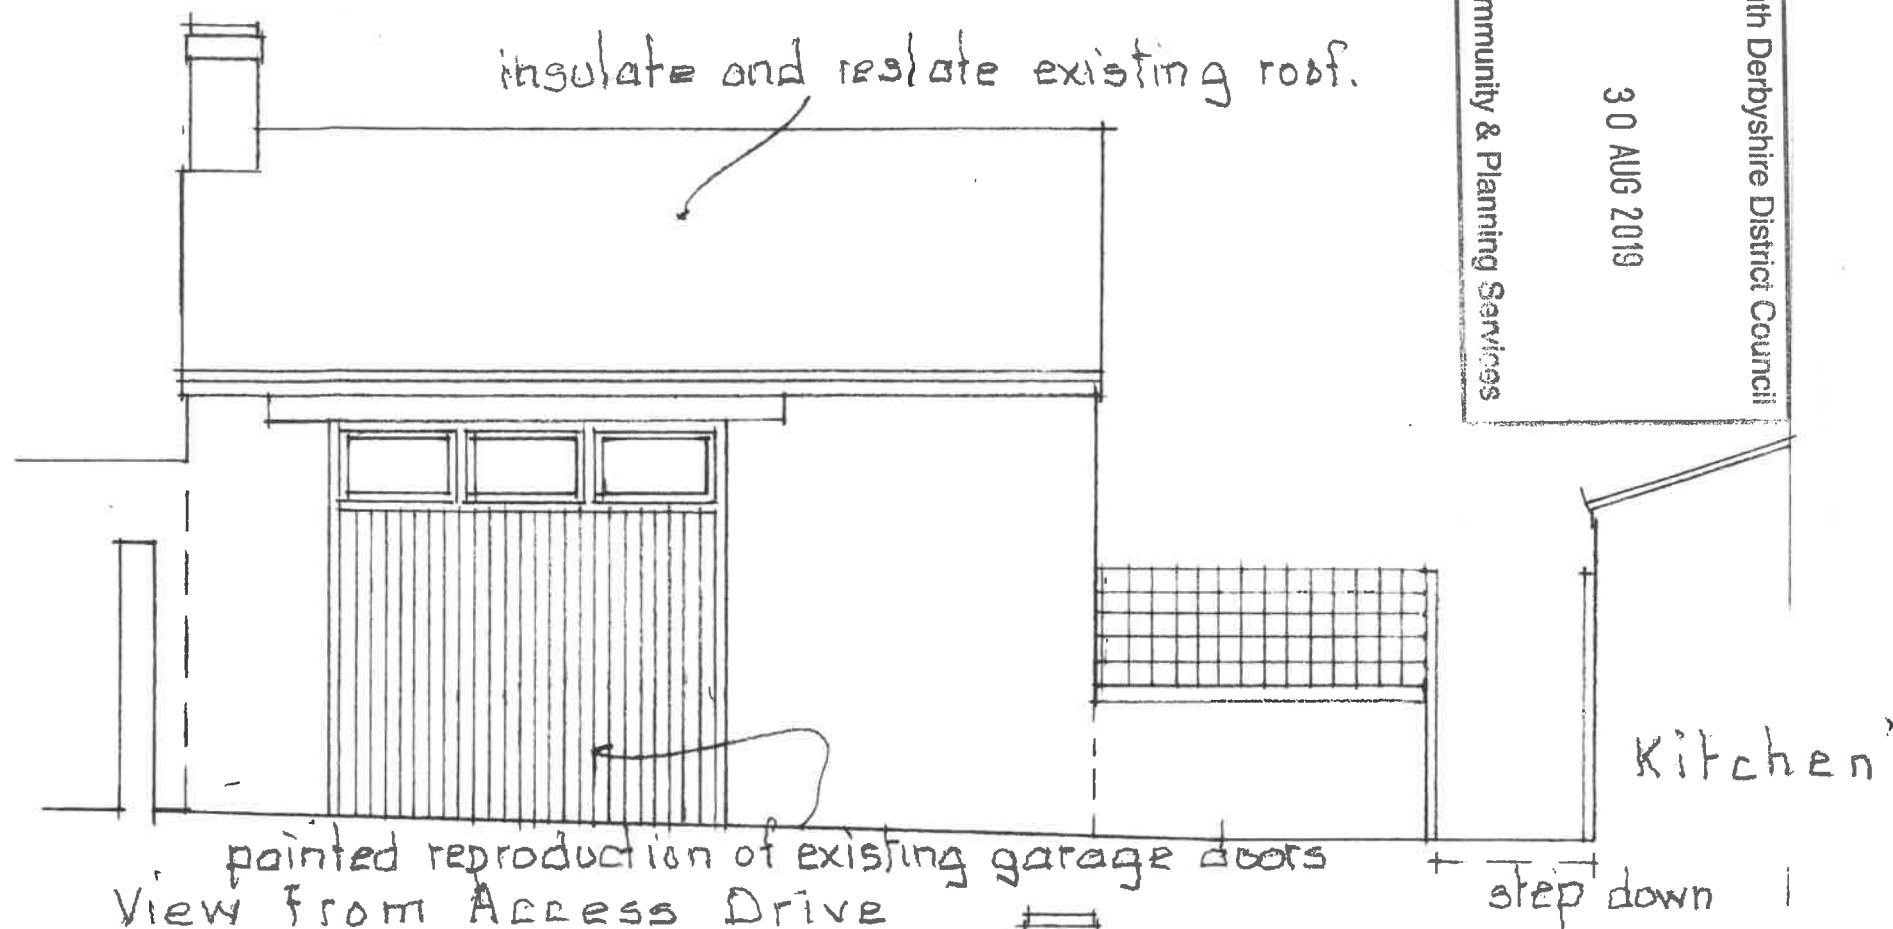

View from Access Drive



Family Room Conversion as
view from Kitchen

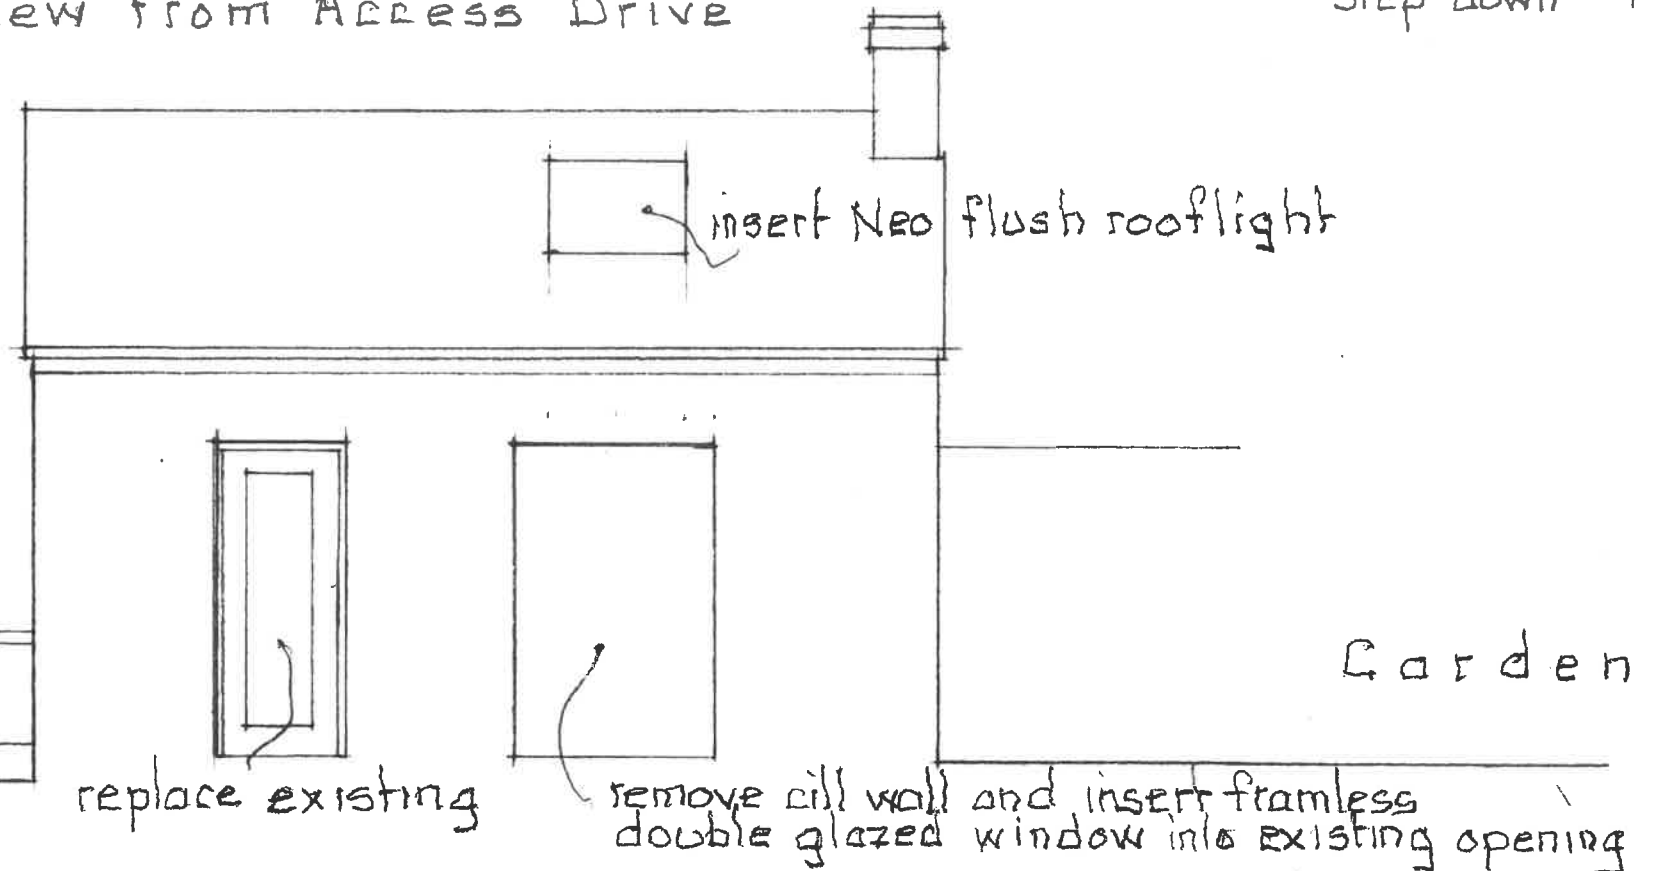

Elevation North

Scale 1:50 Dwg. 420.04
Conversion of Garage Block, 55 Castle Street, Melbourne, to a Family Room