



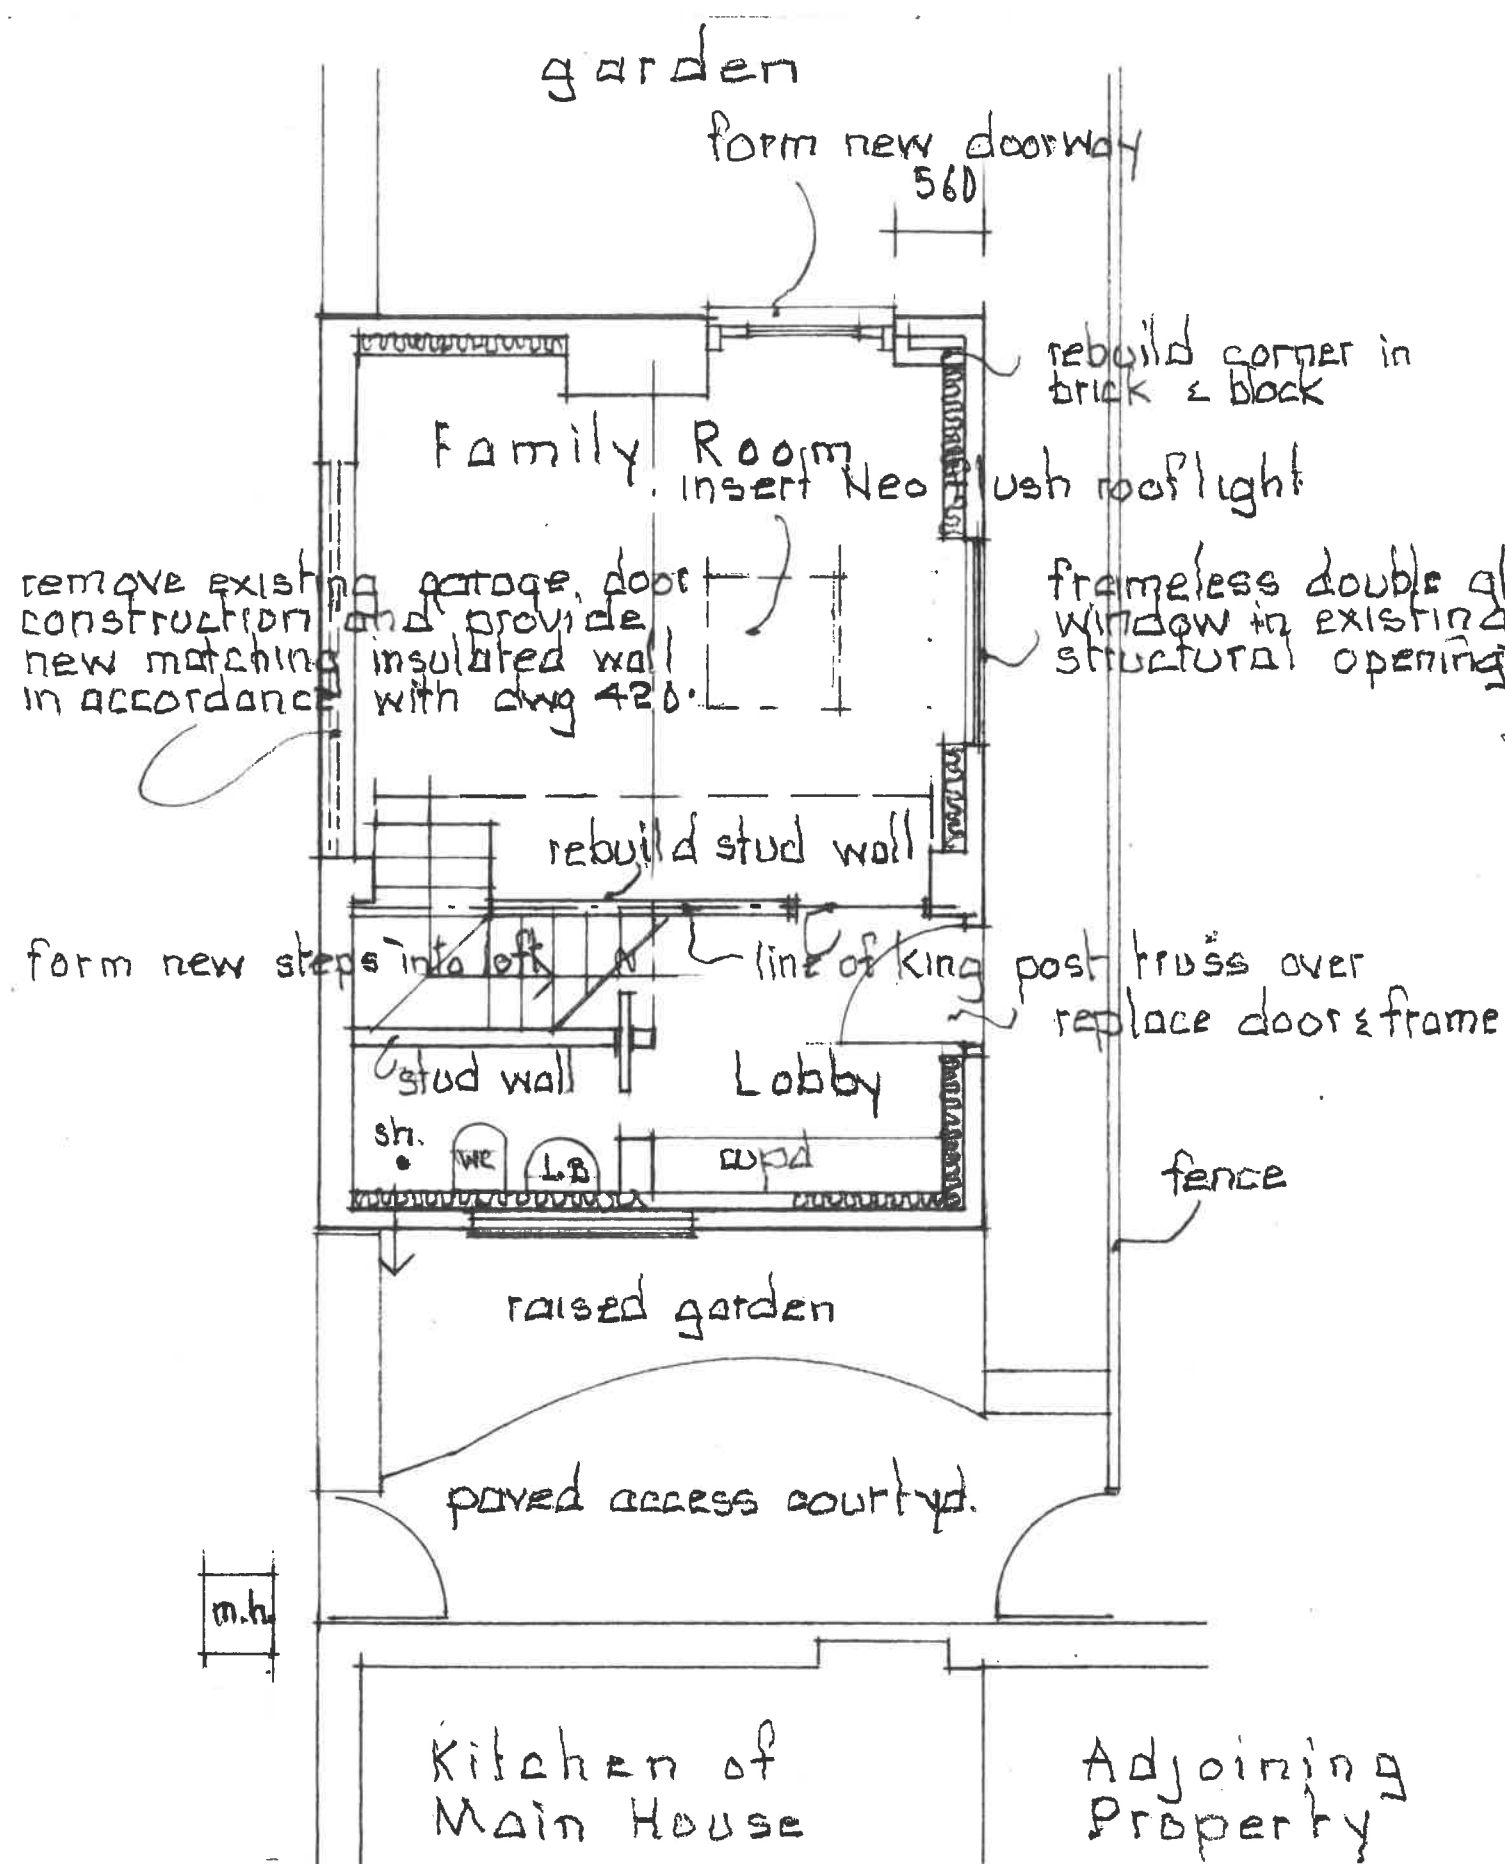

Plan of Family Room - Former Garage.

insulate and reslate existing roof including 1 no Neo flush rooflight.

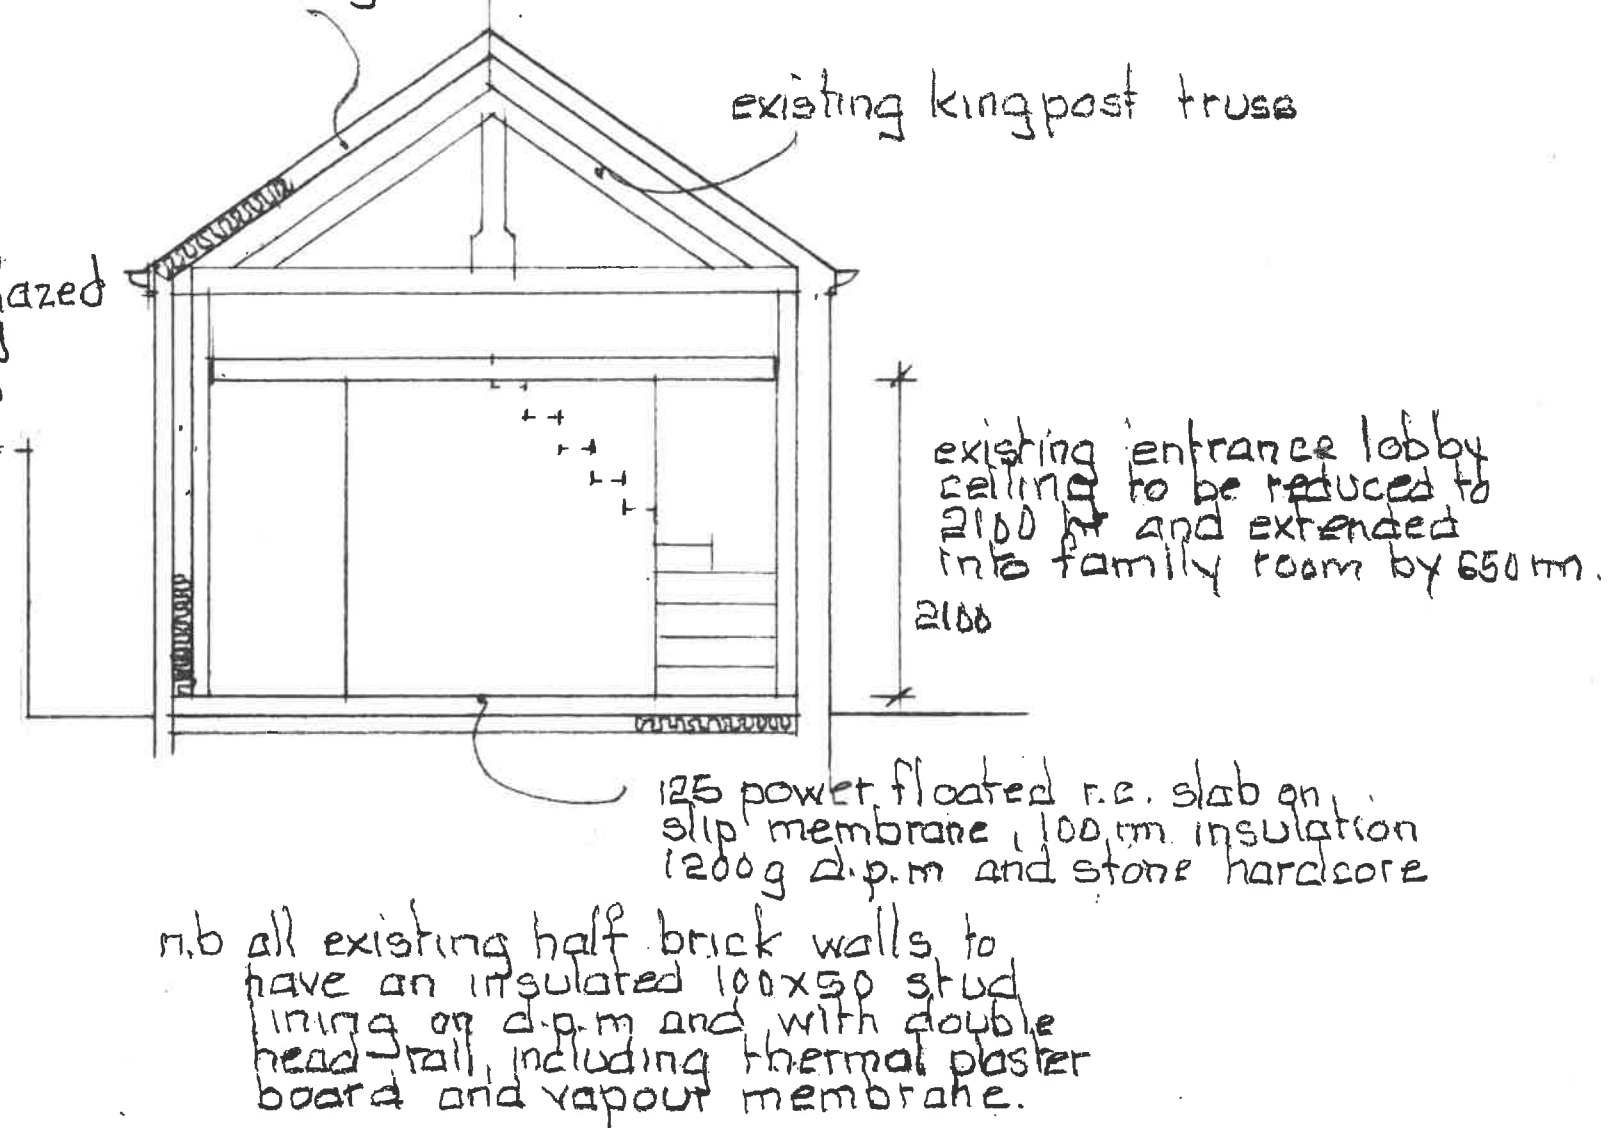

Cross Section thro' Family Room Former Garage.

