




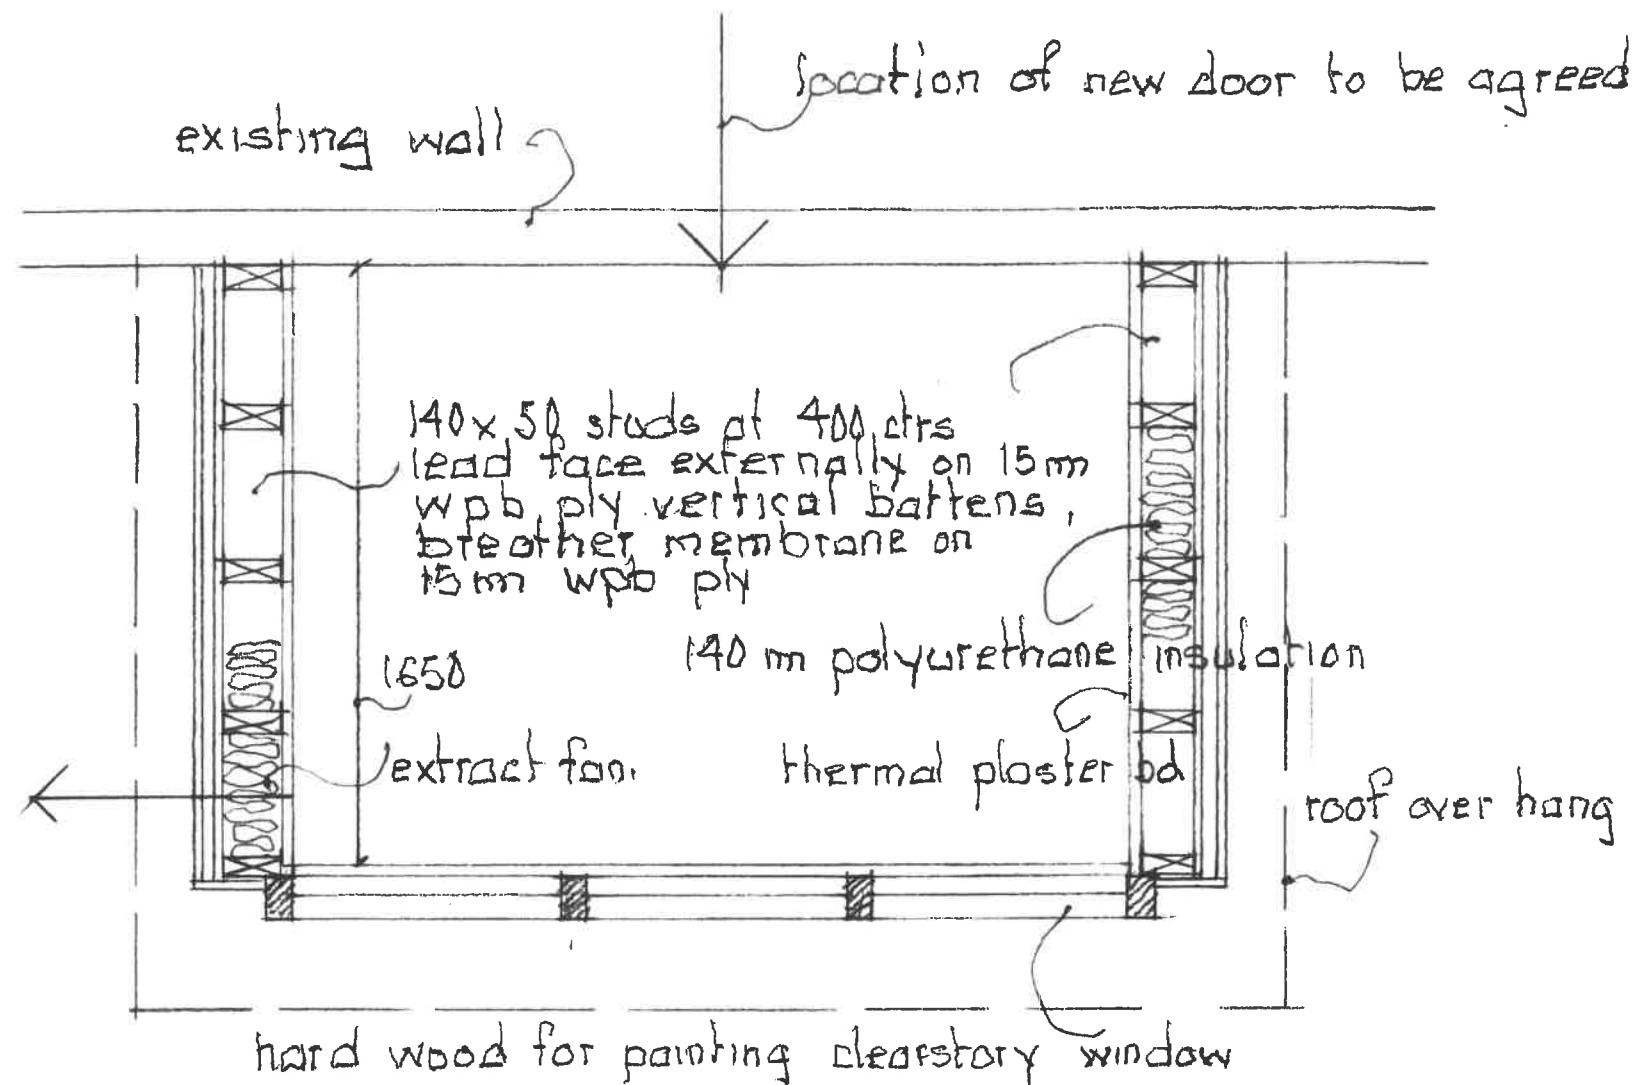


Plan of Bedroom 3 Ensuite

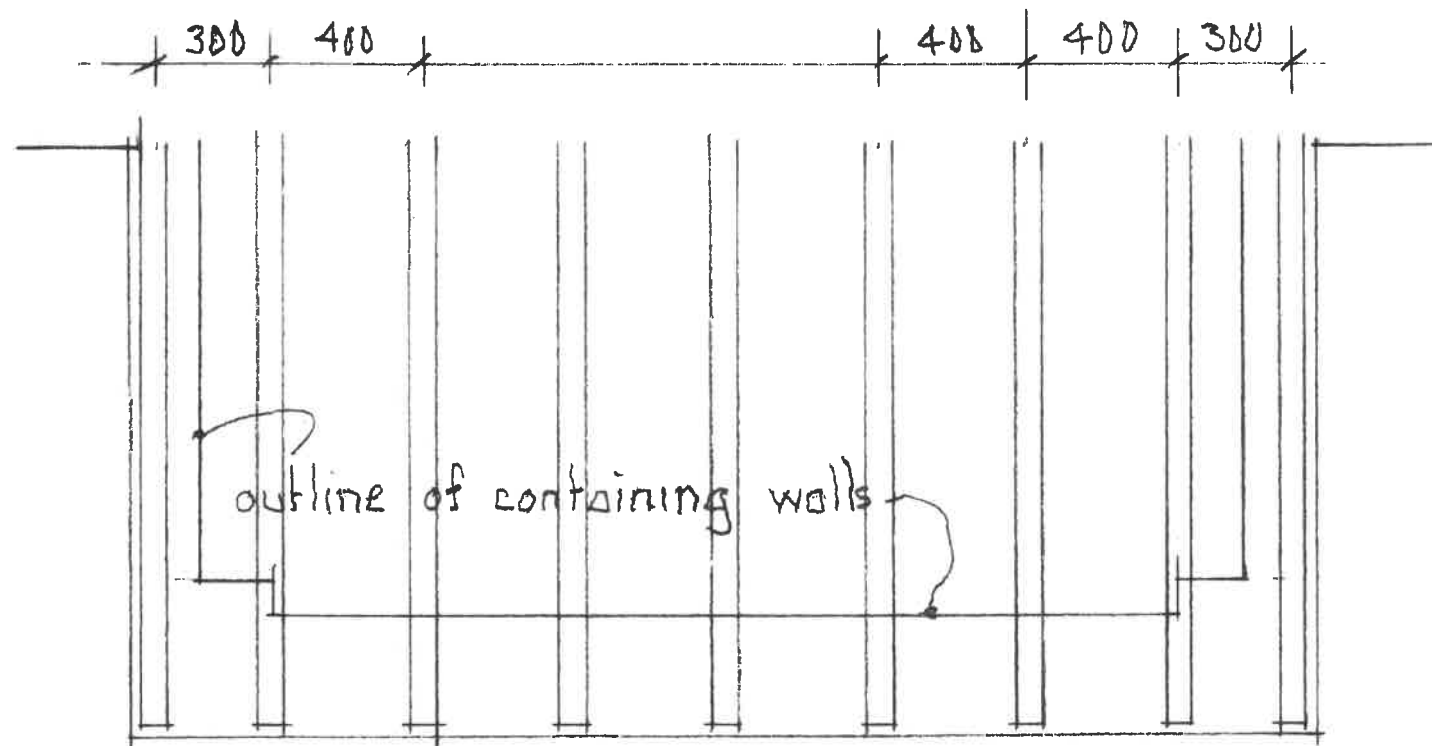

Roof Plan Relative to Wall Plan

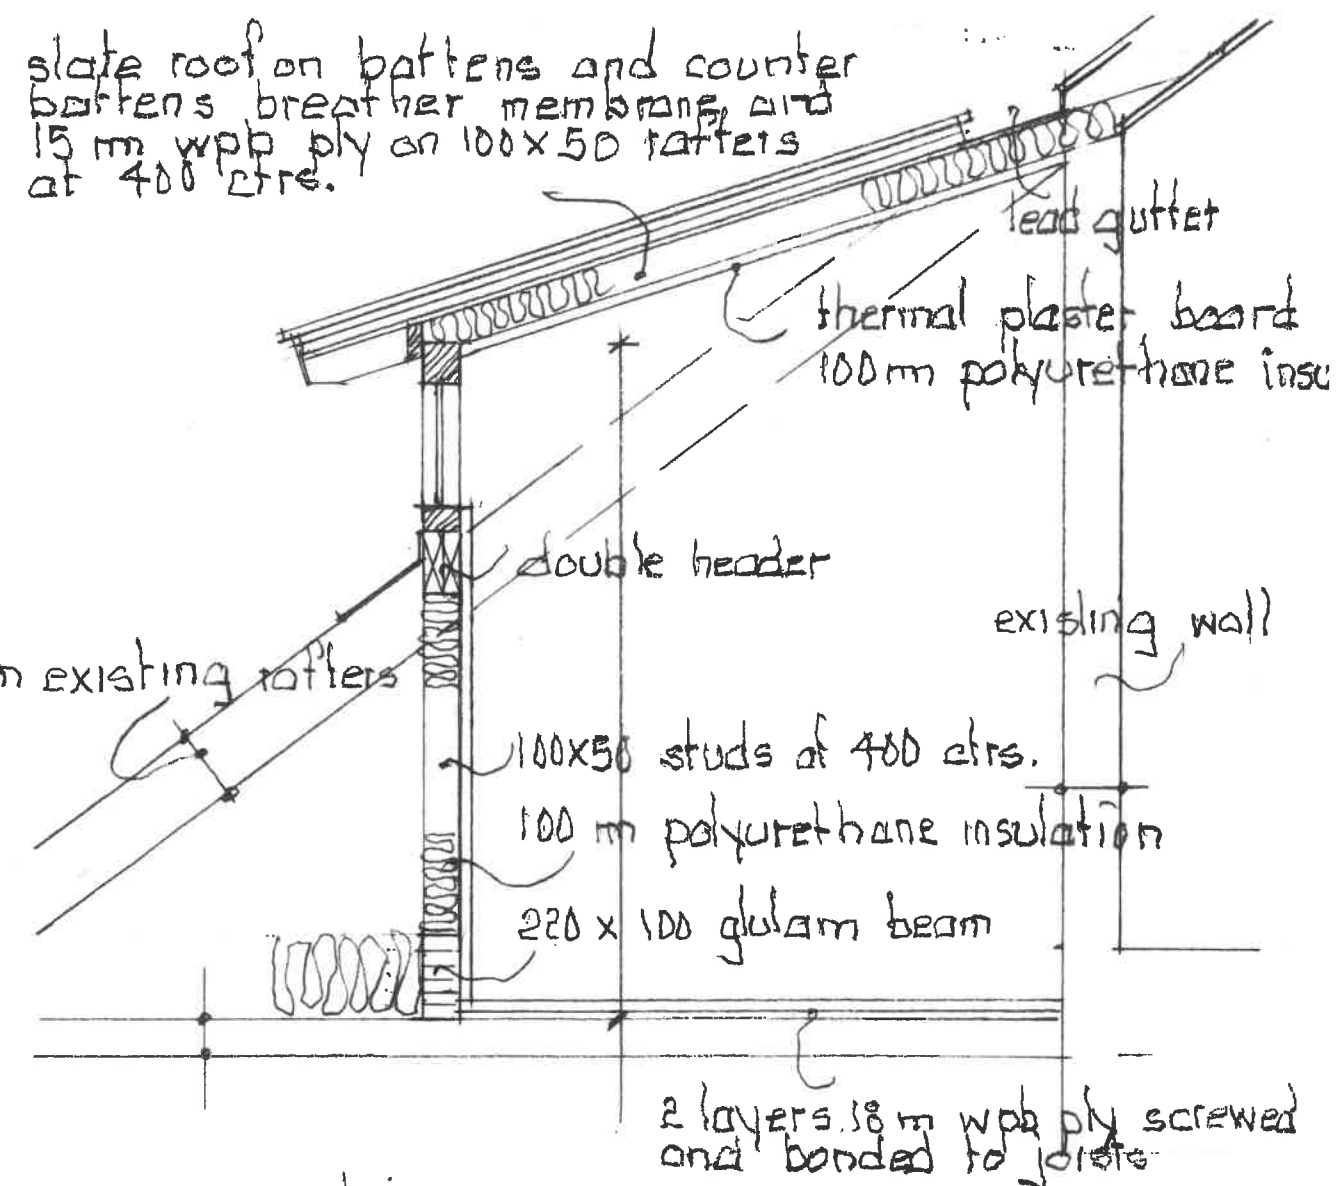

Section

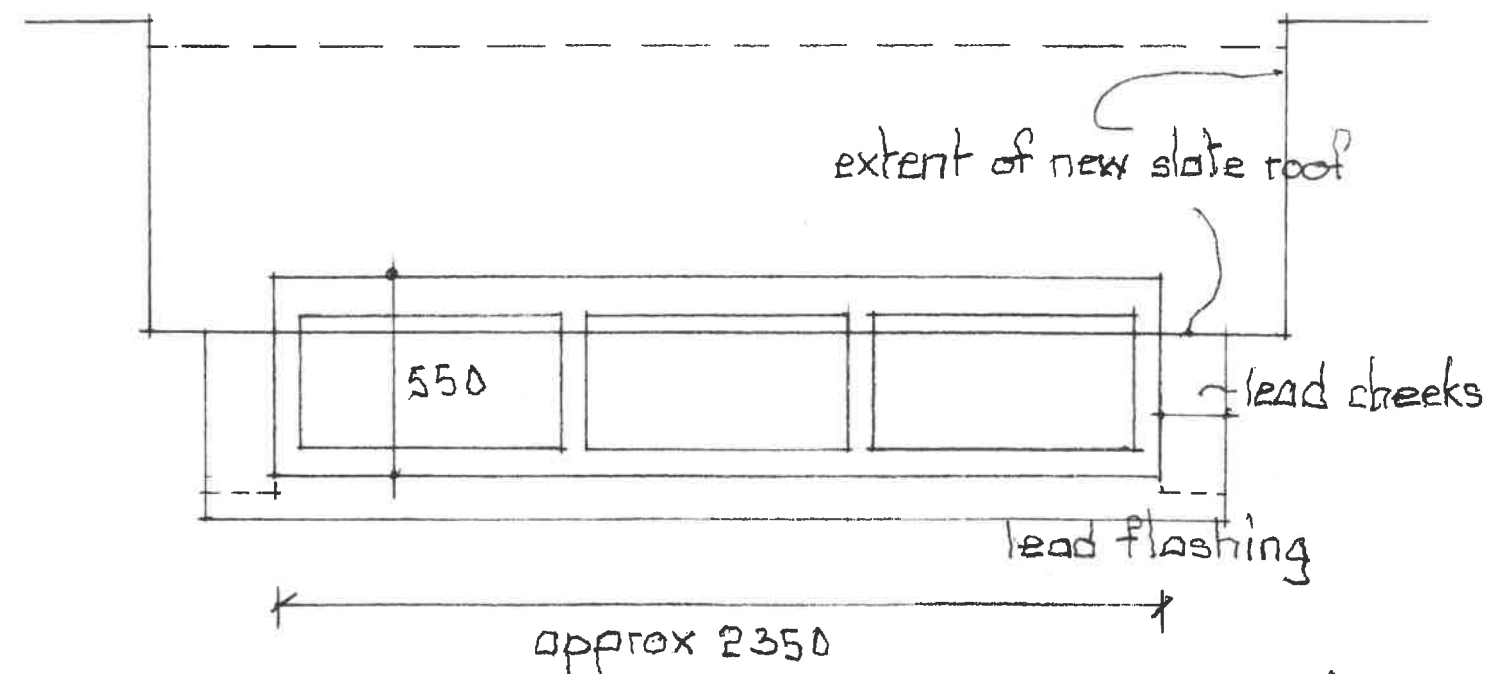

New Window to Bedroom 3 Ensuite