


CDM Regulations 2015

Denotes a significant hazard or difficult management procedure. Please refer to drawing notes for potential hazards. Main contractor to plan for mitigation measures in response to hazards.


CDM Regulations require that **all** projects are to:

- **Have workers to be competent and are suitably skilled for the work they carry out;**
- **Contractors to provide appropriate supervision, instruction and information to all on site workers to provide a safe working environment;**
- **Have a written construction phase plan.**

Worcester architects are appointed as 'Designer' only, unless a written appointment has been completed for the formal appointment as 'Principal Designer'

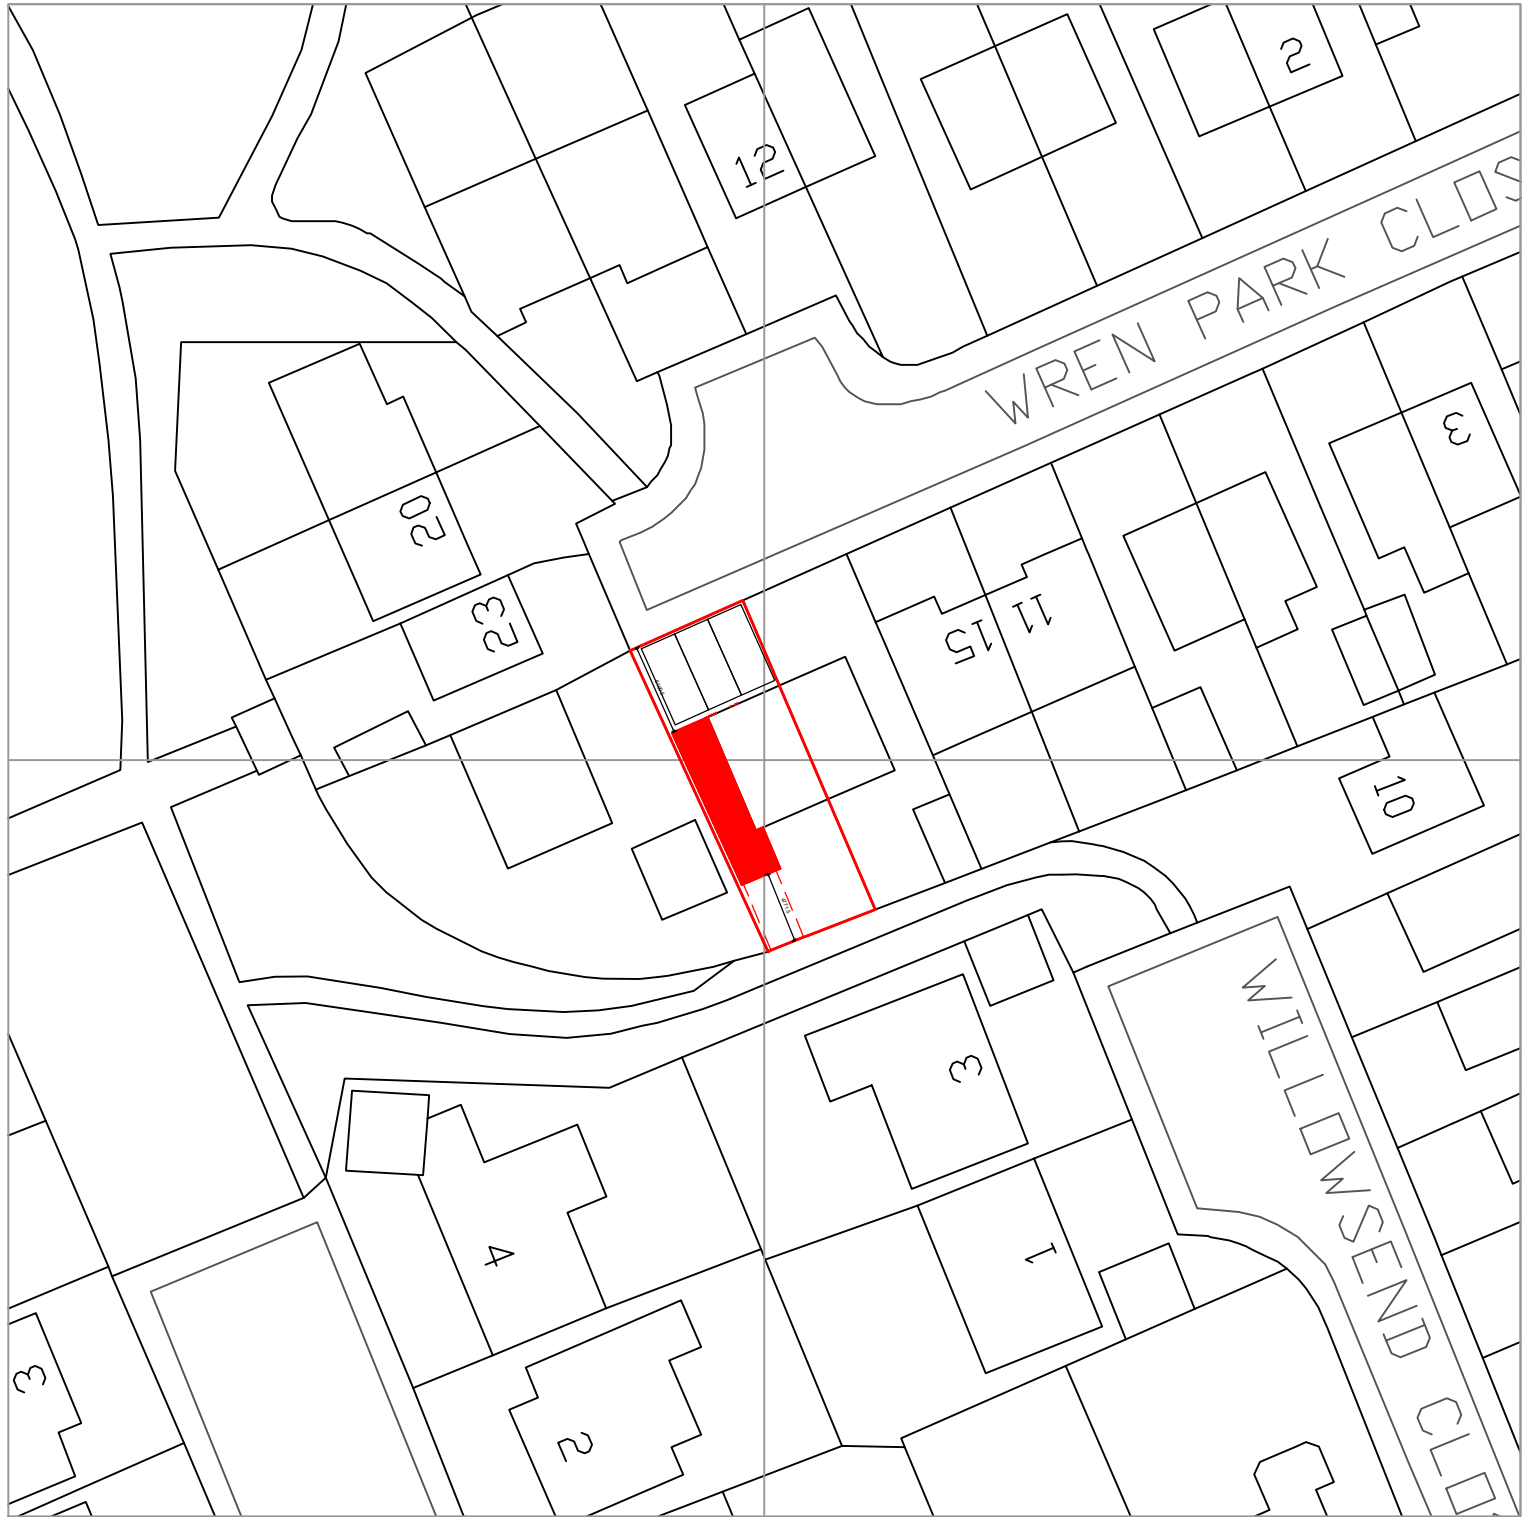

BLOCK PLAN AS PROPOSED 1:500

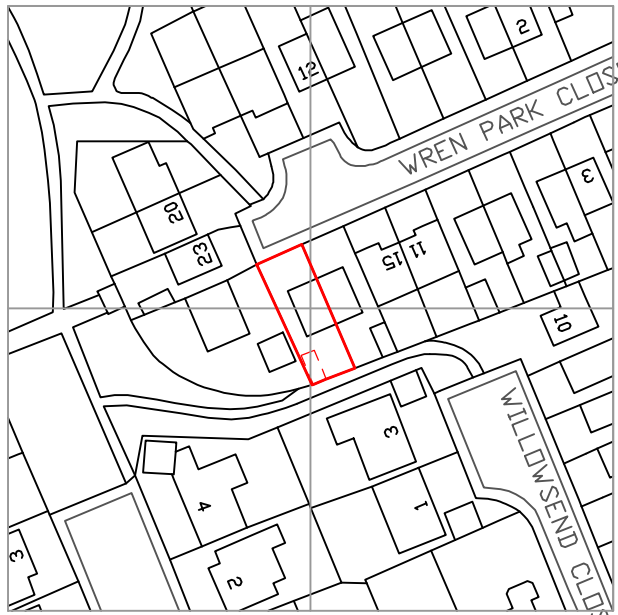

SITE LOCATION PLAN 1:1250

Planning application

A	Extension altered	05.09.19
Rev	Note	Date

worcesterarchitects

19 Poyser Lane Kirk Langley Ashbourne
DE6 4LR 07963780532 01332 824517
info@worcester-architects.co.uk
www.worcester-architects.co.uk



Project **19 Wren Park Close Findern**

Drawing Title **Block and site location plans**

Scale 1:500/1250

Sheet A1 Drawn By MS

Date	Job No.	Drawing No.	Revision
Jul' 19	044 2019	005	A