

CHESHIRE

Mocker Court
20, 24 Church St
Altrincham
WA14 4DW
0161 929 7622

SURREY

100 High St
Esher
Surrey
KT10 9QJ
01372 203 335

COPPICE SIDE, SWADLINCOTE

H8 VILLAGES

DRAWING NAME: Proposed Canopy Detail

DWG: 17062 (37) 1080 *


DATE: 01.04.19

SCALE: 1:10 & 1:20 @ A2


DRAWN: SJC

CALDERPEEL

PARTNERSHIP

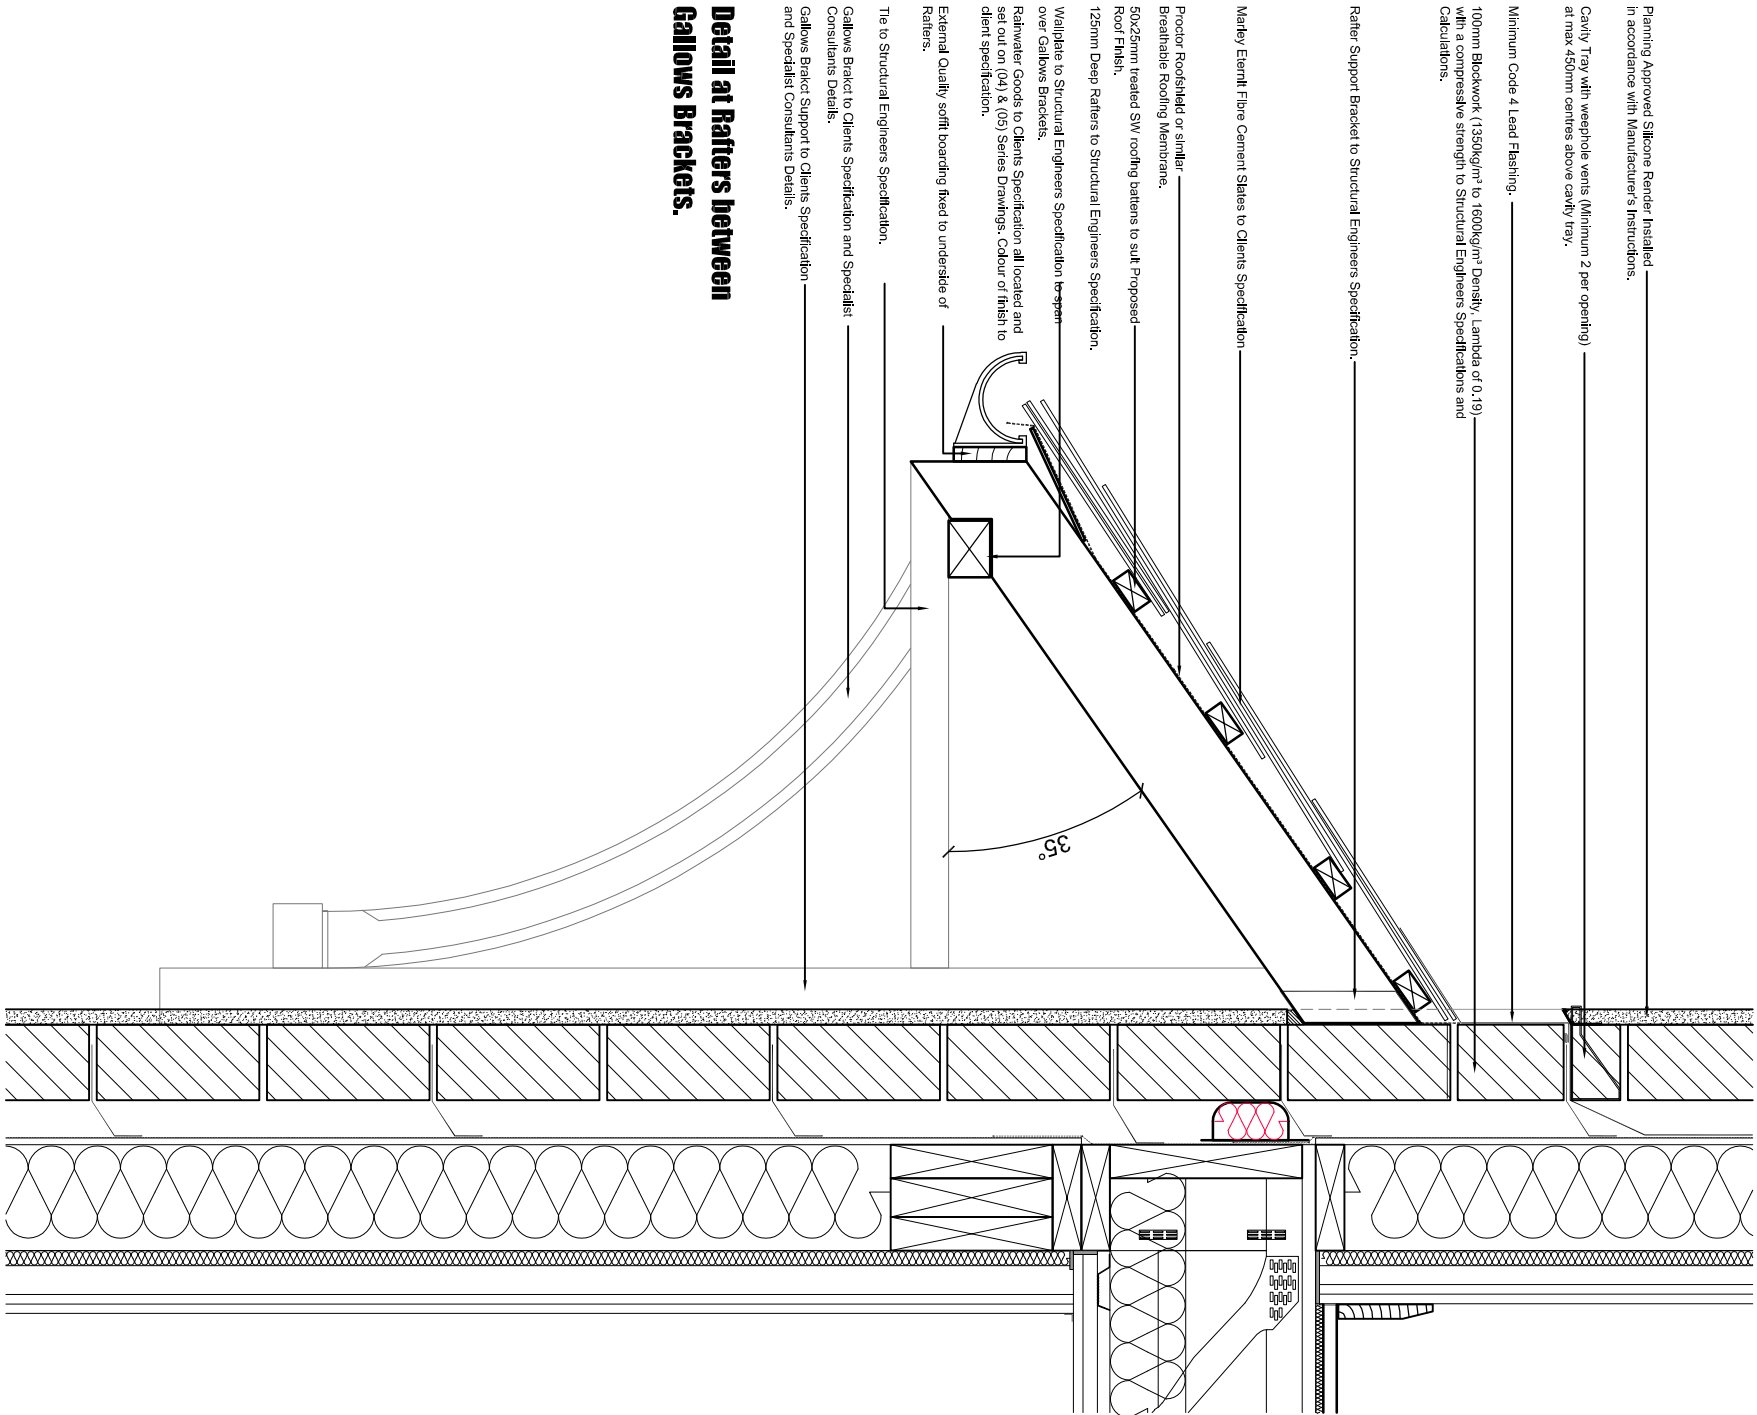

Detail at Rafter between Gallows Brackets.

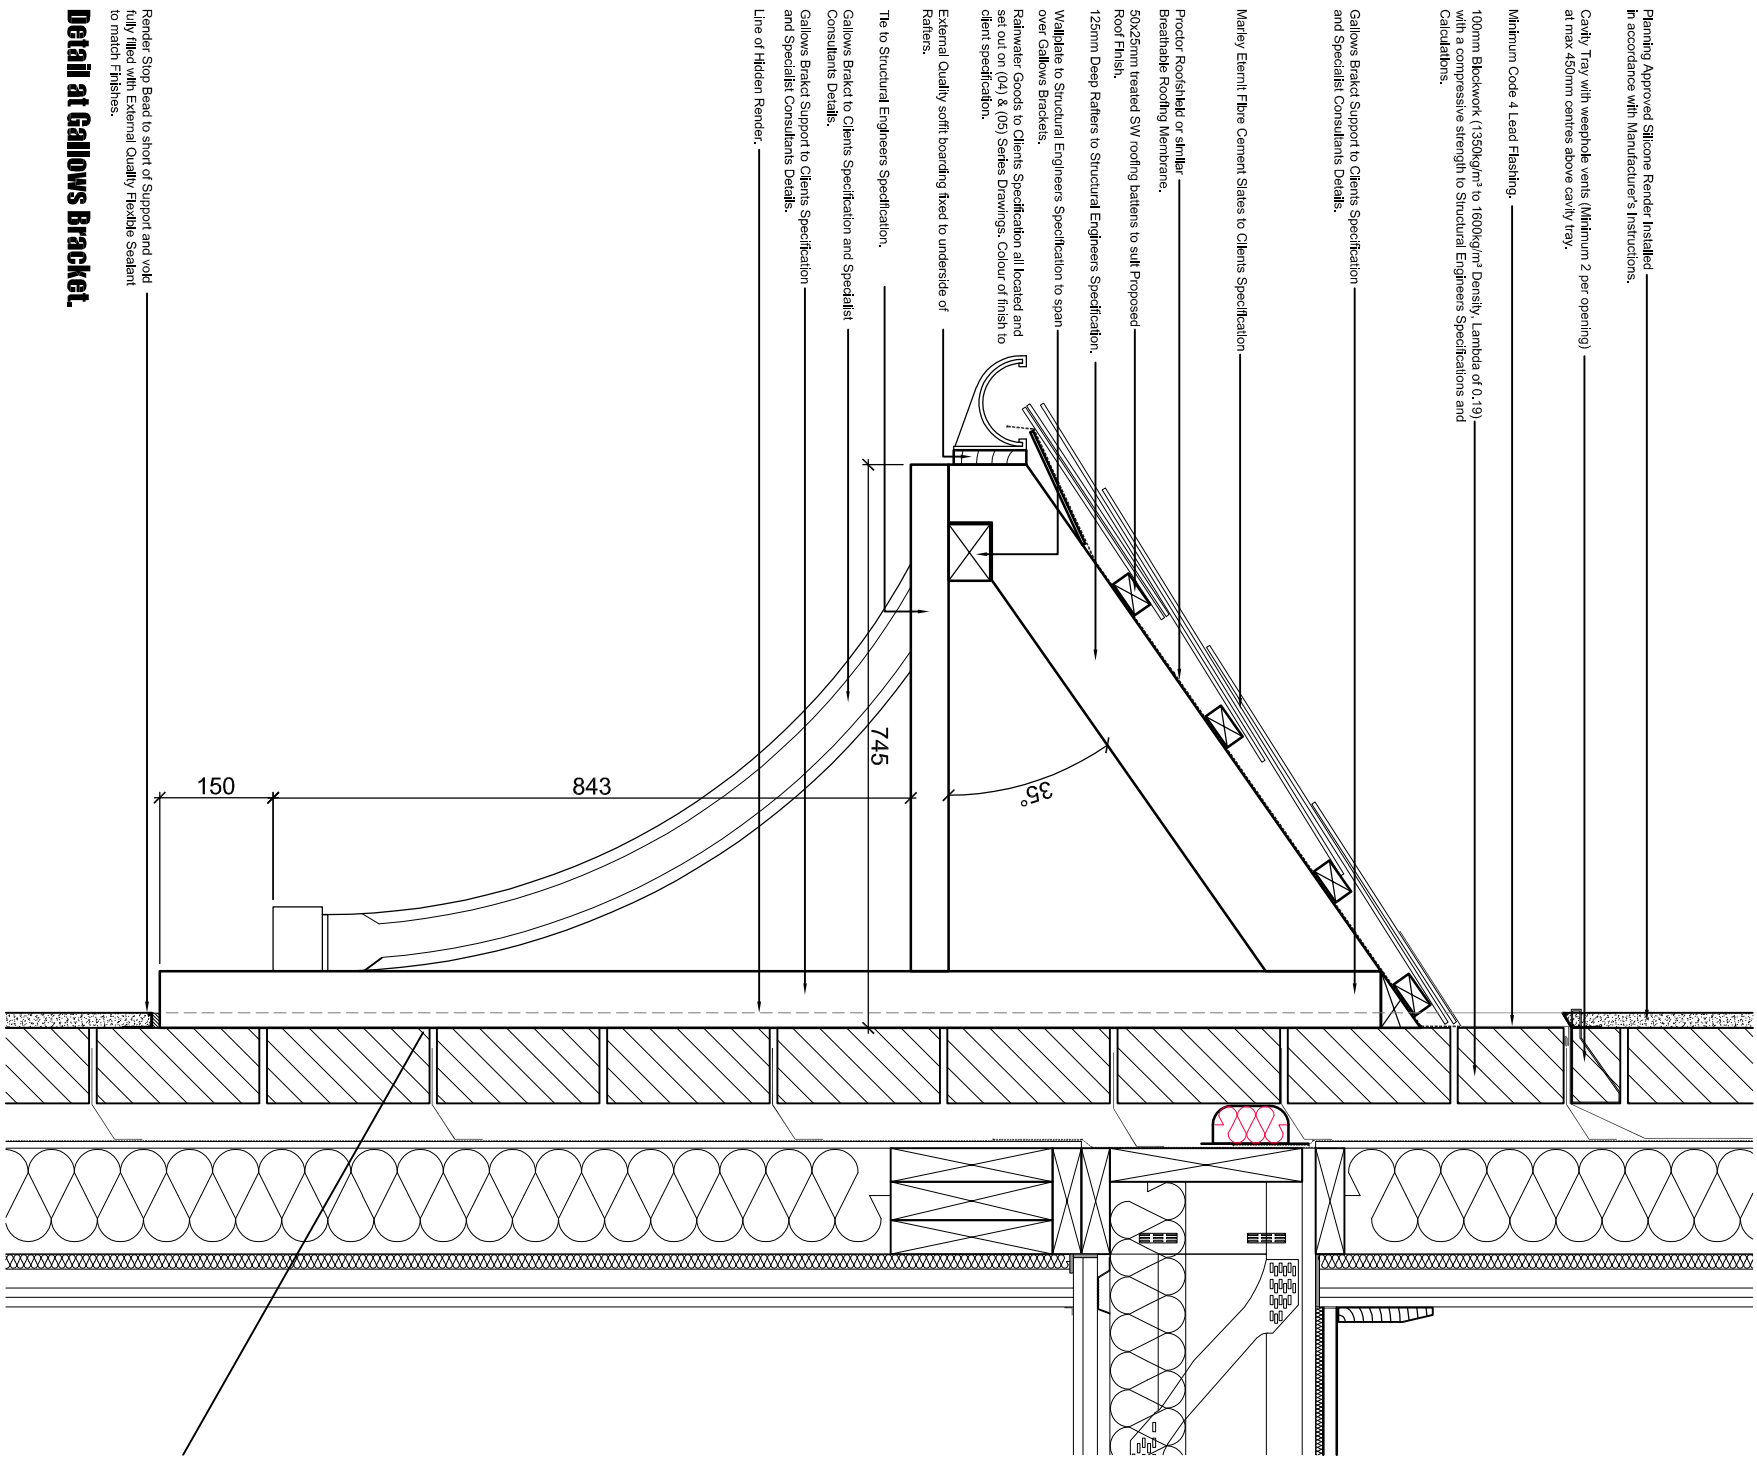

Detail at Gallows Bracket.

