


- A. Turning and Manoeuvring Area 25m diameter
- B. Office Portacabin
- C. 6 - 10m x 3m Lorry bays
- D. 4 - 10m x 3m Lorry bays
- E. 18 Car parking sapces
- F. Portable Workshop |
- G. Portacabin Toilet block
- H. Portacabin Mess Room
- I. 9 - 10m x 3m Lorry bays

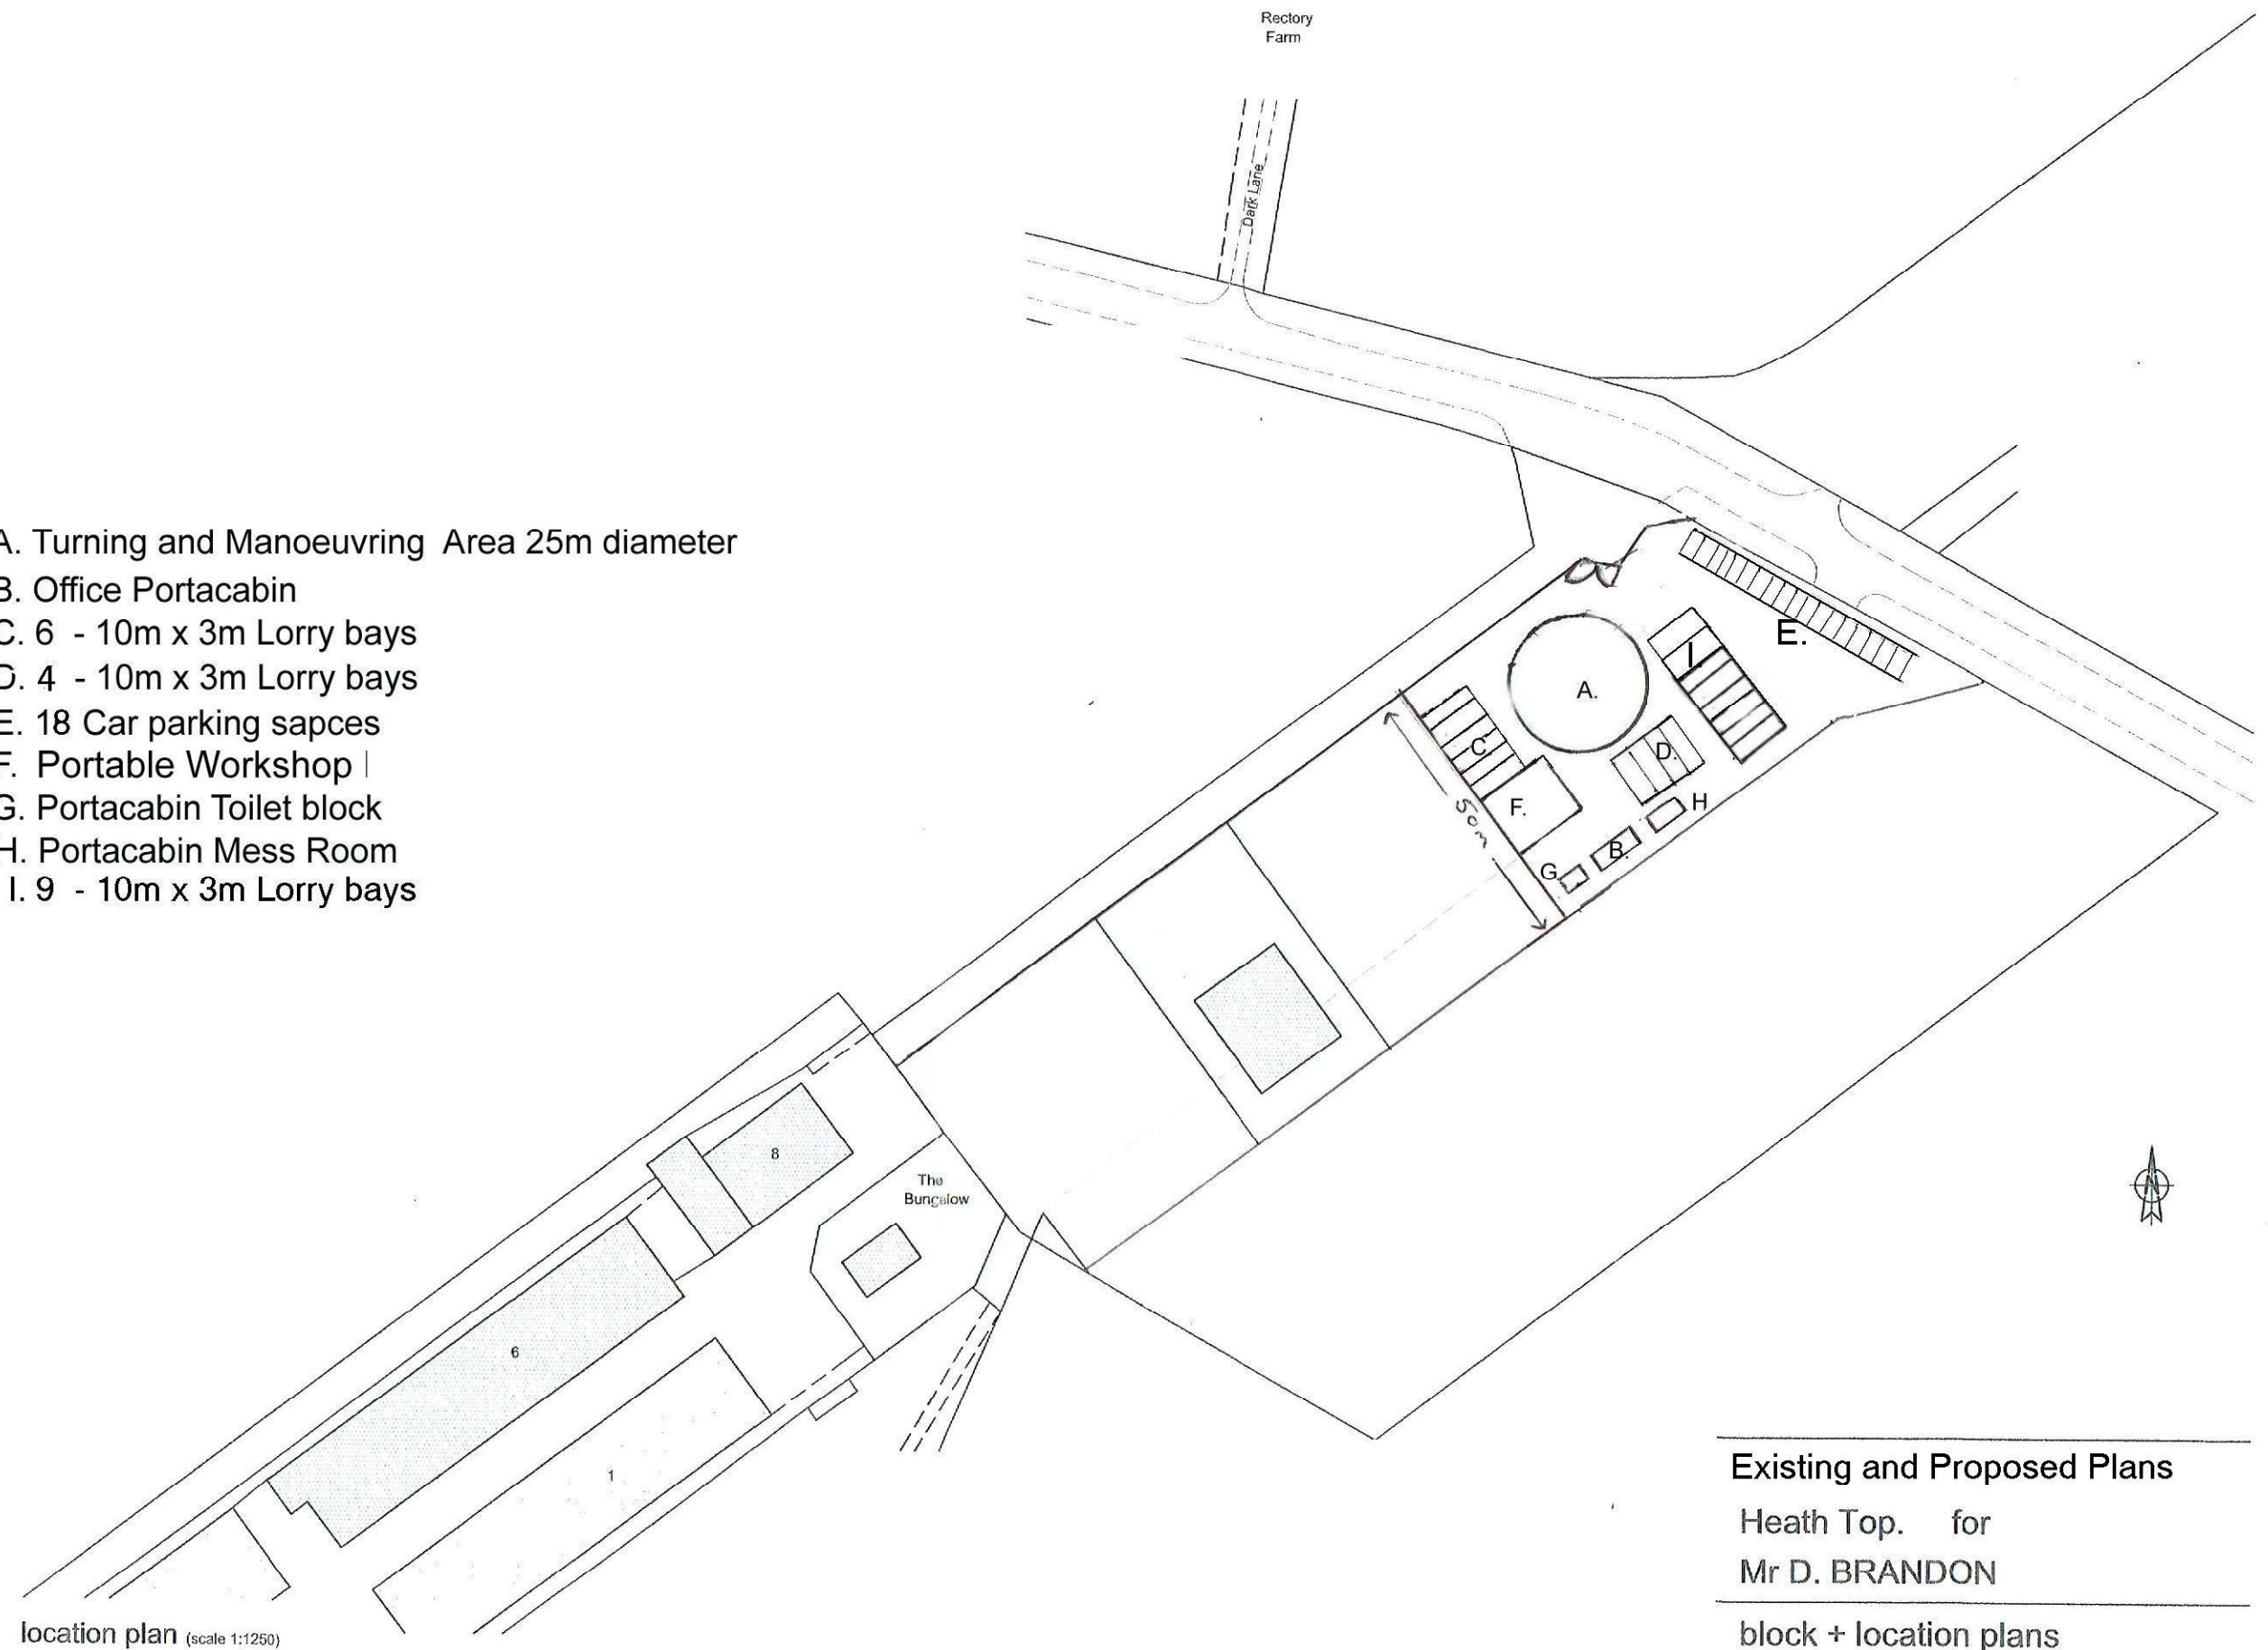

location plan (scale 1:1250)

0 10 20 30m
1:1250 @ A3

JVH TOWN PLANNING CONSULTANTS LTD

Existing and Proposed Plans

Heath Top. for
Mr D. BRANDON

block + location plans

scale 1:1250 @ A3

date 15.05.2017

drg. no.

852-01