

**Views of St Wilfrid's Church, Egginton**

**August 2019**



**View of Church from the front gate, approx 75 yards. Heavily screened by trees.**


**View from inside of perimeter hedge. Church still well masked by trees. Roof barely visible.**



South Derbyshire District Council

30 AUG 2019

Community & Planning Services

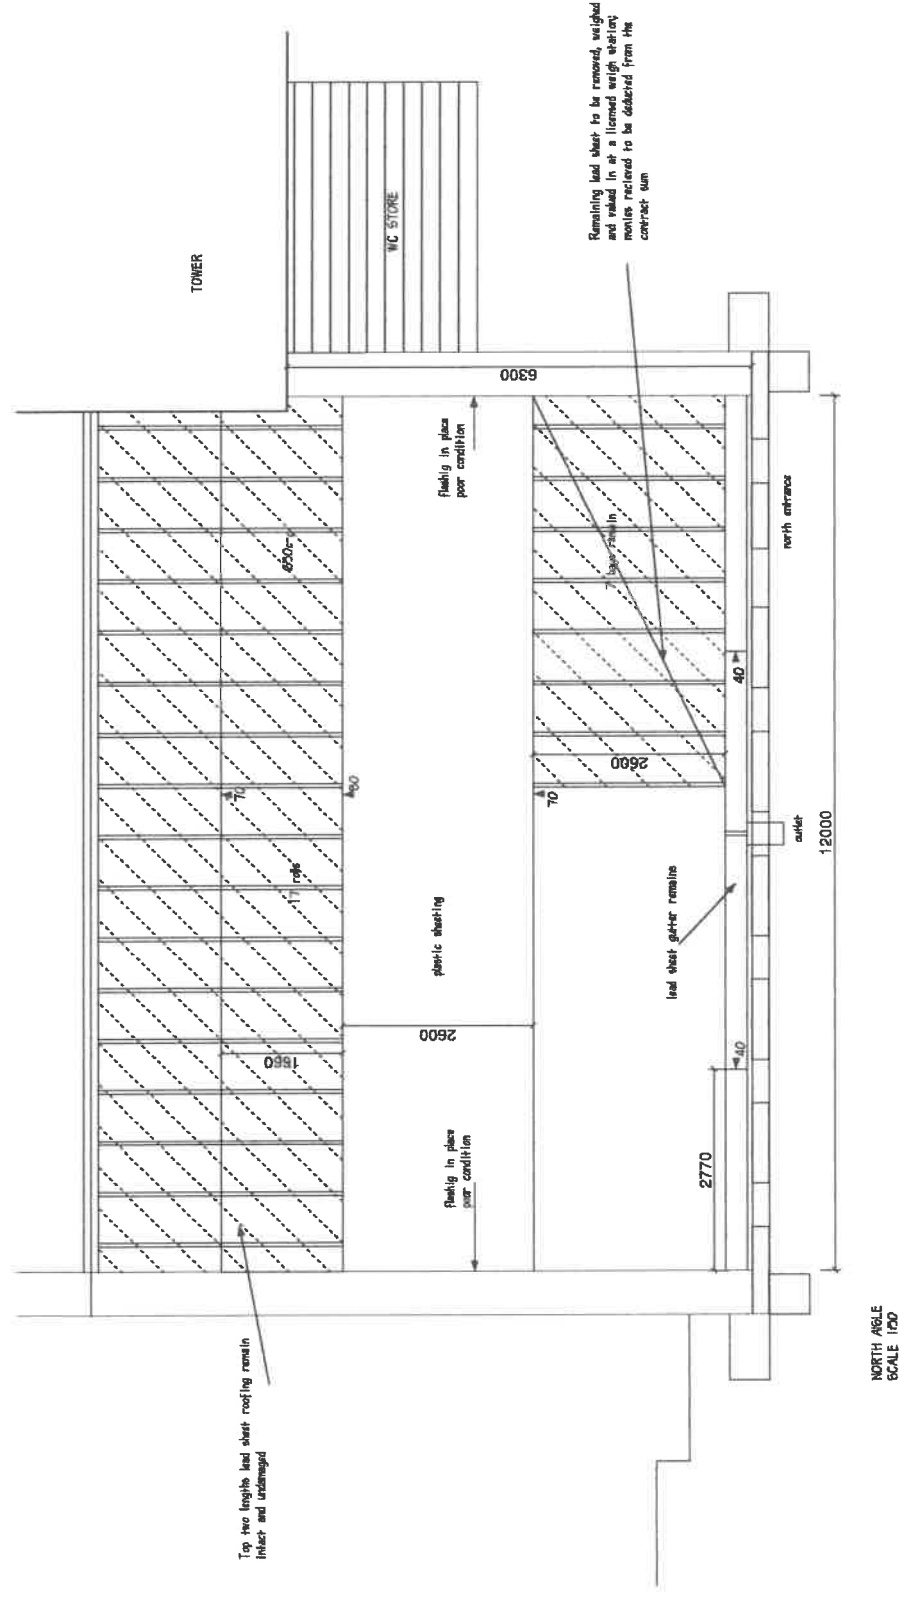

SCALE 1:200

ALL DIMENSIONS TO BE CHECKED ON SITE BEFORE PROCEEDING. CONTRACTORS TO SET OUT

**asap architects LLP**  
Head Office, The Cottage, Trencham Park Golf Club,  
Park Drive, Trencham Park, Stoke on Trent ST4 6AE  
T: 01829 577111 F: 01829 577112 E: info@asap-architects.co.uk  
Website: www.asap-architects.co.uk



COMMERCIAL BUILDINGS / RESIDENTIAL

PROJECT: ST WILFRIDE CHURCH, EGGINTON  
DRAWING: EXISTING NAIVE ROOF

H75-02

SCALE: 1:200 DRAWN: 5C DATE: MARCH 2018




© COPYRIGHT

South Derbyshire District Council

30 AUG 2019

Community & Planning Services

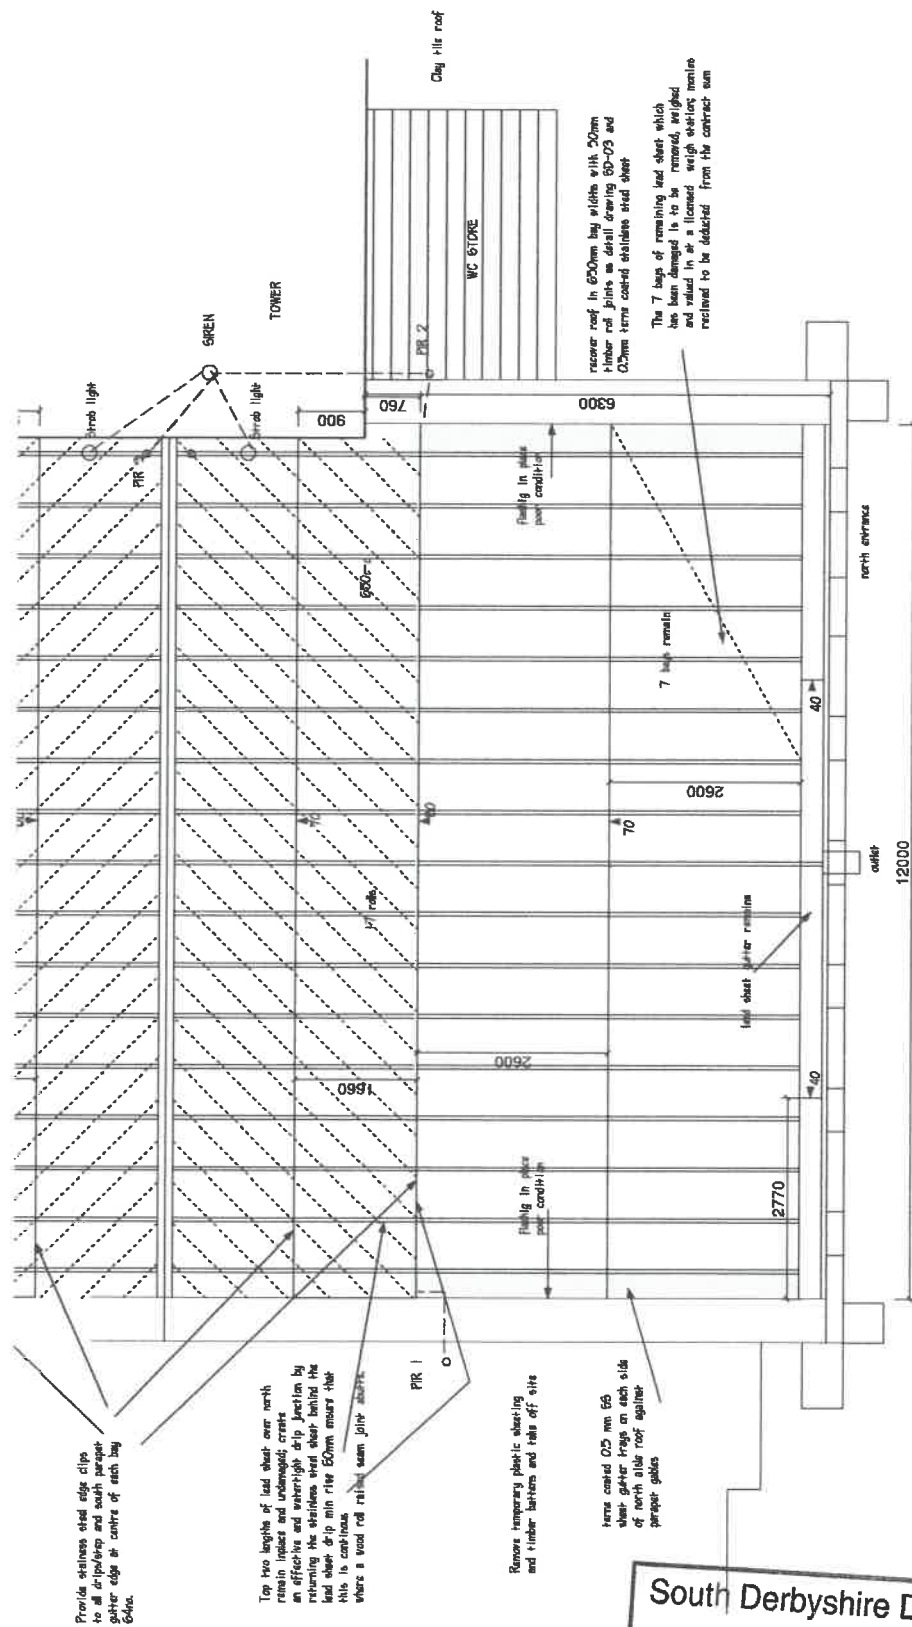

EXISTING LEADSHEET



SCALE 1:60

FOR A BUILDING CLIP TO REMAINING LEADSHEET CARRIES TOP LUMBER AND  
LEADSHEET MUST BE SECURED TO THE BUILDING  
WITH 6 DOWNS WITH 100mm DIA

ALL DIMENSIONS TO BE CHECKED ON SITE BEFORE FABRICATION. CONTRACTORS DO NOT SCALE

**asap ARCHITECTS LLP**  
 Head Office: The Cottage, Tenthorn Park Golf Club,  
 Park Drive, Tenthorn Park, Stoke on Trent ST4 8AE  
 01825 707778 E: enquiries@asap-arch.co.uk W: www.asap-arch.co.uk  
 Where necessary, additional telephone enquiries

DRAWING NUMBER / REVISION  
**H75-03 B**

PROJECT  
**ST WILFRED'S CHURCH, EGGINGTON**


DATE  
**1508A2**

NAME  
**9C**

DATE  
**1508A2**

DATE  
**1508A2**

Nave leadsheet roof remains in place and in good condition

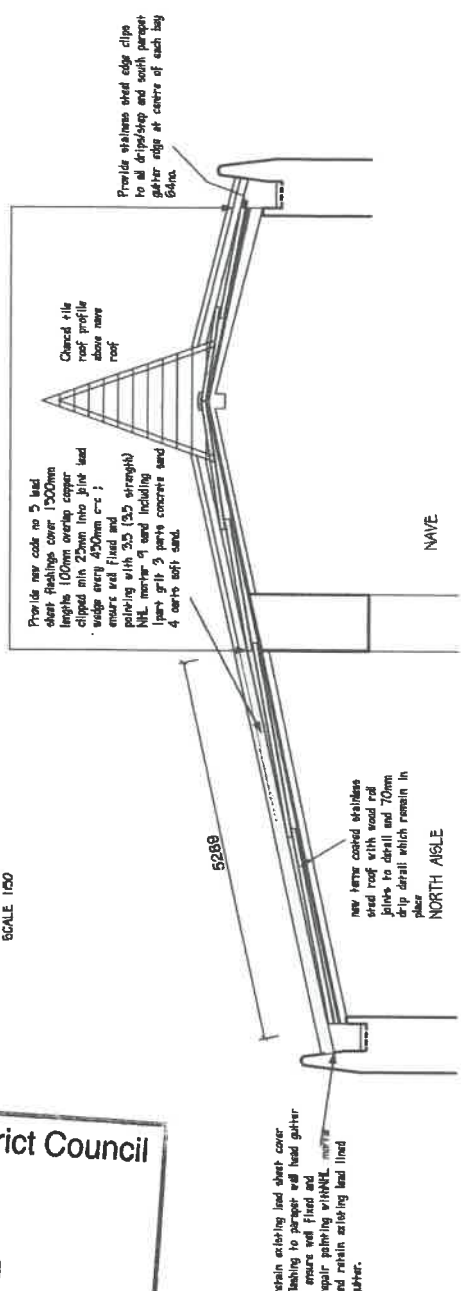

South Derbyshire District Council

30 AUG 2019

Community & Planning Services

# Roof Repair Issue

AREA TO  
HAVE  
THERM-COATED  
STAINLESS STEEL

AREA OF LEAD  
TO BE RETAINED


TILED ROOF OVER SOUTH AISLE



The lead Roof of St Wilfrid's Church in 2014  
Image taken for The Quinquennial Inspection




Lead Stripped in January 2019

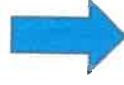

7 SECTIONS  
ARE  
DAMAGED  
AND TO BE  
REMOVED

The laying of the stainless steel must be carried out by a specialist contractor to the recommendations laid down by the Metal Roofing Contractors Association

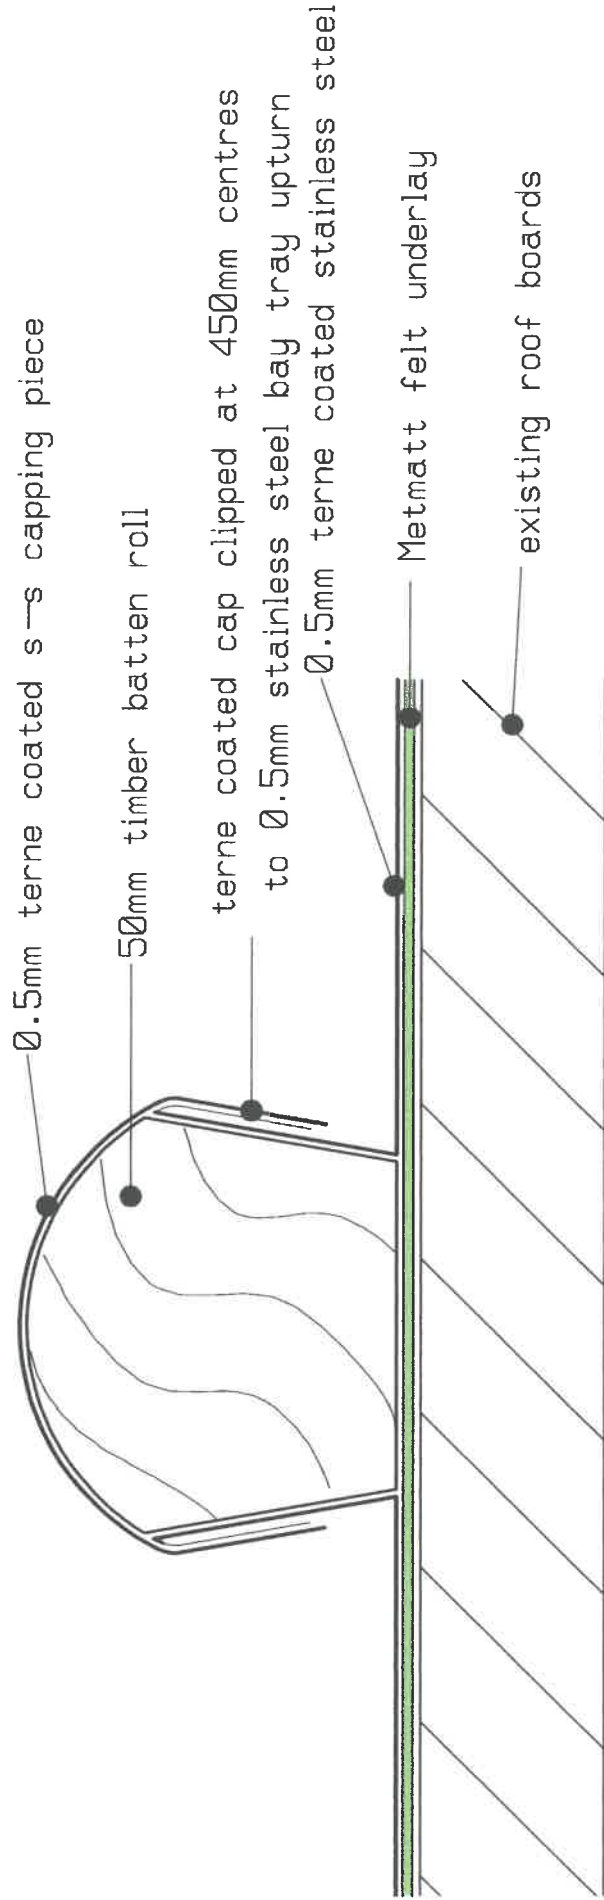

SECTION THROUGH TIMBER ROLL  
SCALE 1:1



ALL DIMENSIONS TO BE CHECKED ON SITE BEFORE FABRICATION : CONTRACTORS DO NOT SCALE

|                    |                                    |      |           |
|--------------------|------------------------------------|------|-----------|
| PROJECT            | Standard Detail                    |      |           |
| DRAWING            | Stainless Steel Timber Roll Detail |      |           |
| SCALE @ PAPER SIZE | 1:1 @ A4                           | NAME | MP        |
|                    |                                    | DATE | July 2019 |

ANTHONY SHORT + PARTNERS ARCHITECTS LLP  
9 Uttoxeter Business Centre Town Meadow Lane ST14 5AZ  
T 01889 597430 F 01335 300624 E info@asap-architects.com  
W www.asap-architects.com



DRAWING NUMBER / REVISION

SD-03

© COPYRIGHT

South Derbyshire District Council

30 AUG 2019

Community & Planning Services