



Ordnance Survey[®]

OS Sitemap[®]

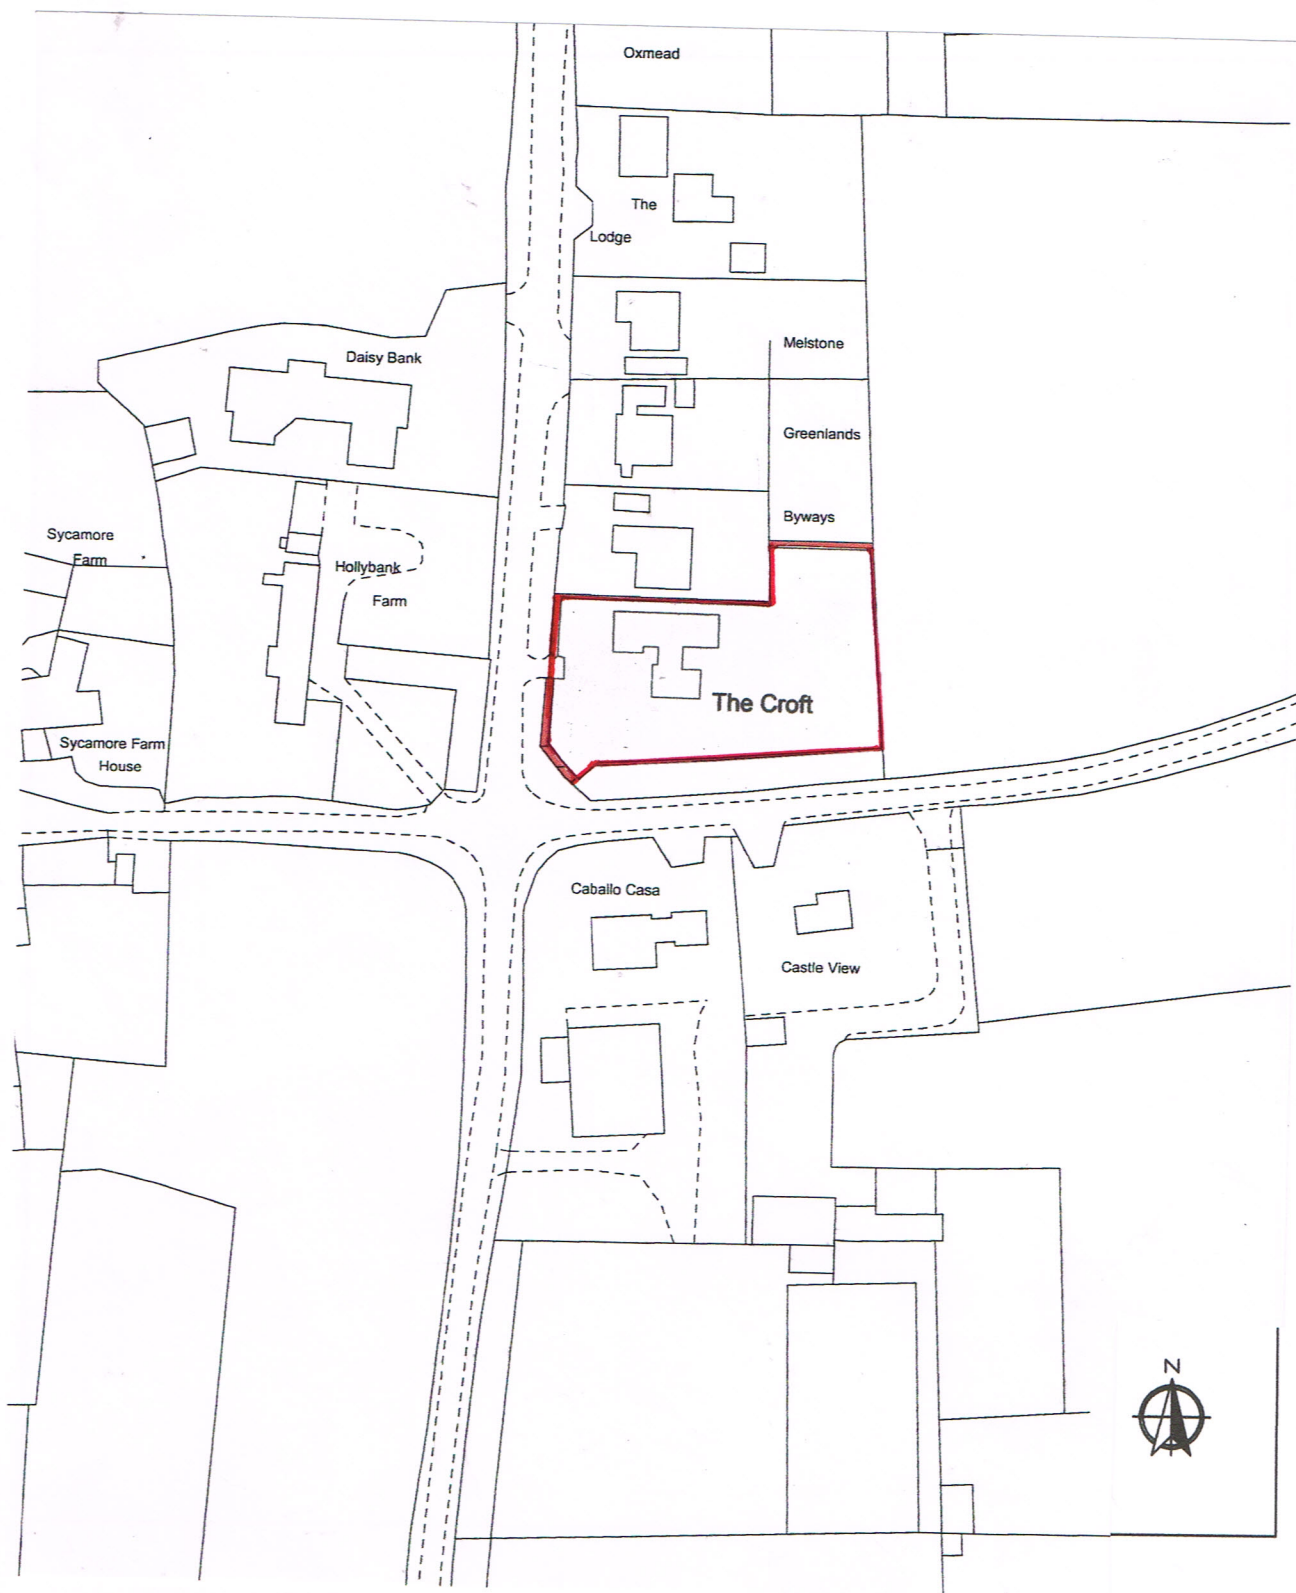

Location Plan 1:1250

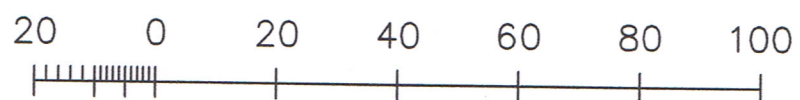

Metres

© Crown Copyright 2018

Reproduction in whole or in part is prohibited
without the prior permission of Ordnance Survey.

9572lp