

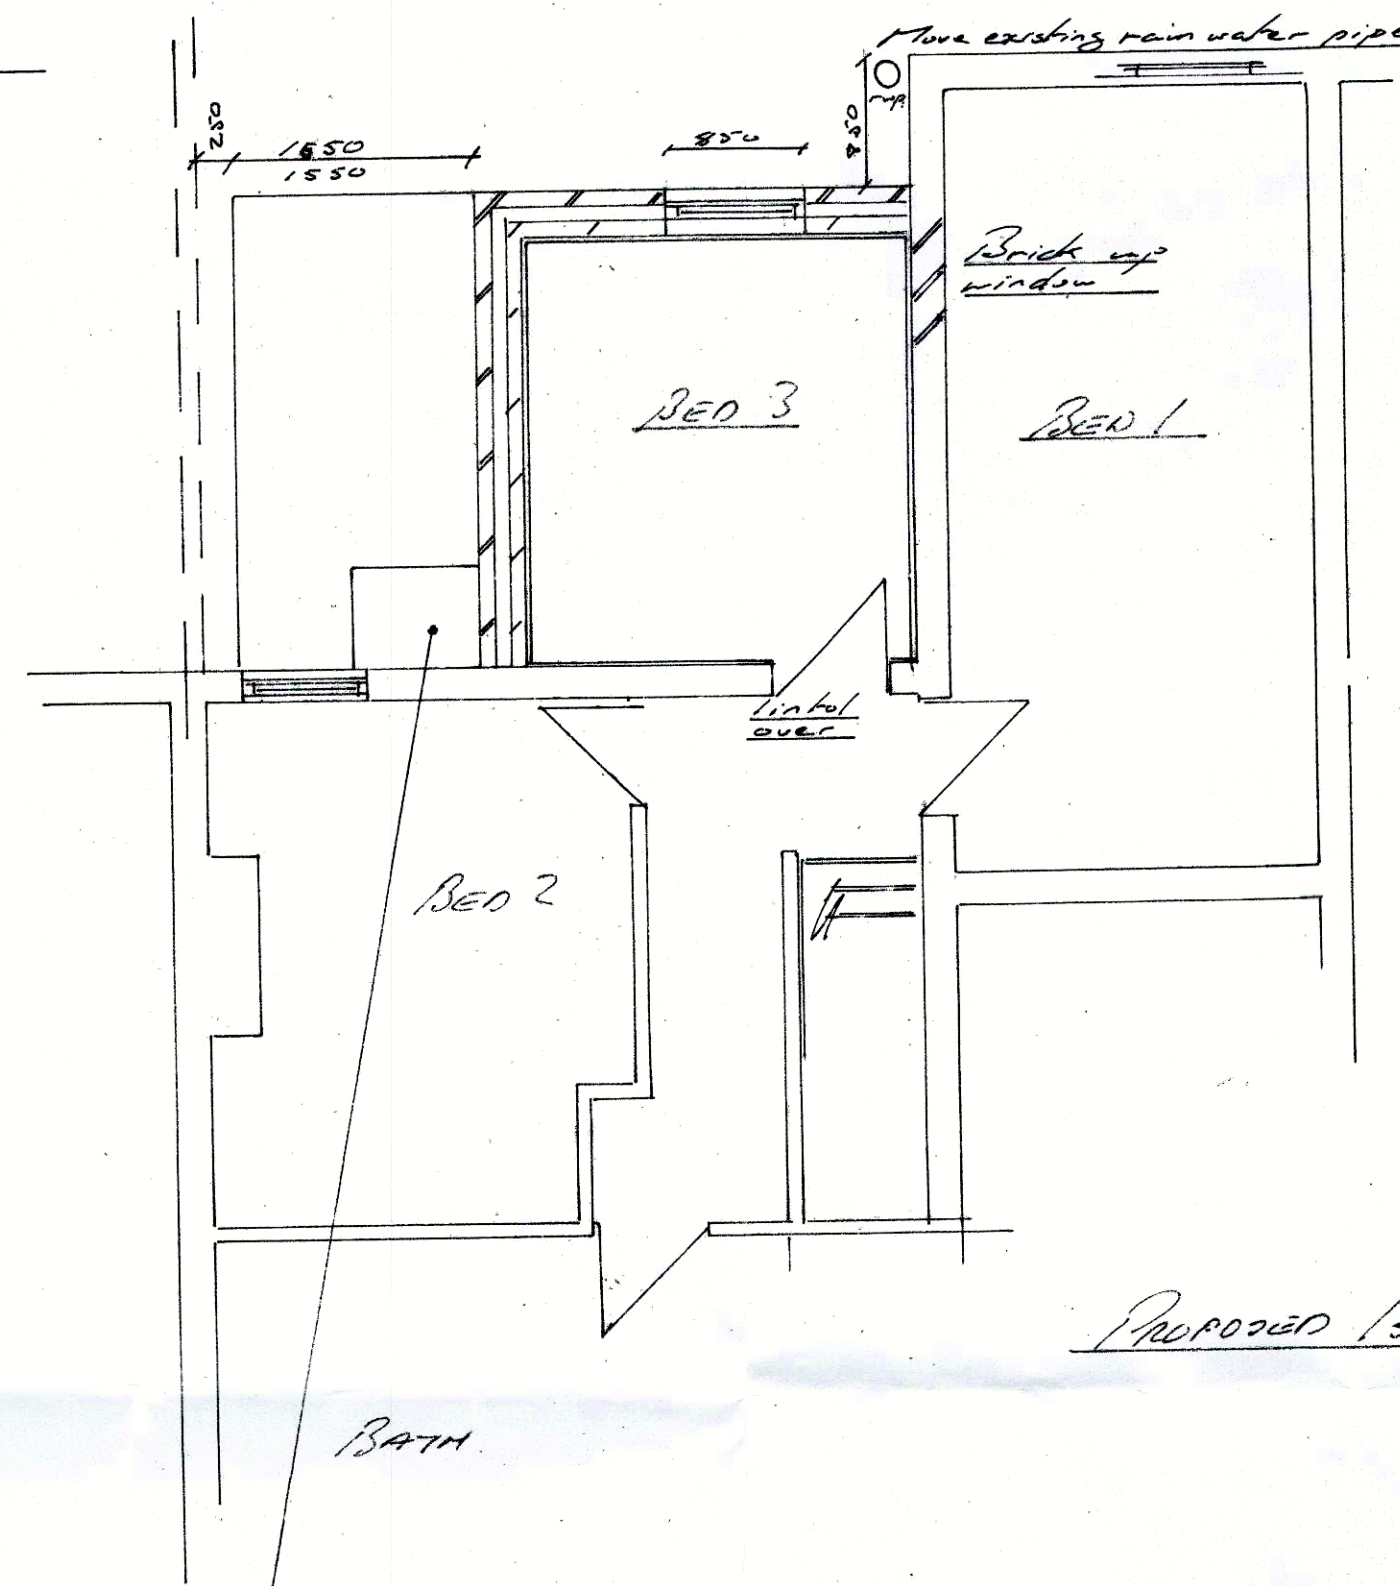


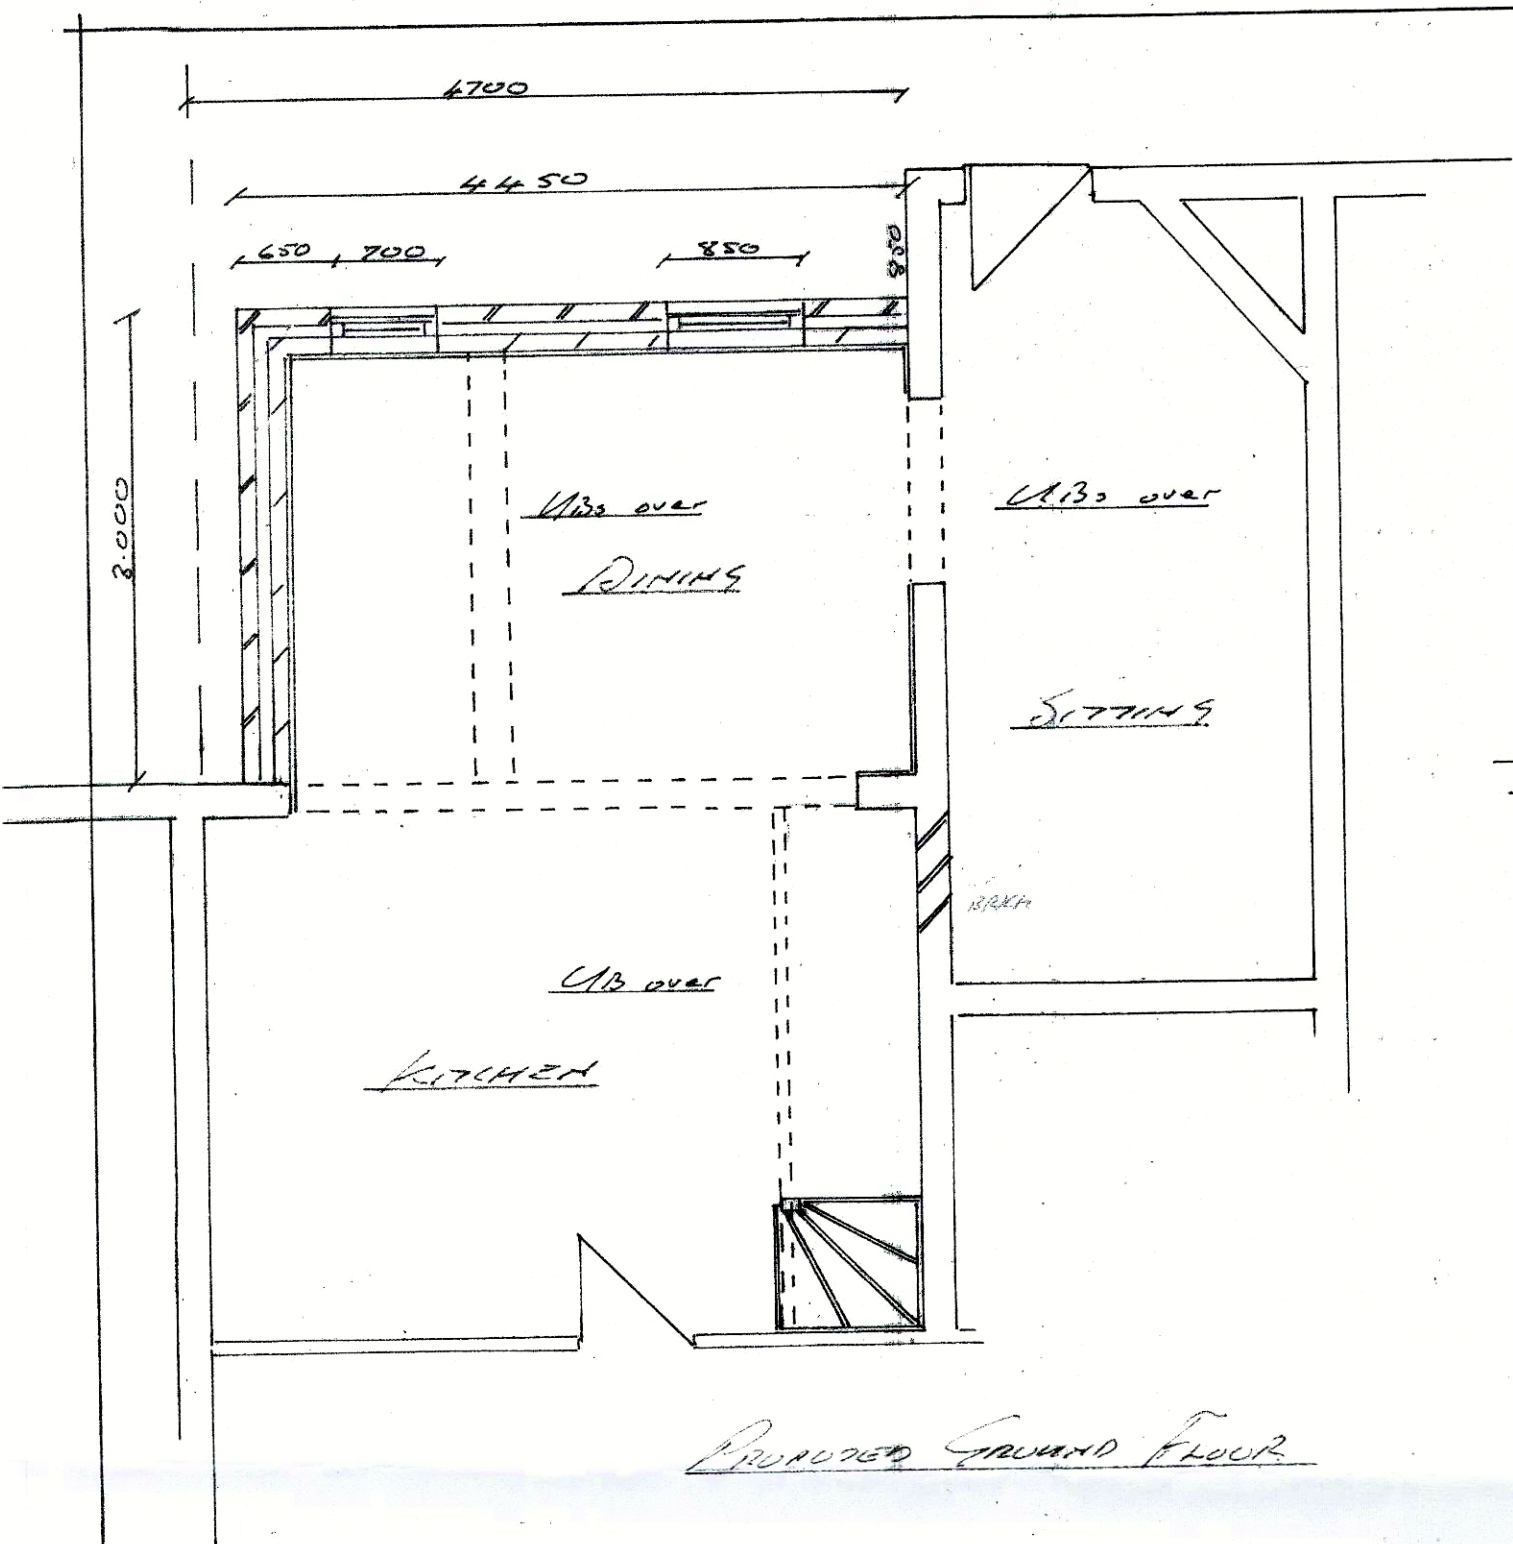

Locate existing rain water drain and agree new p.w. drainage and layout with Building Control Officer prior to starting any work on site. This includes site strip and foundation excavation.

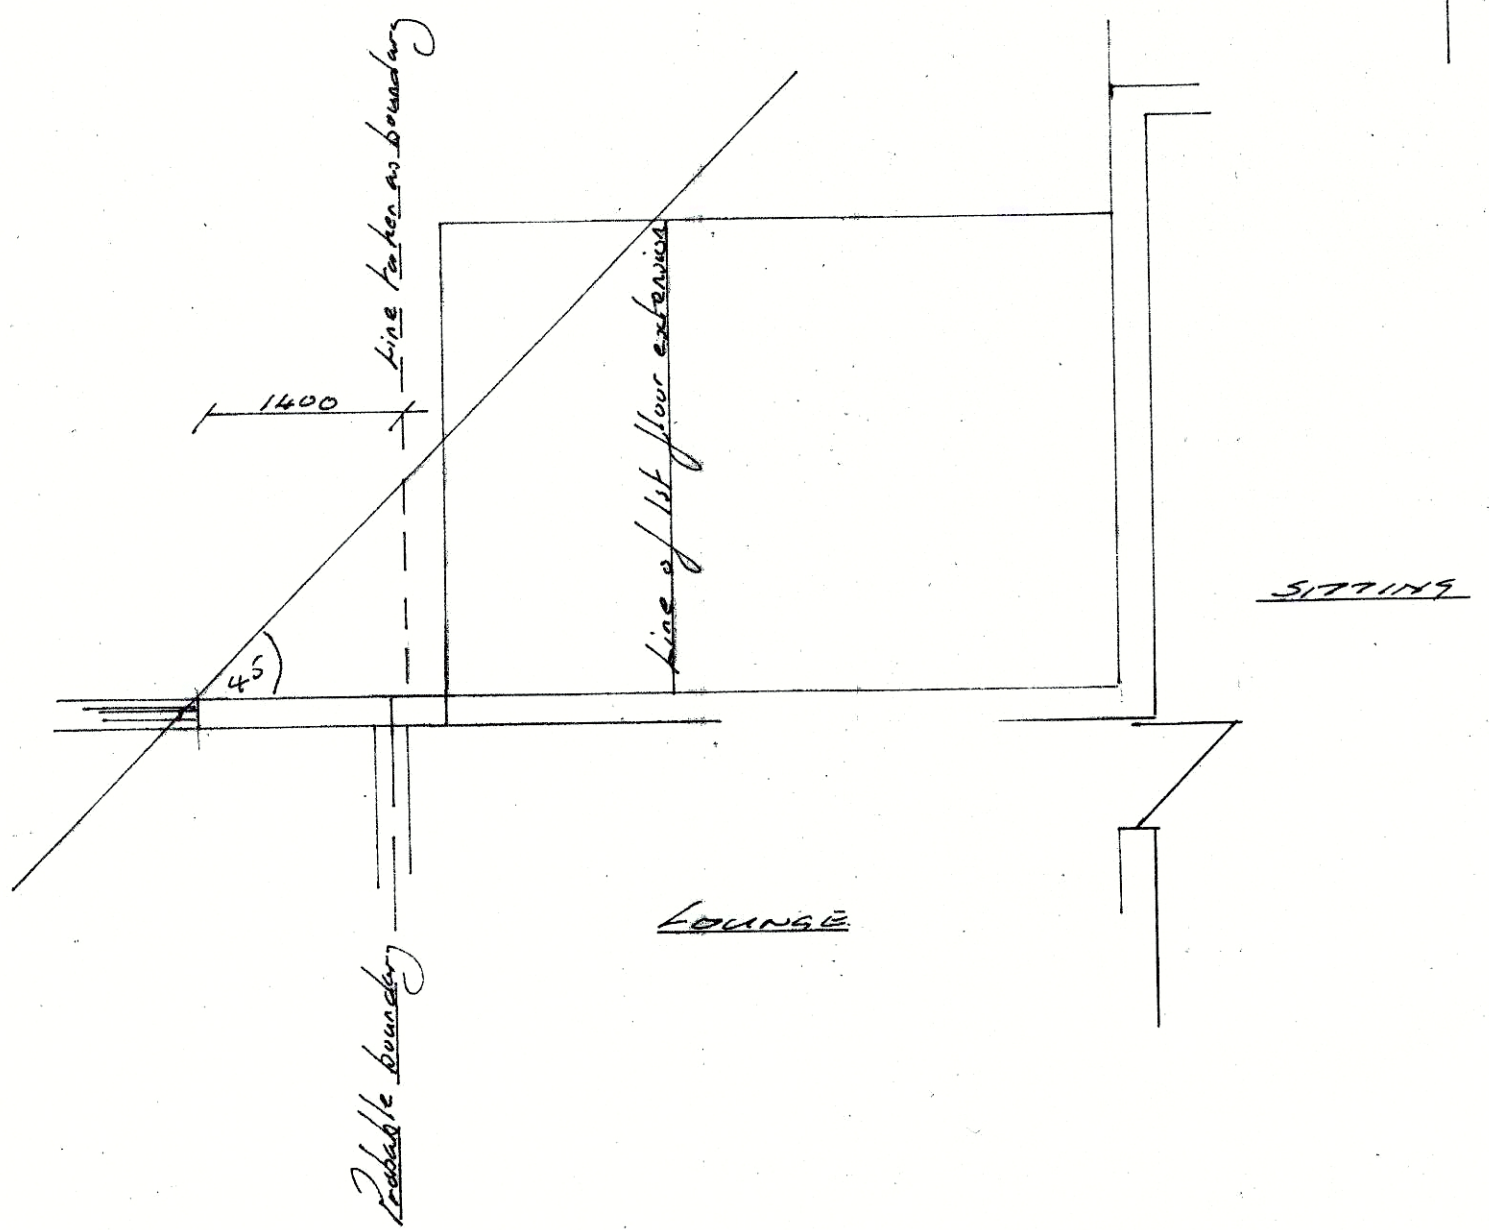

Form lead balcony to allow bedroom window to fully open for means of escape

PROPOSED FRONT EXTENSION
 67 LINTON RD
 CASTLE GROSELEY
 DERBYSHIRE
 SCALE 1:50