
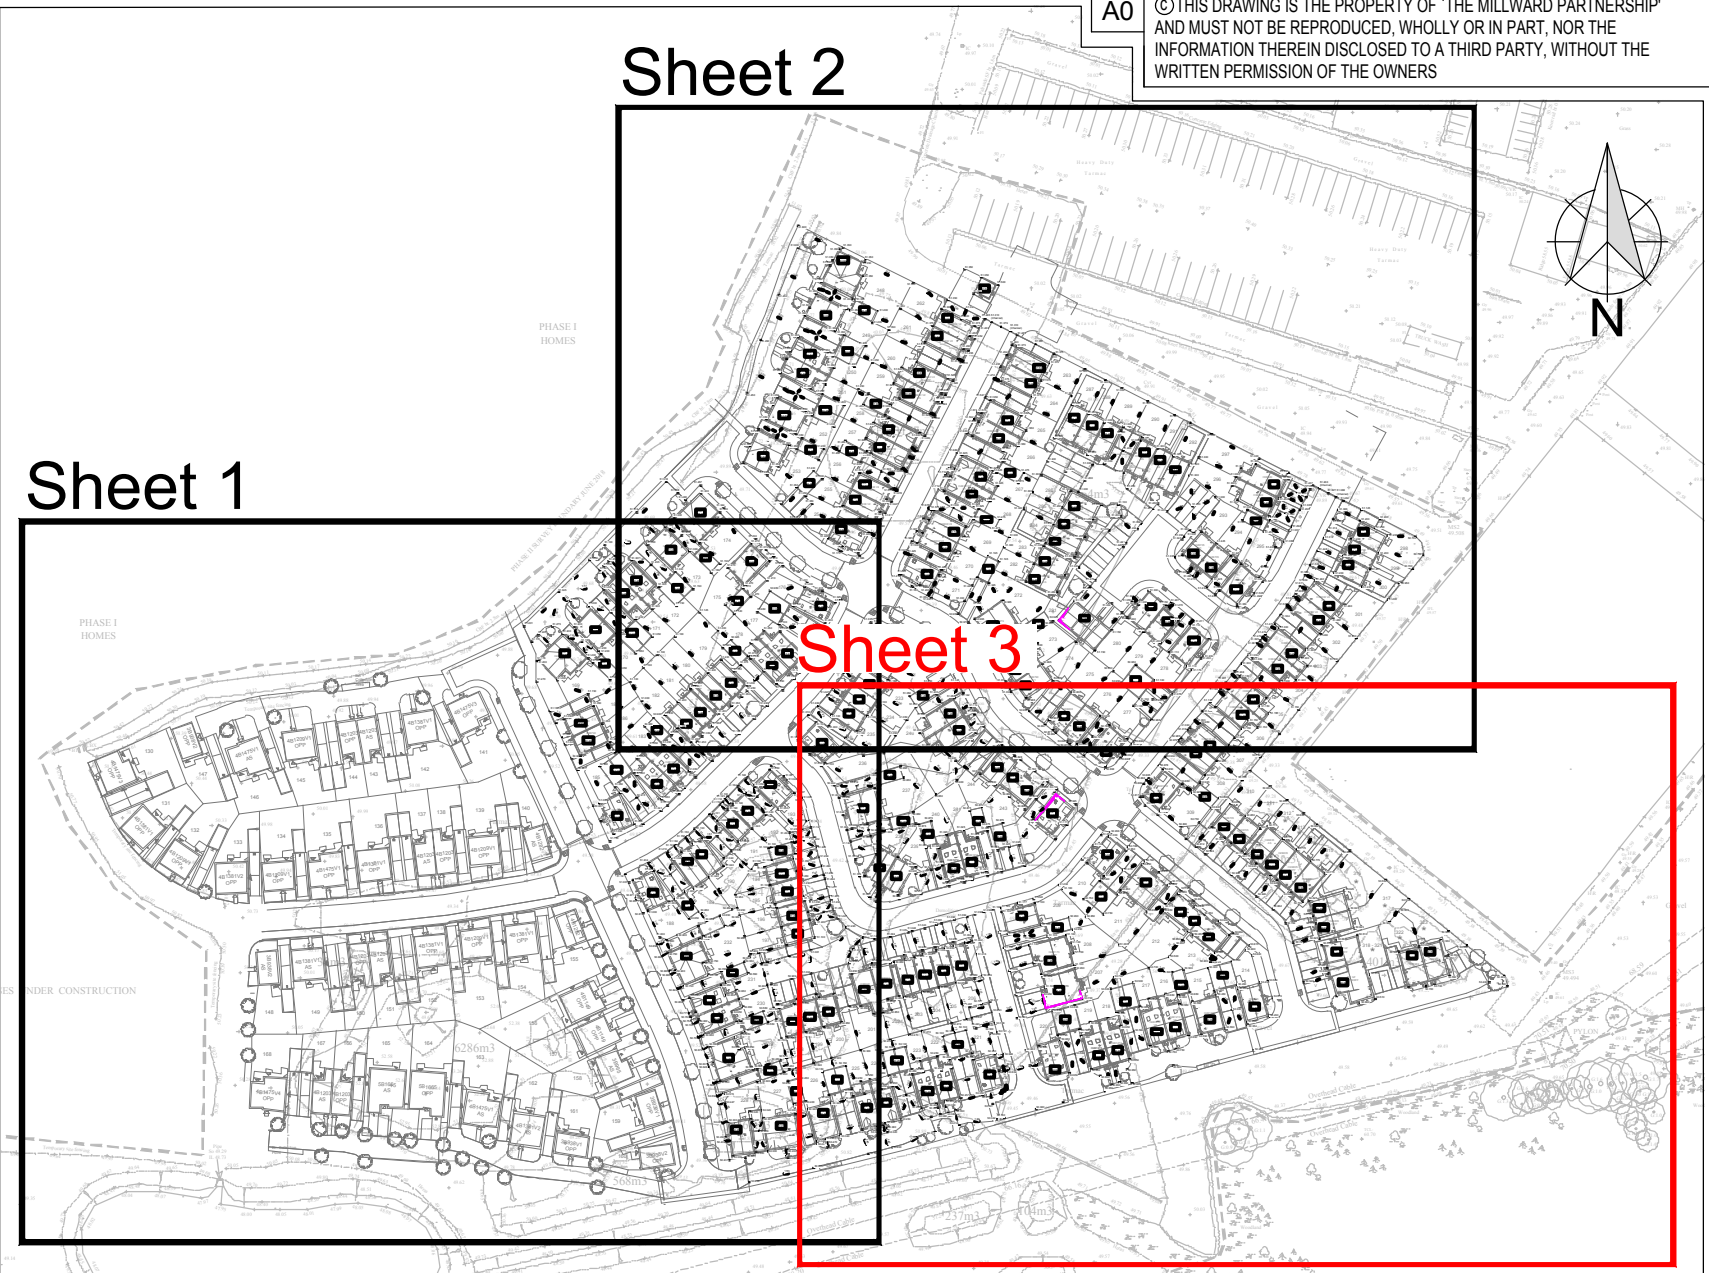


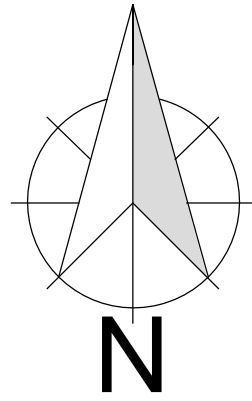

Overall Site Layout Plan  
Scale - 1 : 2,000

Proposed External Levels Plan - Sheet 3  
Scale - 1 : 250

| External Works Key |                                                                                     |
|--------------------|-------------------------------------------------------------------------------------|
|                    | Part M access                                                                       |
|                    | Number of exposed brick courses required (not including standard 150mm (2 courses)) |
|                    | Slab on Edge / Gravel Boards / Retaining Structures                                 |
|                    | Gradient (showing fall)                                                             |
|                    | Proposed external ground levels                                                     |
|                    | Area to be re-designed                                                              |

GENERAL NOTES  
Do not scale this drawing. If in any doubt ask.  
This drawing is to be read in conjunction with all relevant engineers and specialists drawings and specifications.  
All setting out is to be checked on site prior to any works commencing. Any discrepancies are to be reported to millward immediately.  
All dimensions are shown in millimetres unless otherwise noted.  
All levels are shown in metres unless otherwise noted.

|     |          |     |   |      |
|-----|----------|-----|---|------|
| J   | 28.08.19 | CMN | Site Layout updated, levels amended to suit   | JMcK |
| H   | 31.05.19 | JM  | Externals levels adjusted to latest site layout   | JMcK |
| G   | 25.03.19 | JM  | Plots levels added for plot numbers 188-206 and 222-233   | JMcK |
| F   | 27.08.18 | CS  | Hauling added show future area re-design   | SKG  |
| E   | 12.09.18 | BC  | Southern boundary retaining wall omitted. Assumed proposed levels indicated.   | SKG  |
| D   | 15.08.18 | BC  | Drawing amended to Architects layout 41049/003 Revision S. External levels amended to suit. FFLs amended to plots 155, 183+garage, 185, 258-259, 266+garage, 267-277, 294-300 Logo & Dog No. amended as requested by Client. | SKG  |
| C   | 26.04.18 | BC  | Levels updated   | SKG  |
| B   | 15.03.18 | BC  | Retaining walls reviewed   | SKG  |
| A   | 02.03.18 | ATF | Amended to suit revised layout   | SKG  |
| REV | DATE     | BY  | DETAILS   | CHKD |

| AMENDMENTS |                |
|------------|----------------|
| CLIENT     | STACDOWN HOMES |

| PROJECT                                             |                 |
|-----------------------------------------------------|-----------------|
| Hilton Phase 2<br>Derbyshire                        |                 |
| TITLE                                               |                 |
| Proposed External Levels Plan<br>Sheet 3 of 3       |                 |
| DRAWING No:                                         | DRAWING STATUS: |
| R0054-MPL-18-ZZ-DR-C-6003                           | PRELIMINARY     |
| A B C D E F G H I J K L M N O P Q R S T U V W X Y Z |                 |
| SCALE                                               | As Shown @ A0   |
| DATE                                                | March 2019      |
| DESIGNED BY                                         | ATF             |
| CHECKED BY                                          | ATF             |
| ENGINEER                                            | JMcK            |
| APPROVED BY                                         |                 |

